



SITE PLAN 1:500

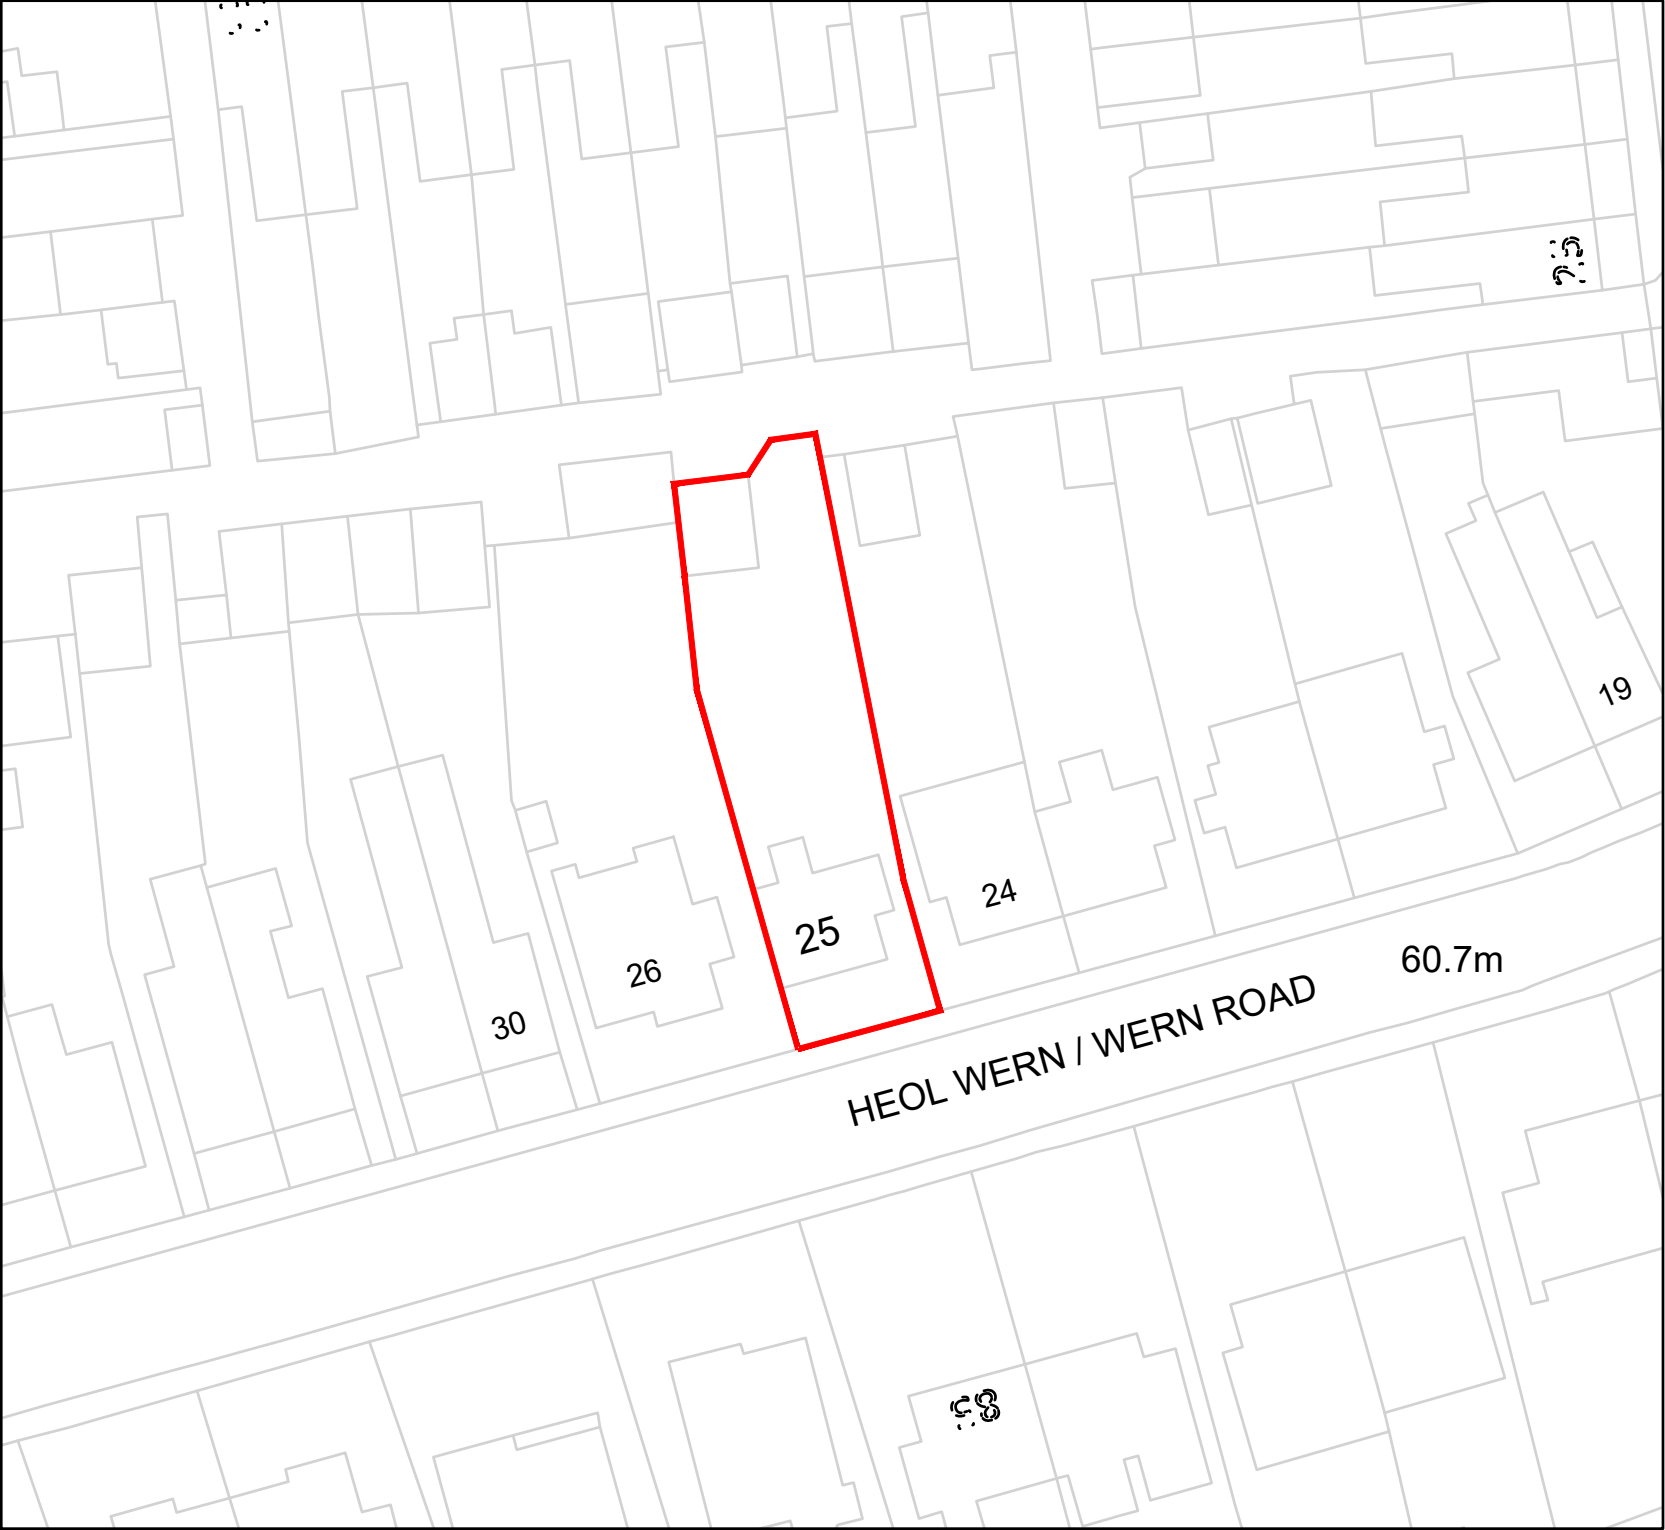

Rev	Amendments	Date	Ckd By
A	scale amendments	29/06/22	pjl

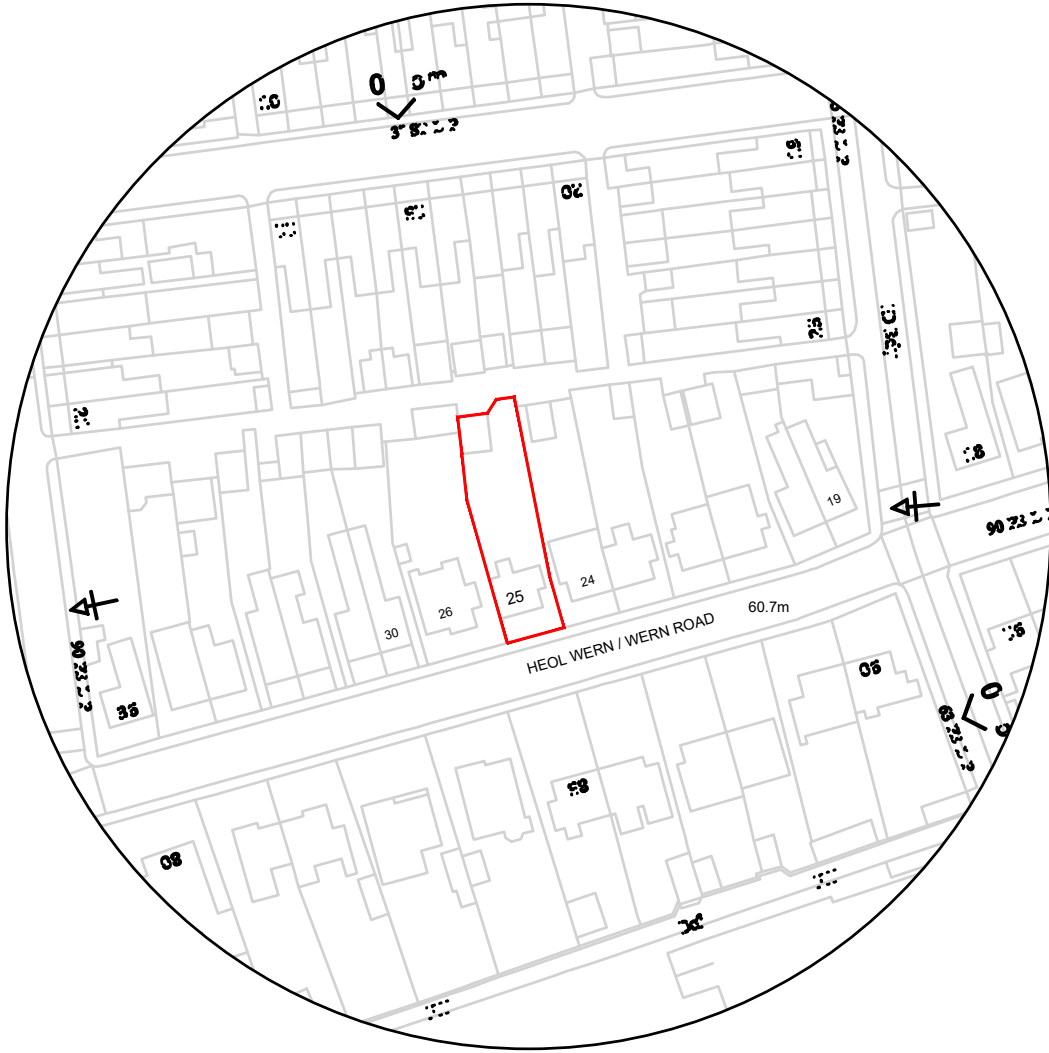

LOCATION PLAN 1:1250

Map reference	SS 7297	Reproduced from the Ordnance Survey mapping with the permission of the controller of Her Majesty's Stationery Office © Crown copyright. Unauthorised reproduction infringes Crown copyright and may lead to prosecution or civil Proceedings. Licence No. AR100006113
---------------	---------	---

Only use figured dimensions. Any discrepancies must be reported to LEWIS PARTNERSHIP LIMITED
The copyright of this drawing remains the property of LEWIS PARTNERSHIP LIMITED
Lewis Partnership Limited, registered in Wales, reg no. 3913005



13 Park Crescent LLANELLI Carmarthenshire SA15 3AE
01554 777998
enquiries@lewispartnership.co.uk
WWW.lewispartnership.co.uk



Project PROPOSED TWO STOREY EXTENSION TO REAR Location : 25 WERN ROAD SKEWEN Client : MR ROGER BURROWS				Title EXISTING SITE & LOCATION PLANS		Date Drawn	By
Project Number 2102				Drawing Number 01		03/22	jtw
Rev. A				Scale/s AS SHOWN		Date Checked	By
Status Planning				A3		09/03/22	cdo