




EXISTING

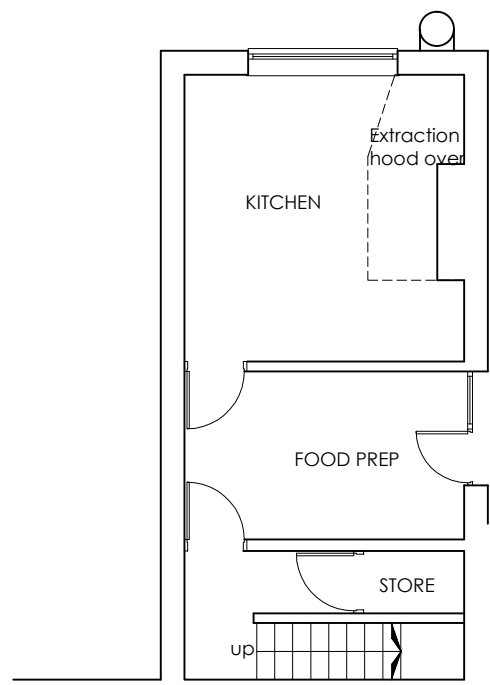

Lower ground floor plan 1:100

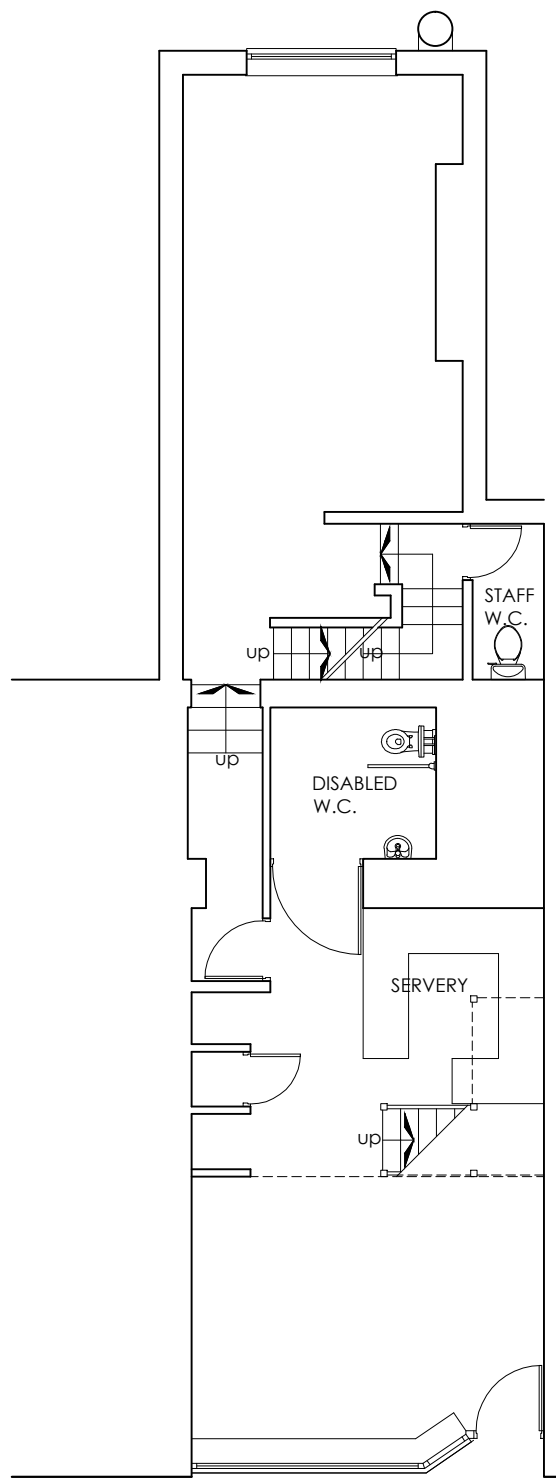

Ground and upper ground floor plan 1:100

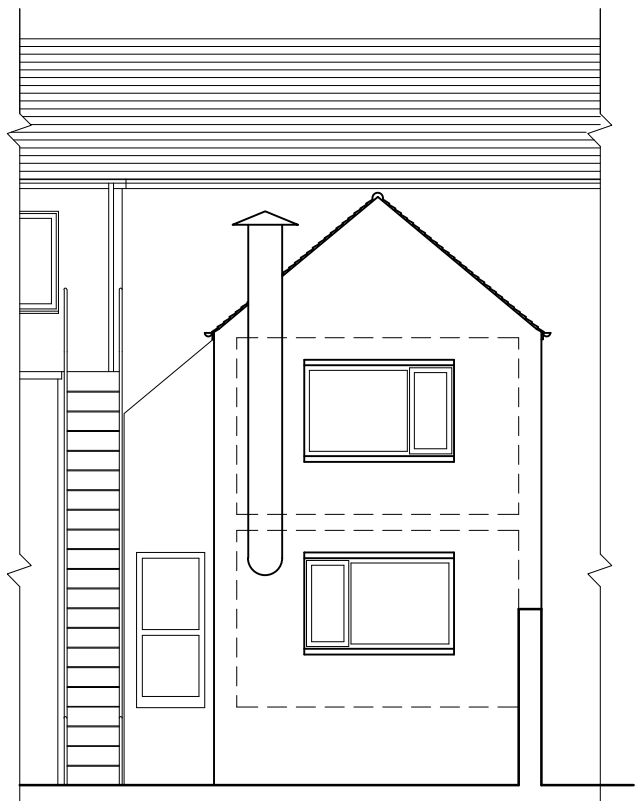

Rear elevation 1:100




Front elevation 1:100




Location plan 1:1250

PROPOSED

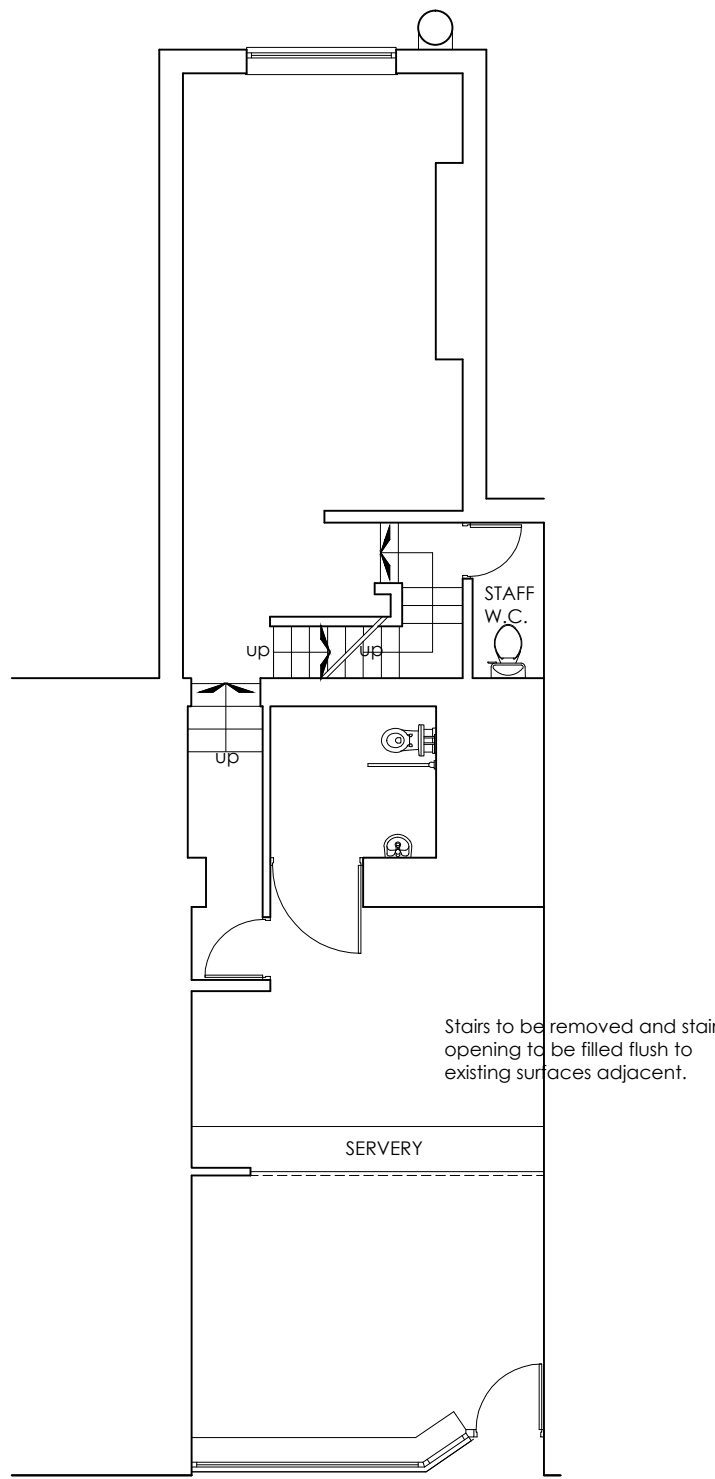

Stairs to be removed and stair opening to be filled flush to existing surfaces adjacent.

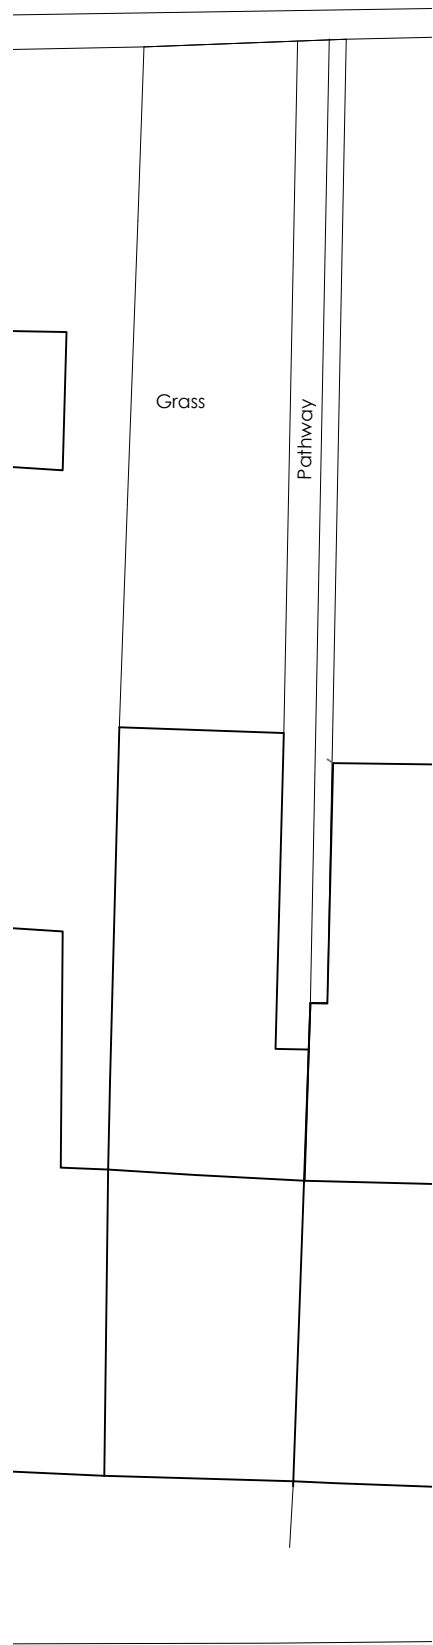

Site layout plan 1:200

The Contractors shall check all dimensions on site and report all errors, discrepancies and omissions to the Architect. Do not scale off this drawing. Use figured dimensions only.

This drawing is copyright. It must not be copied, used or disclosed to third parties without the prior permission of the Architect

Contract Title
Change of use to hot food takeaway at 47 New Road, Skewen Neath SA10 6EP for Mr H Wang

Drawing Title
General arrangement

Drawn AgW	Ch'k'd AgW	Date 07.2022
---------------------	----------------------	------------------------

Drawing No.
1310/02

Scale as shown @ A1	Revision O
-------------------------------	----------------------

Stage Preliminary P Building Reg BR	Planning PL Tender T	PL
--	--------------------------------	-----------

