



ground floor plan


scale | 1:50

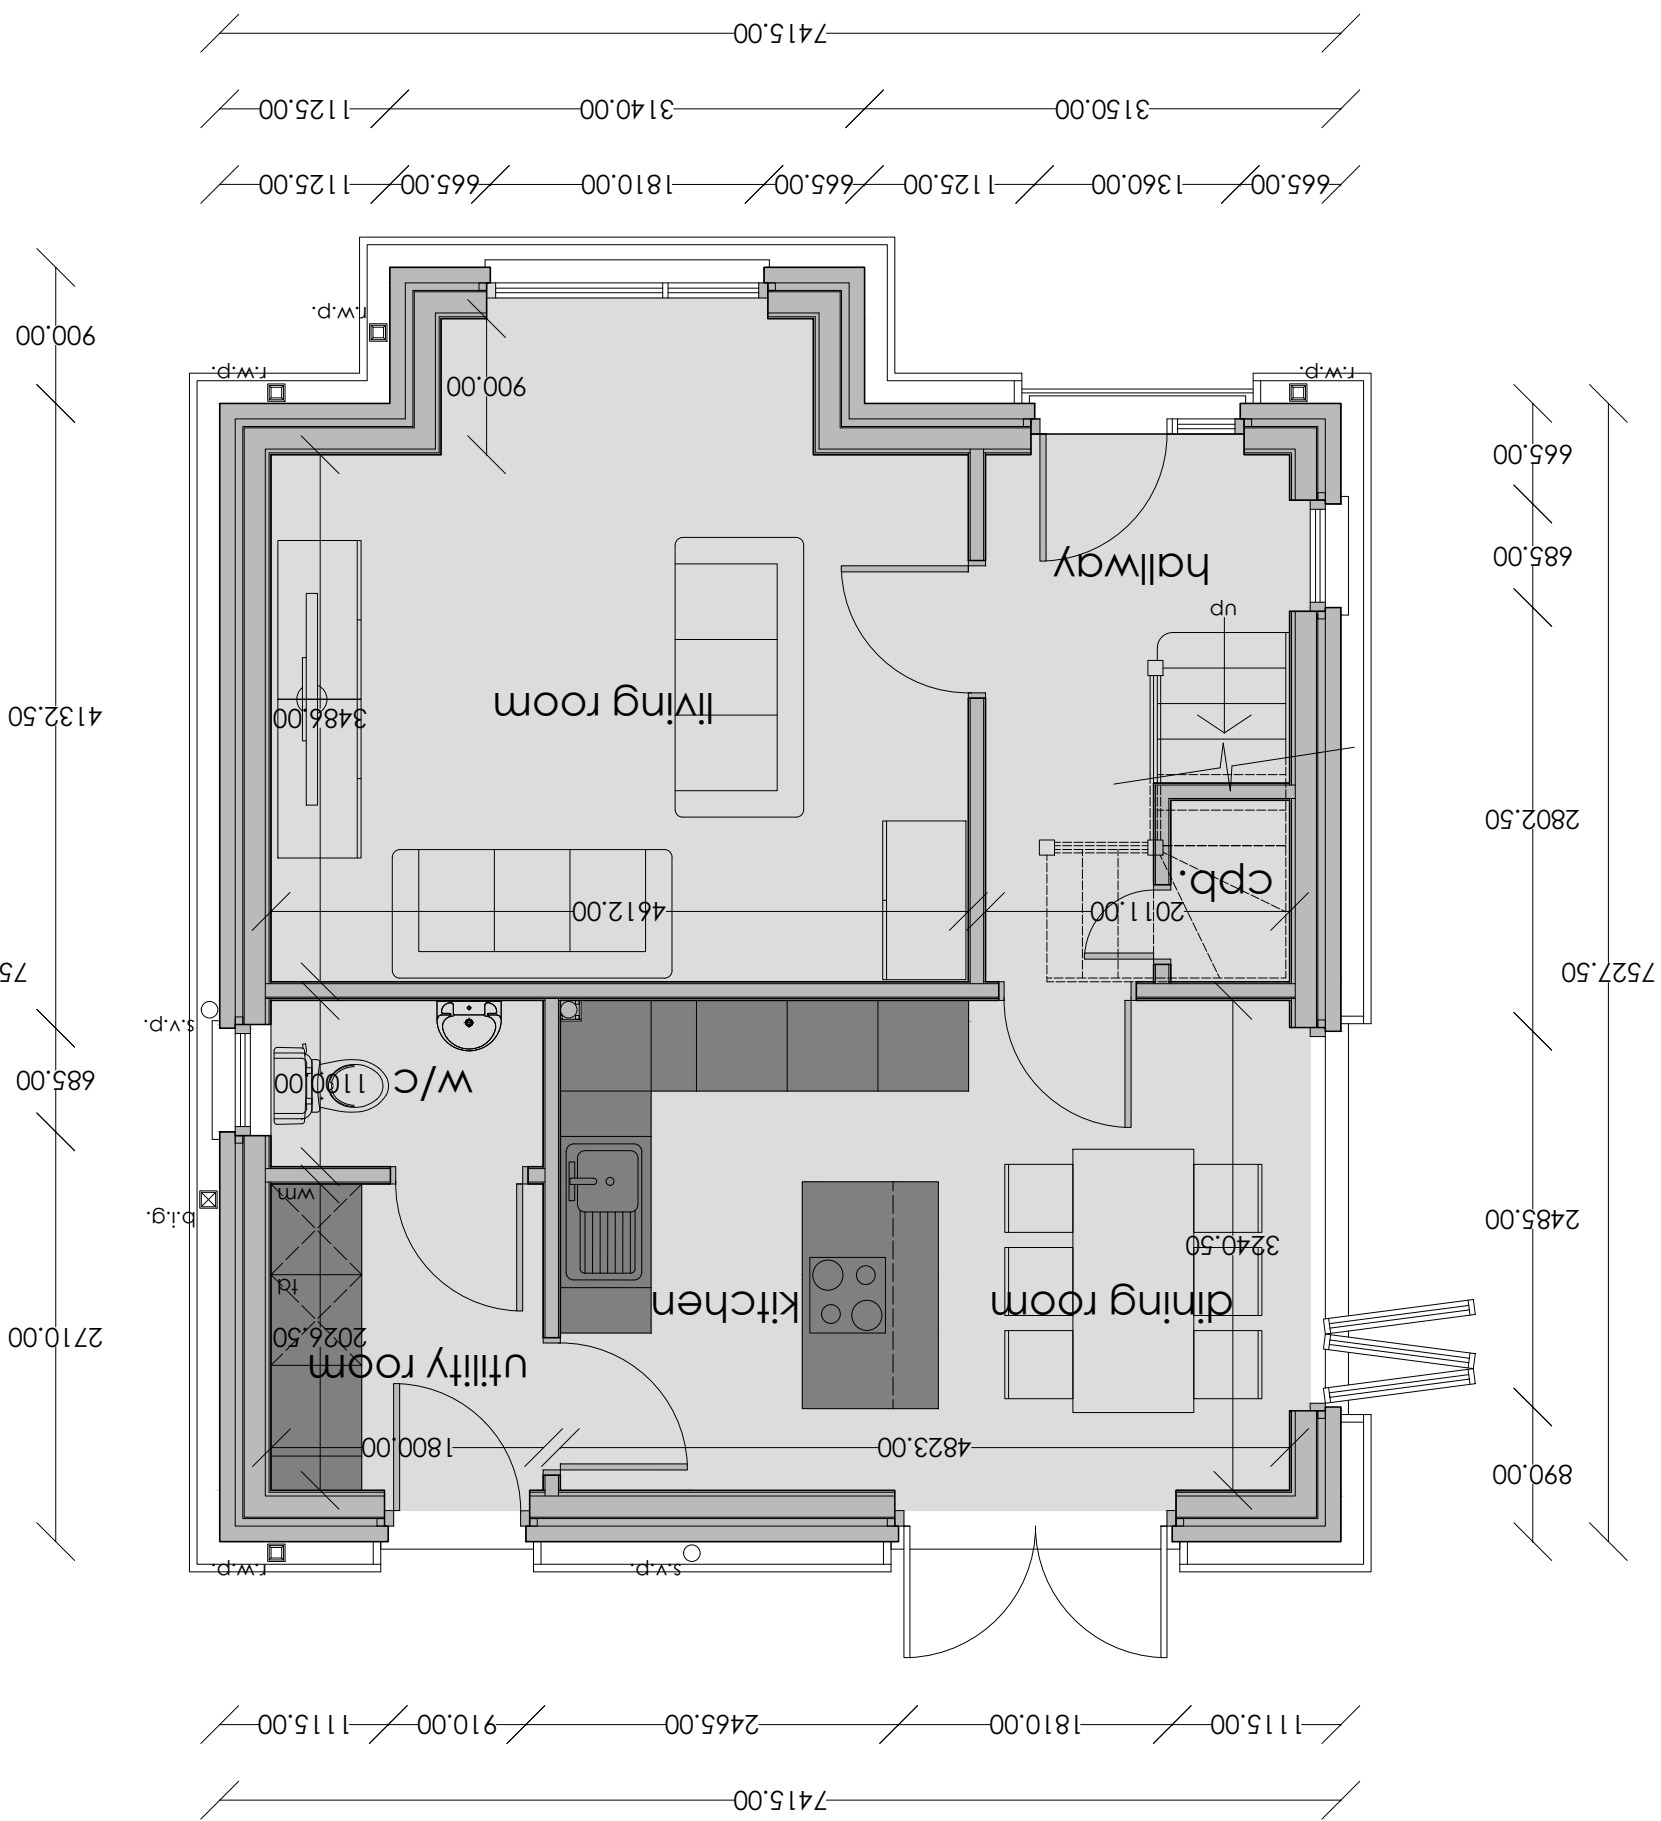

first floor plan

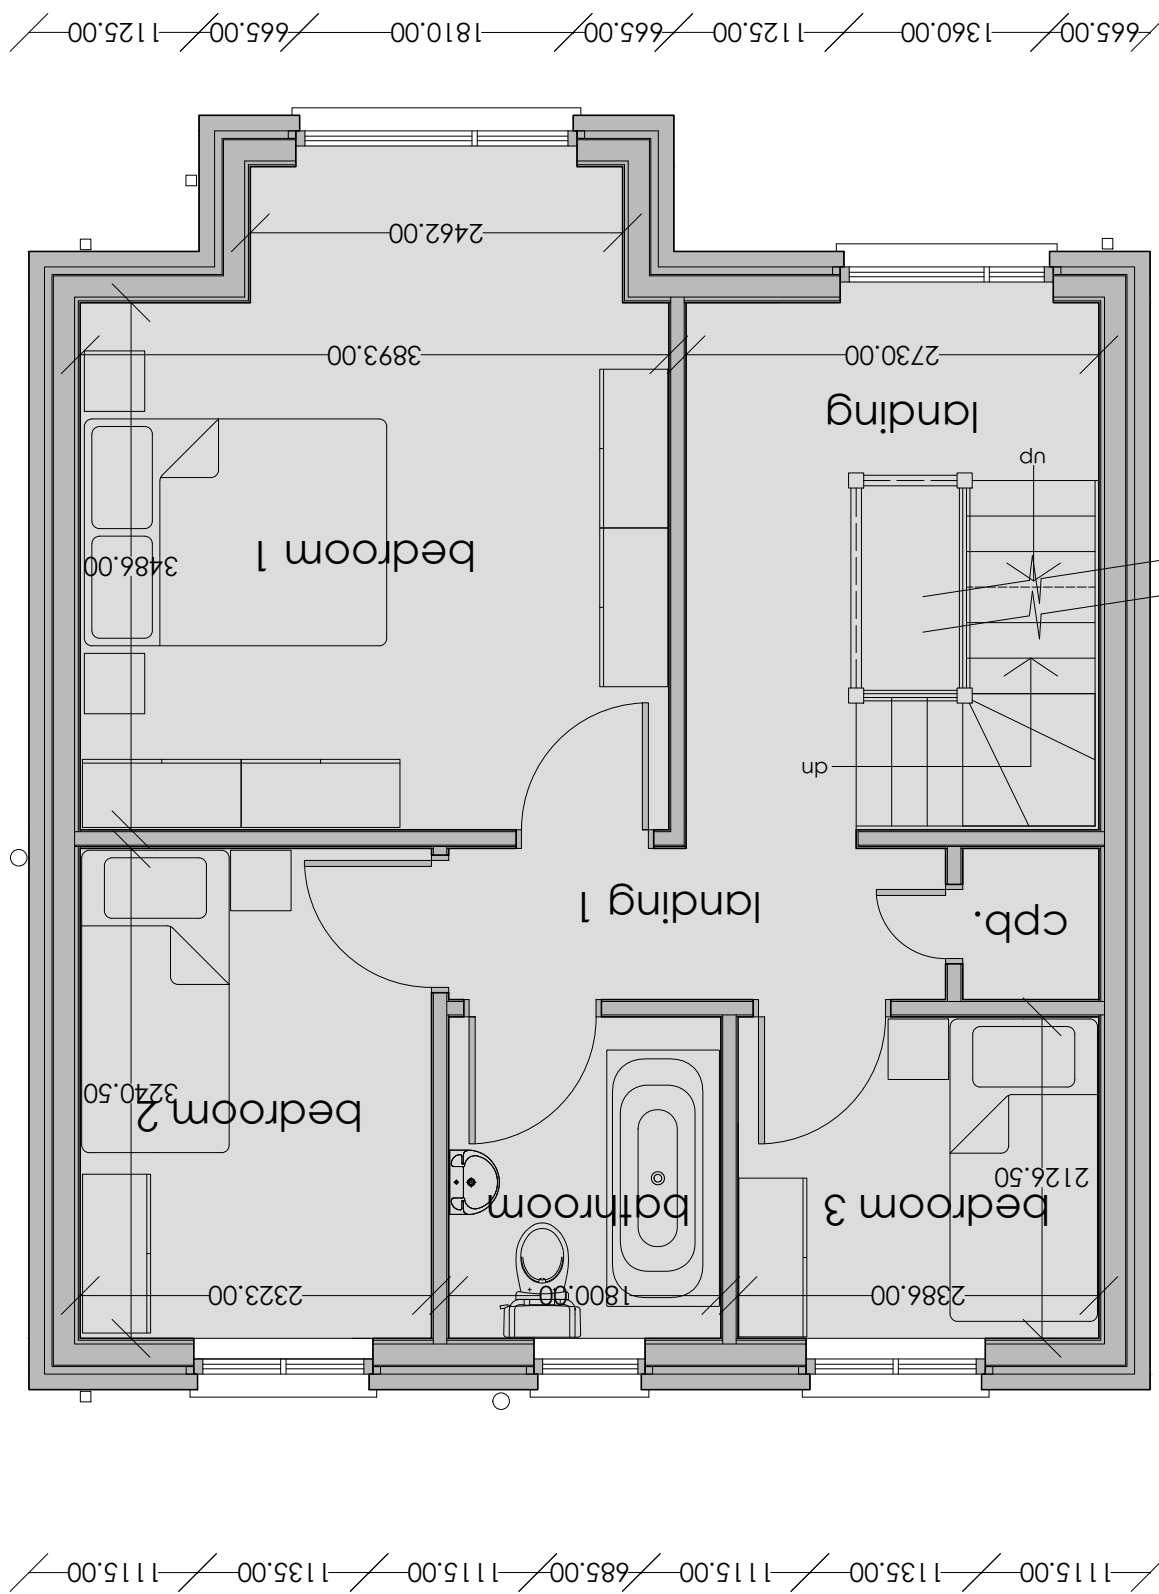


second floor plan

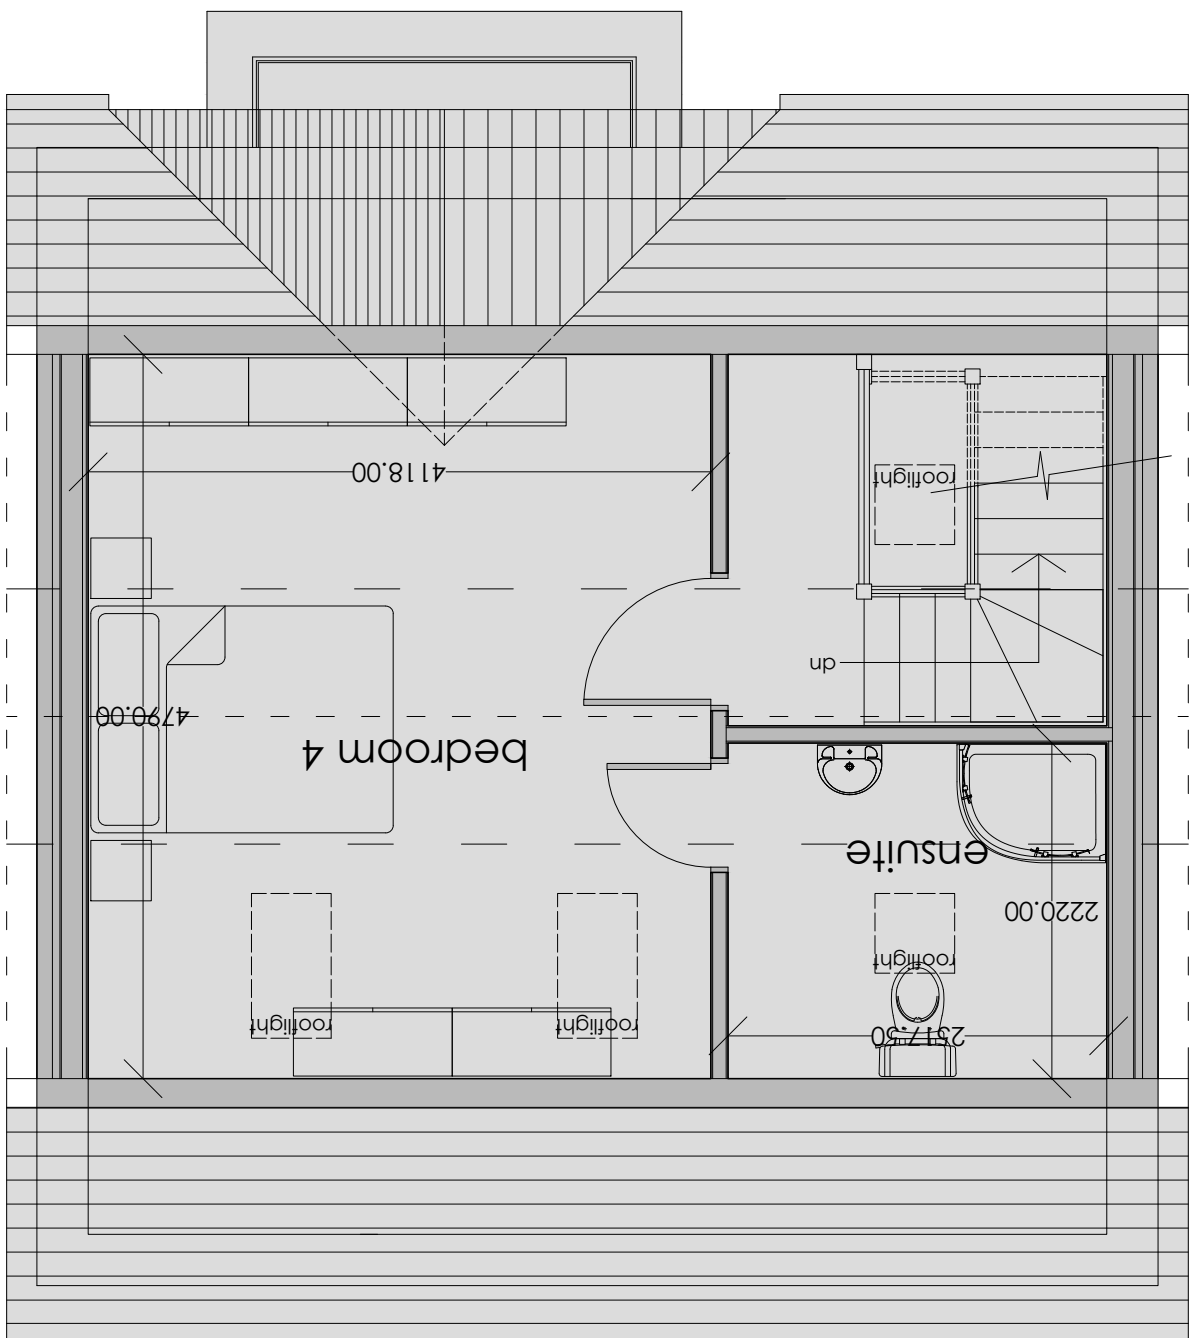

typical section

scale | 1:50

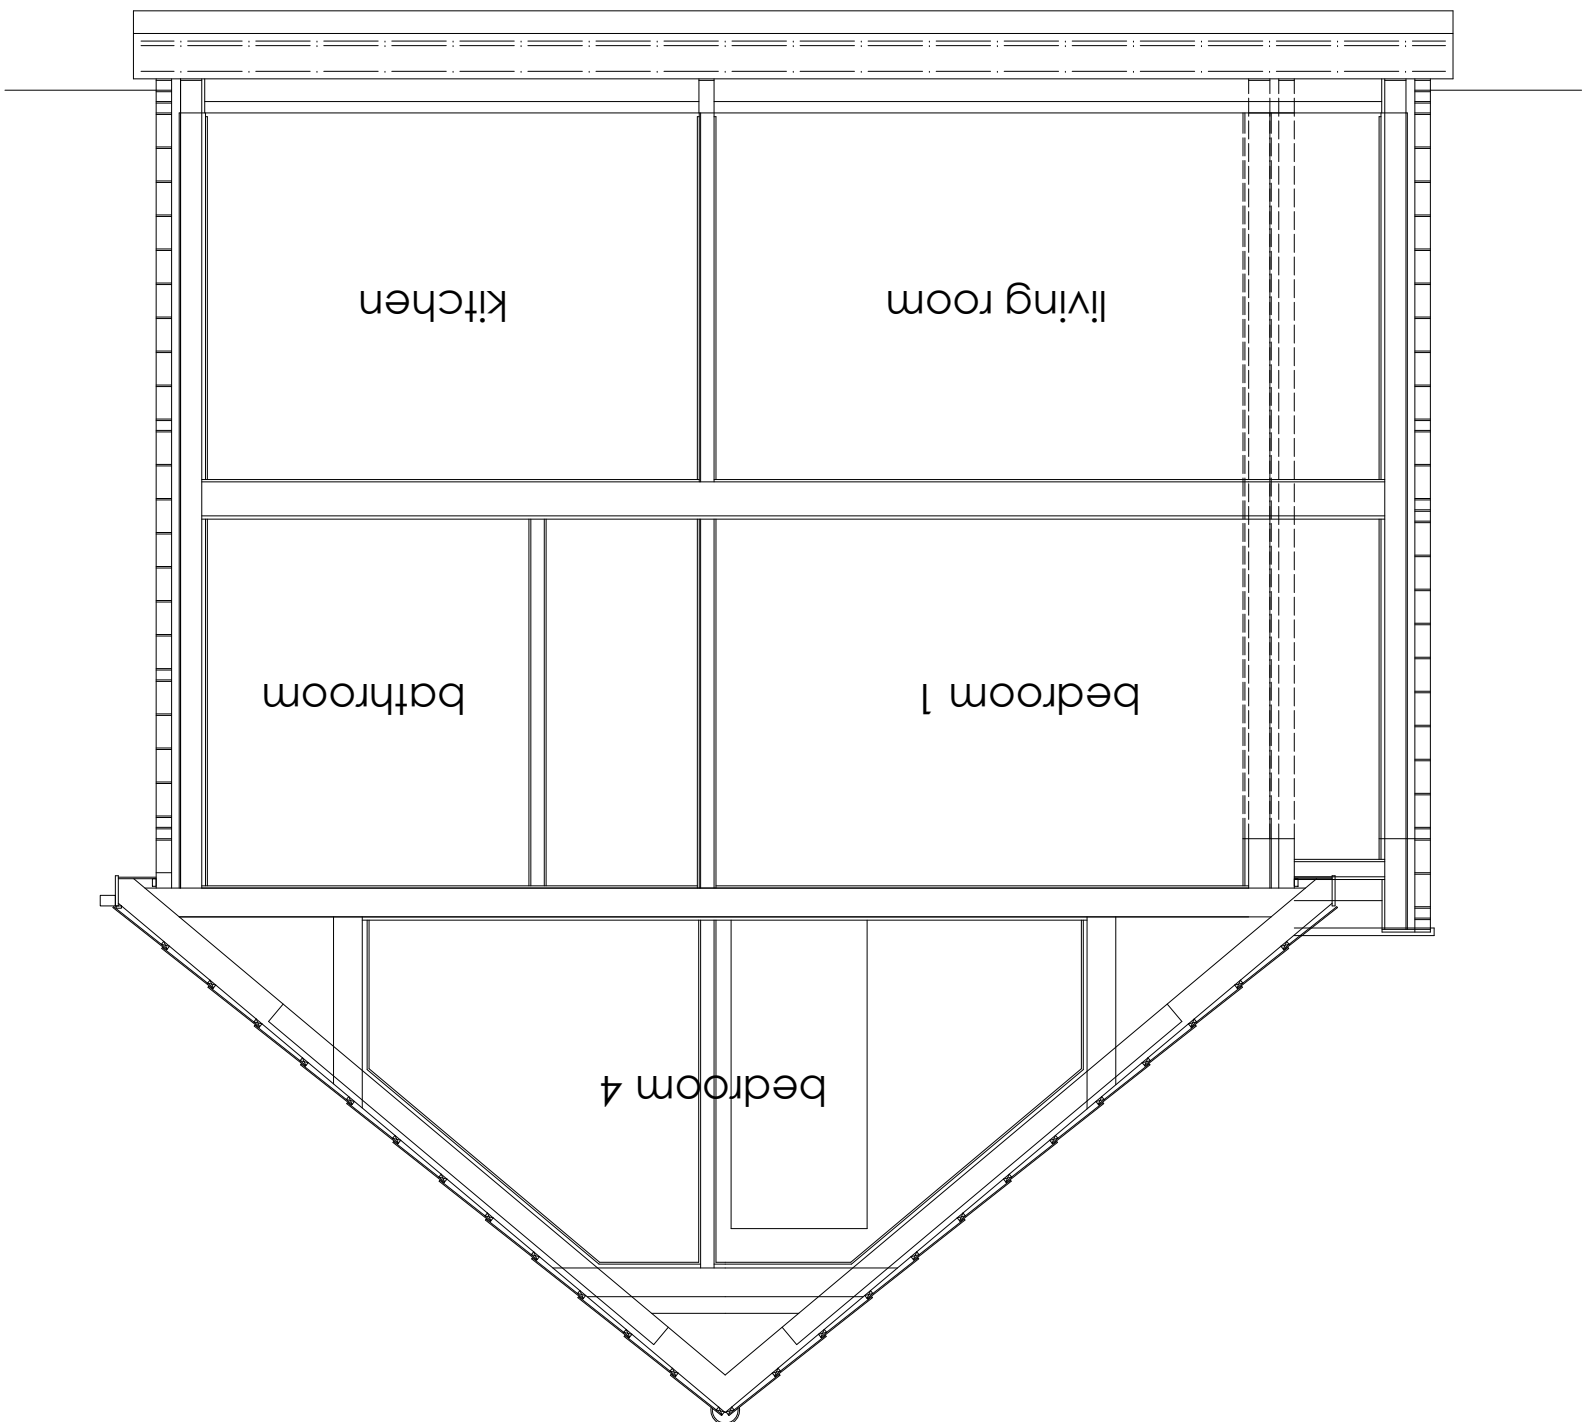


west elevation


scale | 1:100



south elevation

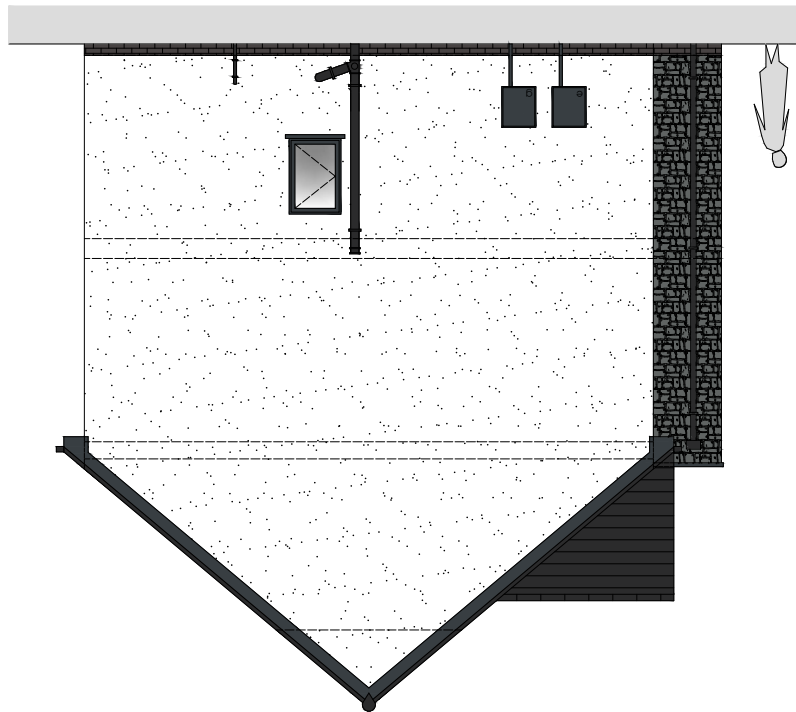

east elevation

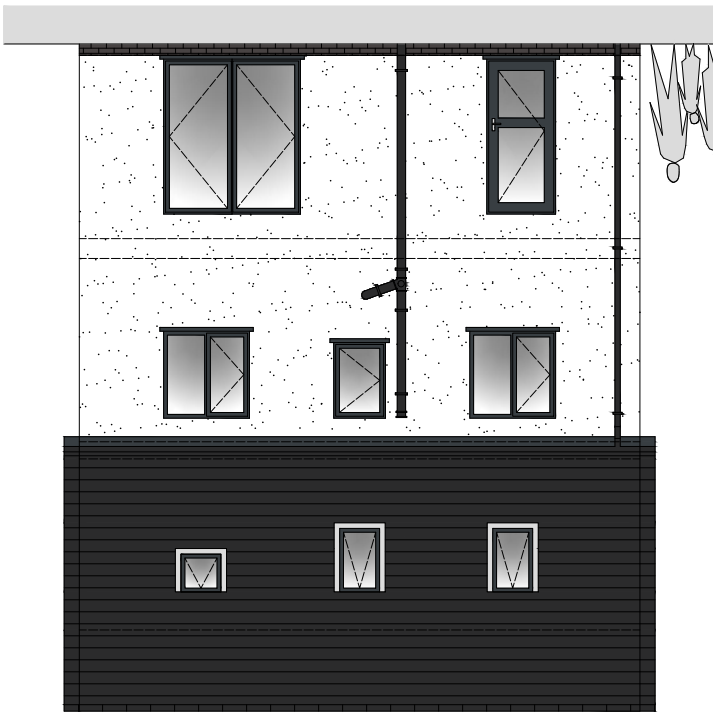

north elevation



- external finishes
- roof - cedar riverdale slate | colour blue/black
 - walls - porax through colour smooth render 6mm | white blanc - monobianco (B110)
 - stonework - zicod classic | dark black natural stone
 - brickwork - blackstock stonework plinth with black mortar joints
 - brickwork - blackstock stonework plinth with black mortar joints
 - chimneys - colour anthracite grey rd7016
 - lintels - colour anthracite grey rd7016
 - upvc | colour anthracite grey rd7016
 - soffits - black upvc
 - rainwater goods -

revision

g	
f	
e	
d	
c	
b	
a	

project	plot 4 lllys baran, rhydyfro sa8 48w
drawing	floor plans & elevations
date	december 2021
scale	1 50 @ A1
client	mr martin evans
drawing no.	21188.06
hello@planarchitecture.co.uk	07765 660189
www.planarchitecture.co.uk	