


All Dimensions are to
be site checked

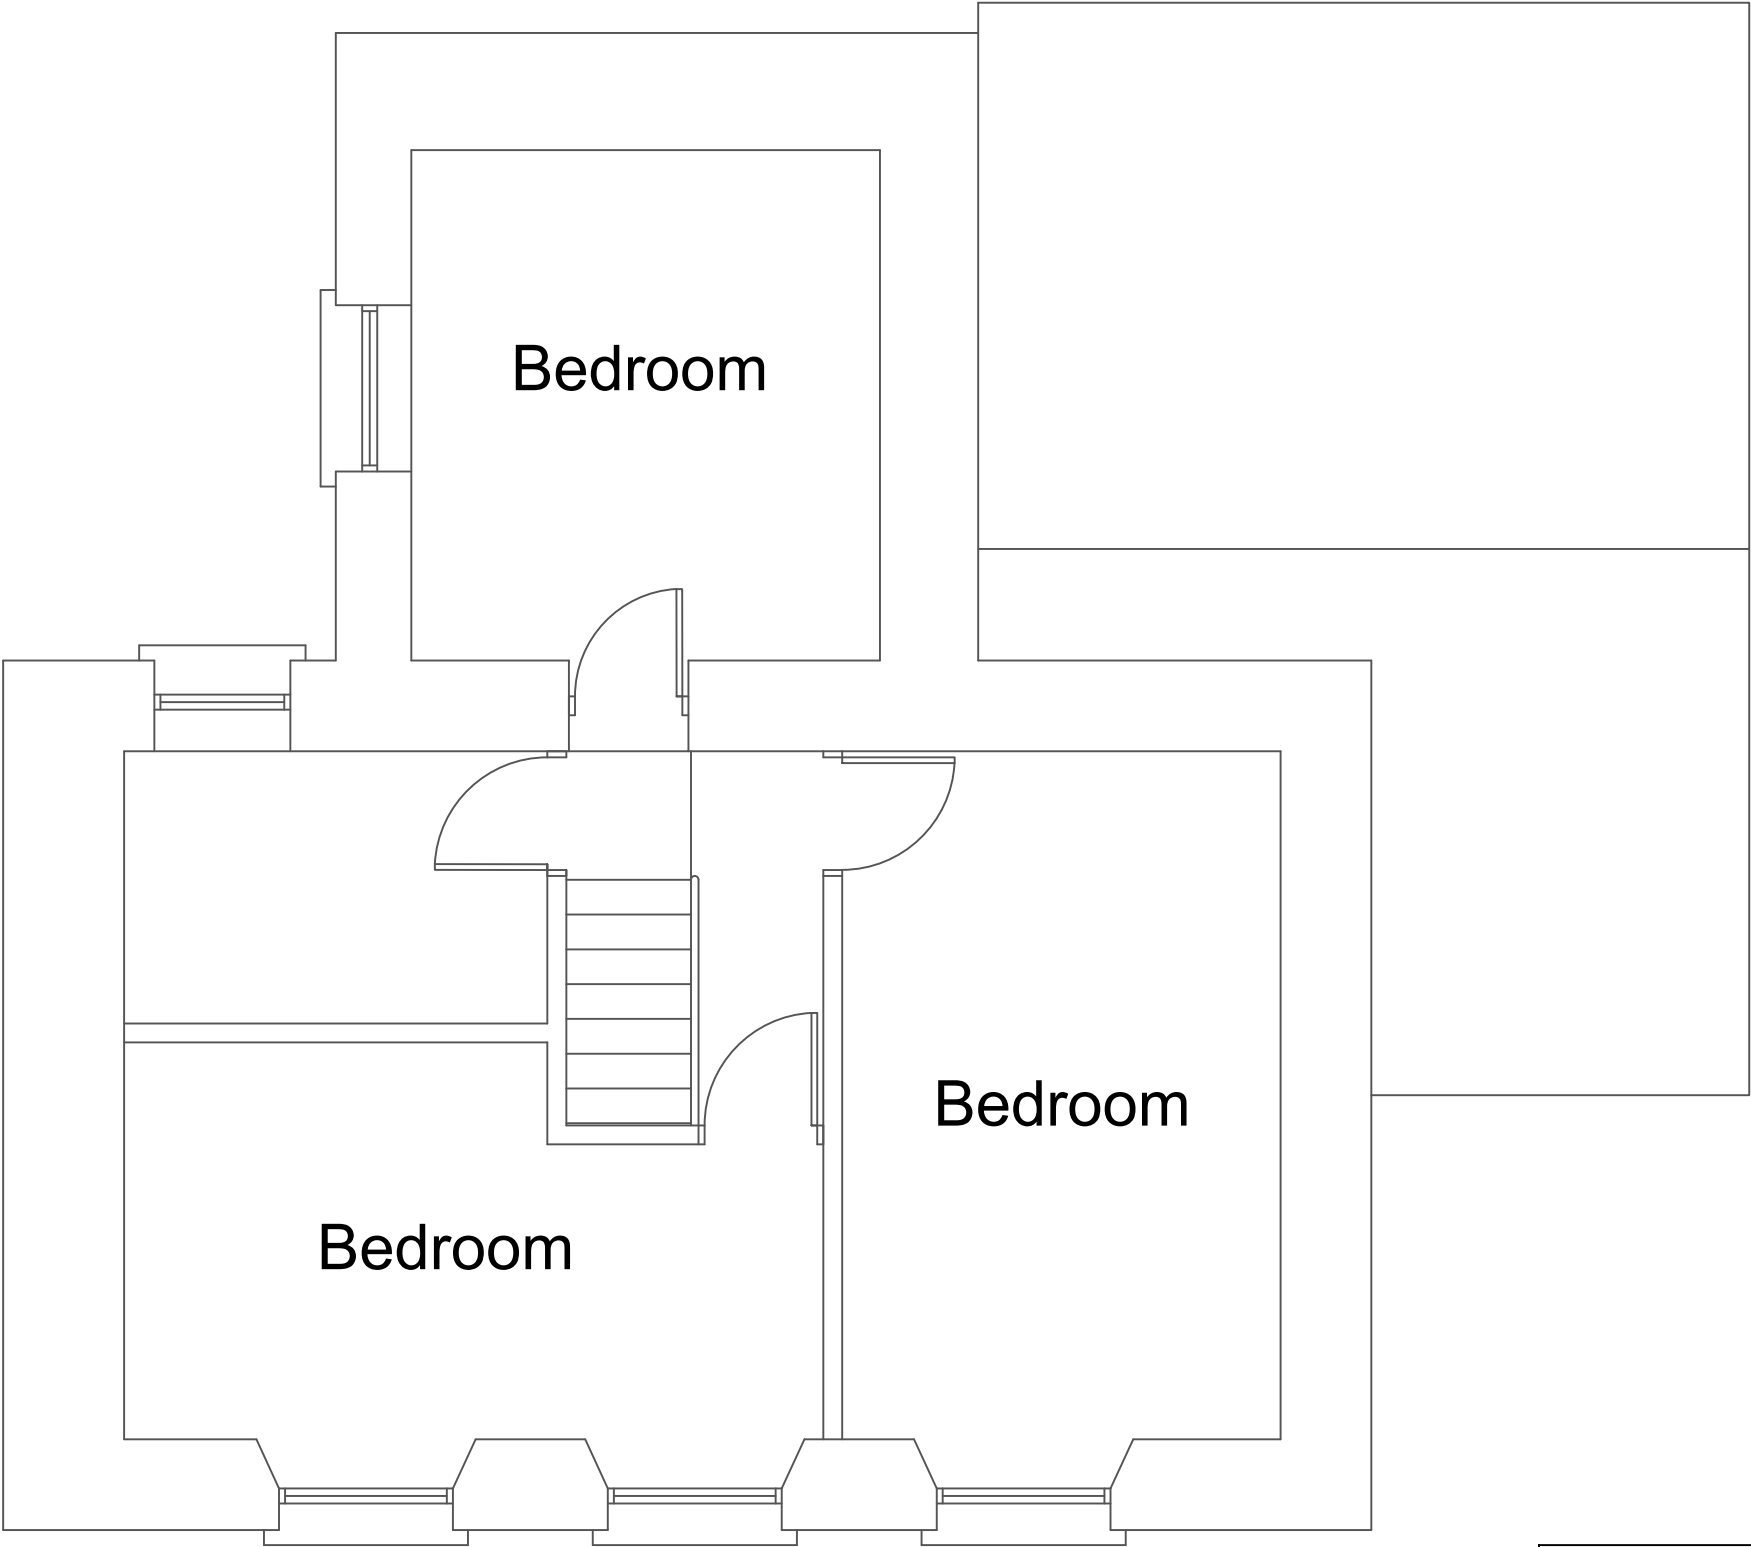

REVISIONS A -				
CLIENT Taylor and Richard Howells 10 Grove Road Pontardawe Swansea, SA8 4HH		JOB TITLE Proposed First floor extension and internal alterations at 18 Ynys Y Mond Road, Alltwen, Pontardawe, Swansea		DRNG. TITLE Existing First Floor Plan
DATE: 23 rd July 2022	CHECKED:	SCALE: 1:50	A3	DRNG. NO. JD004
				REV.