


All Dimensions are to
be site checked

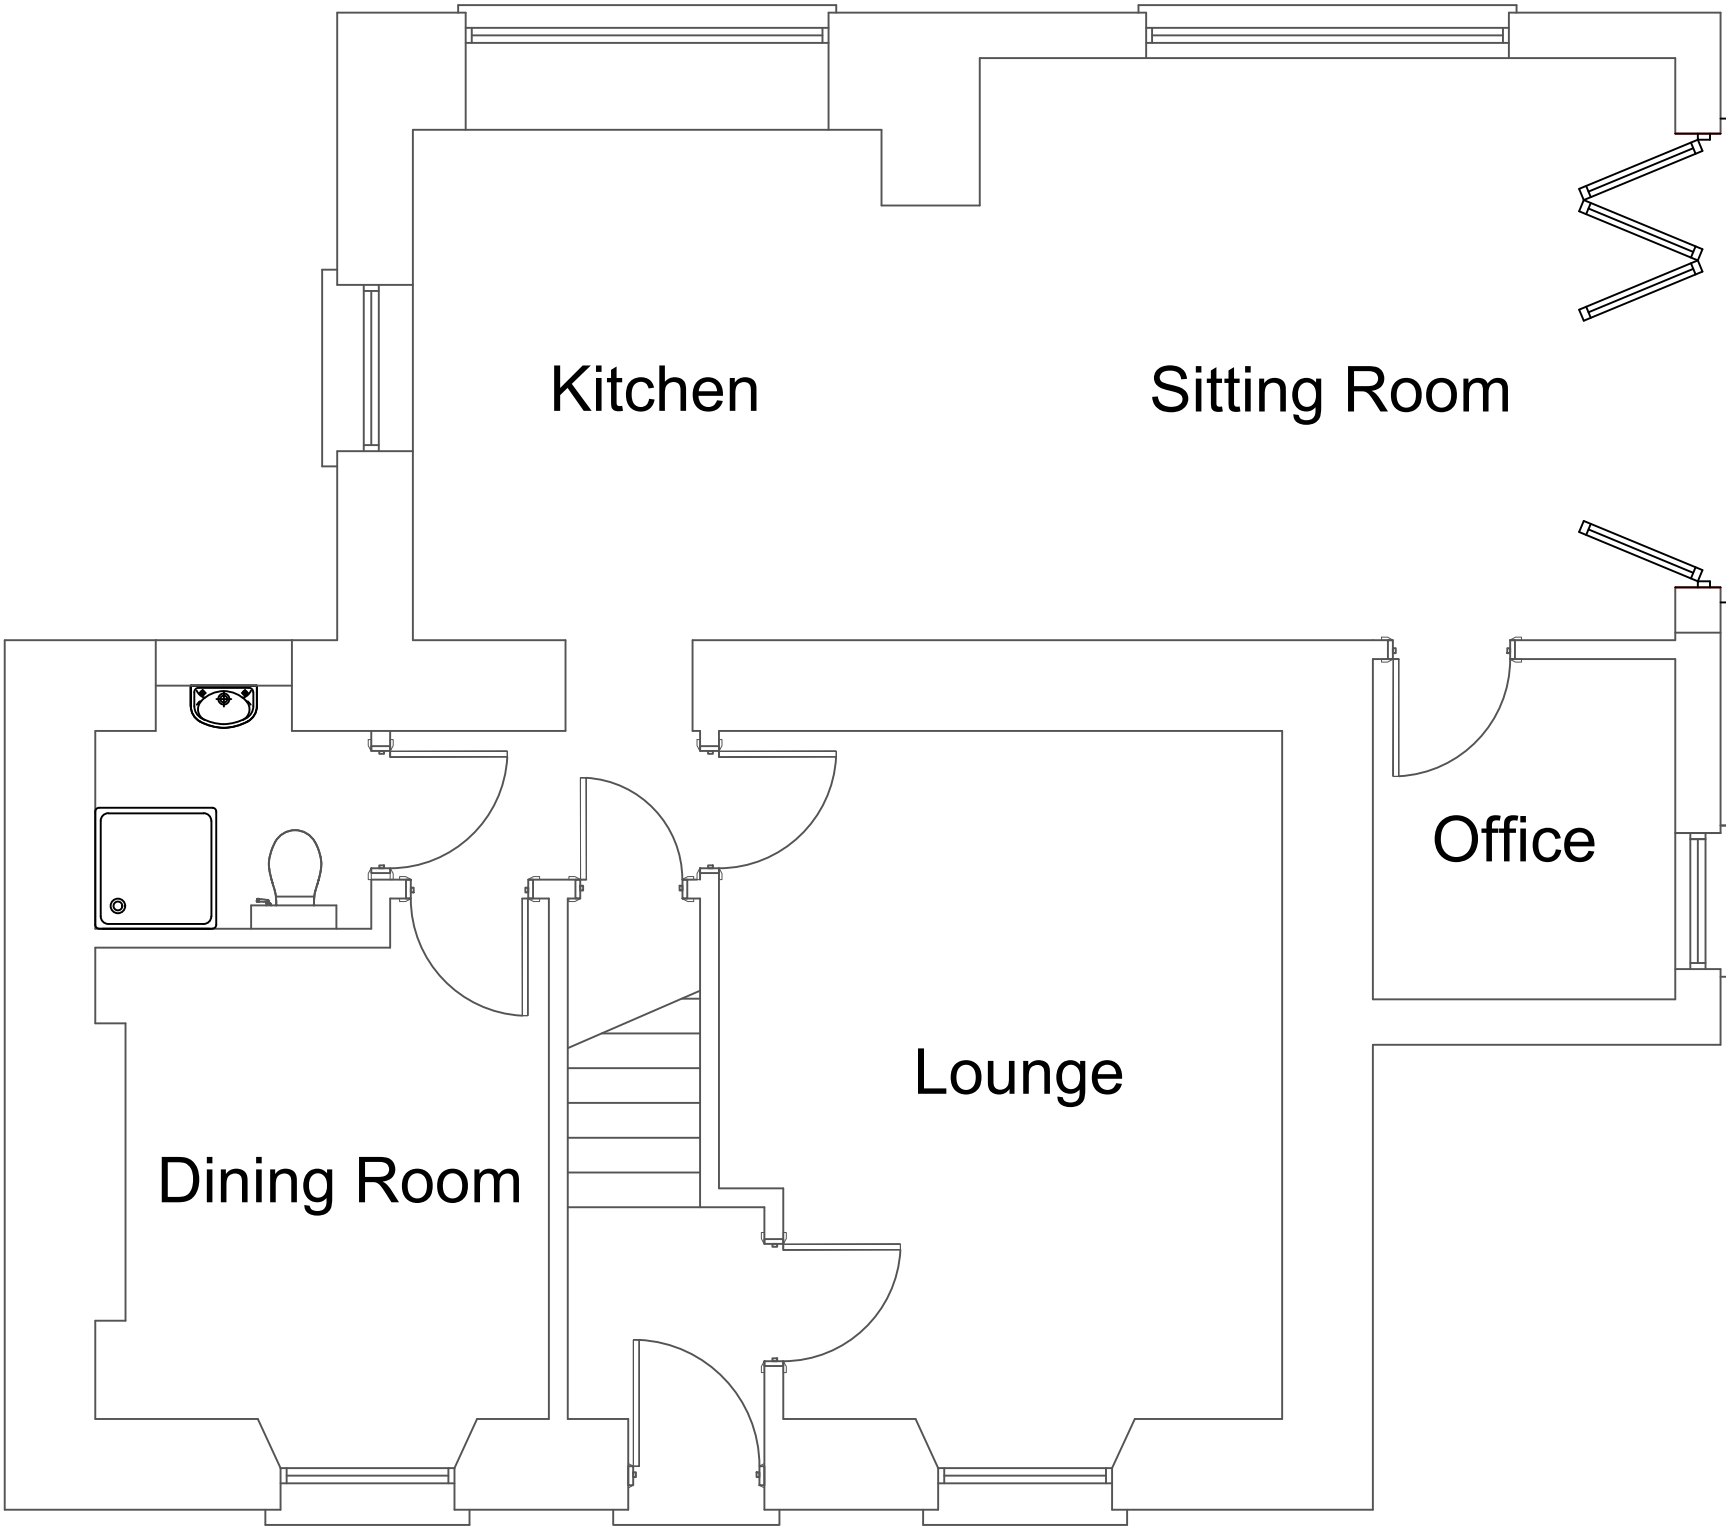

CLIENT Taylor and Richard Howells 10 Grove Road Pontardawe Swansea, SA8 4HH		JOB TITLE Proposed First floor extension and internal alterations at 18 Ynys Y Mond Road, Alltwen, Pontardawe, Swansea		DRNG. TITLE Proposed Ground Floor Plans	
DATE: 23 rd July 2022	CHECKED:	SCALE: 1:50	A3	DRNG. NO. JD007	REV.