


All Dimensions are to
be site checked

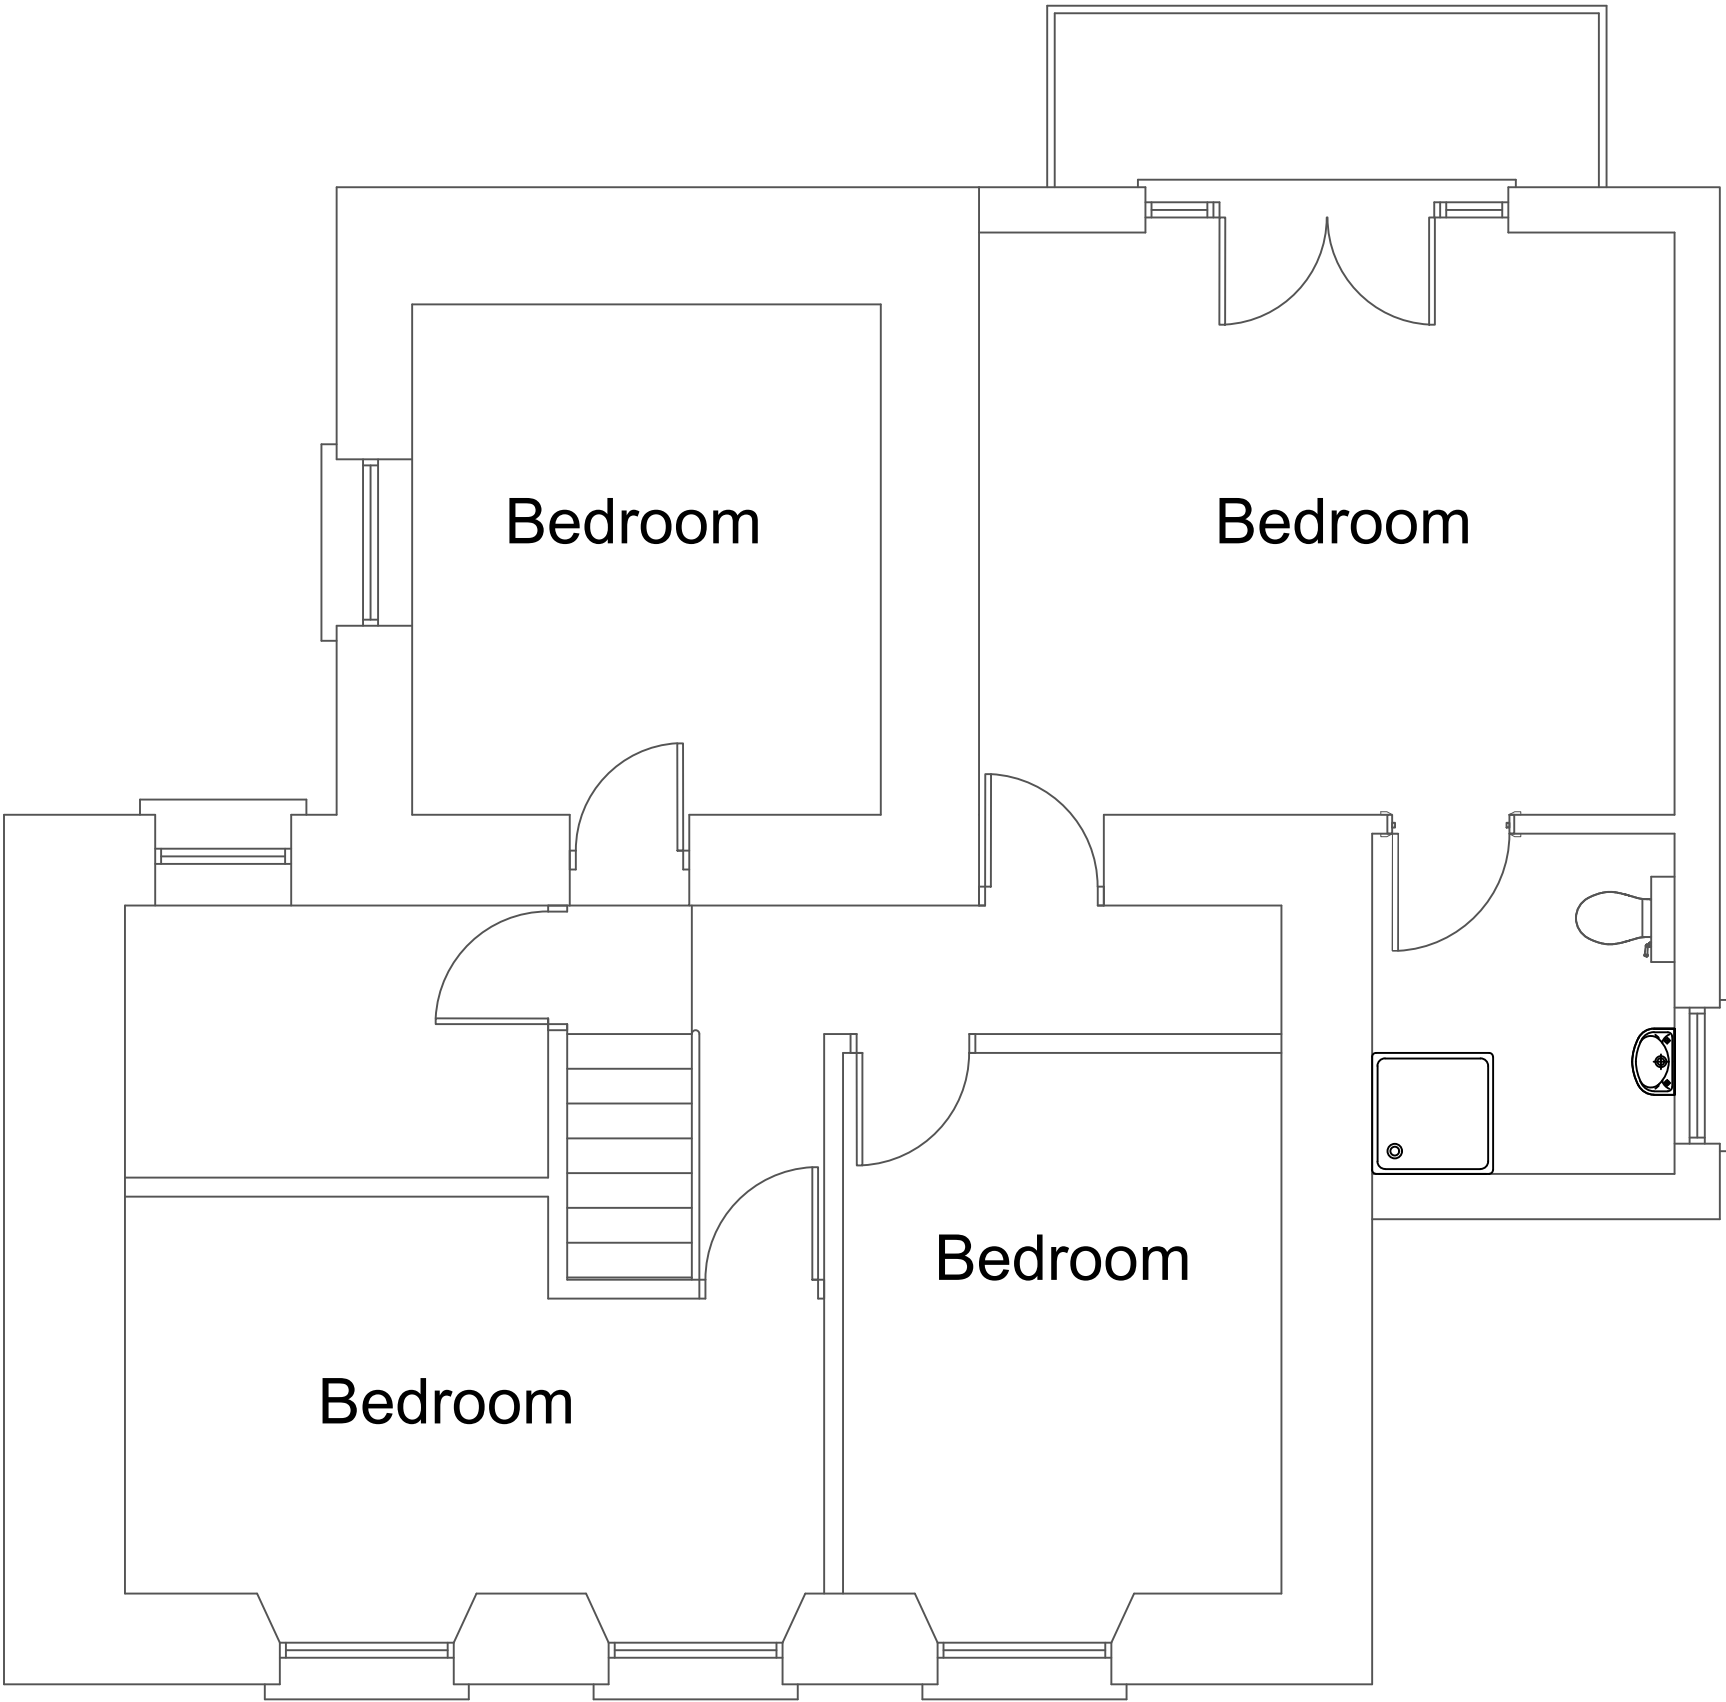

REVISIONS	
A -	

CLIENT
Taylor and Richard Howells
10 Grove Road
Pontardawe
Swansea, SA8 4HH

JOB TITLE
Proposed First floor extension
and internal alterations at
18 Ynys Y Mond Road, Alltwen,
Pontardawe, Swansea

DRNG. TITLE
Proposed First Floor Plan

DATE: 23 rd July 2022	CHECKED:
-------------------------------------	----------

SCALE: 1:50	A3
----------------	----

DRNG. NO. JD008	REV.
--------------------	------