



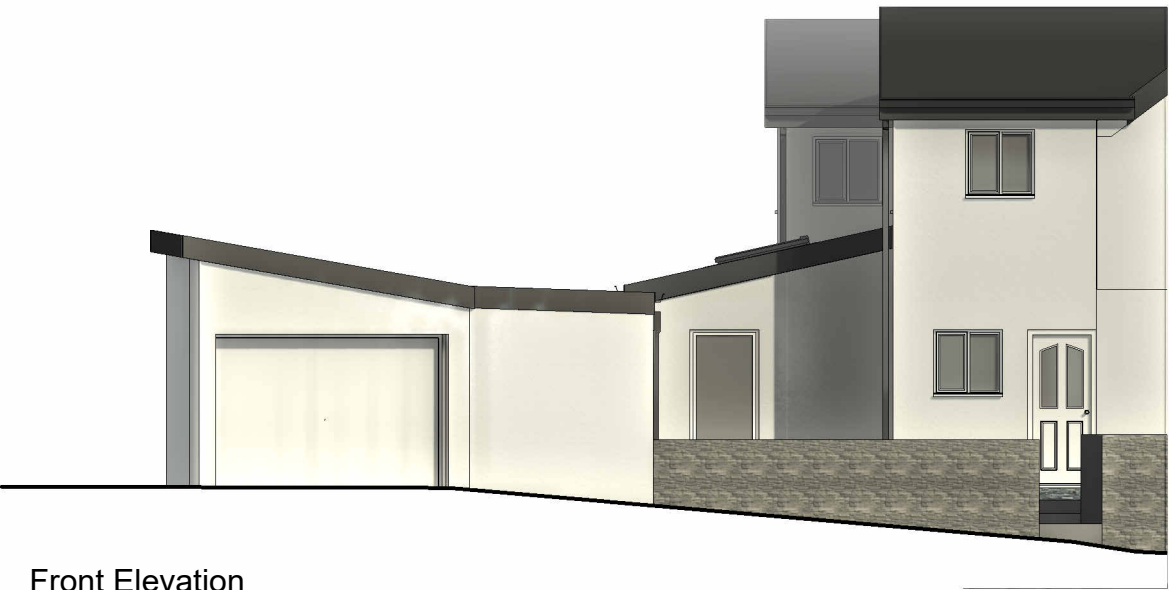

Front Elevation

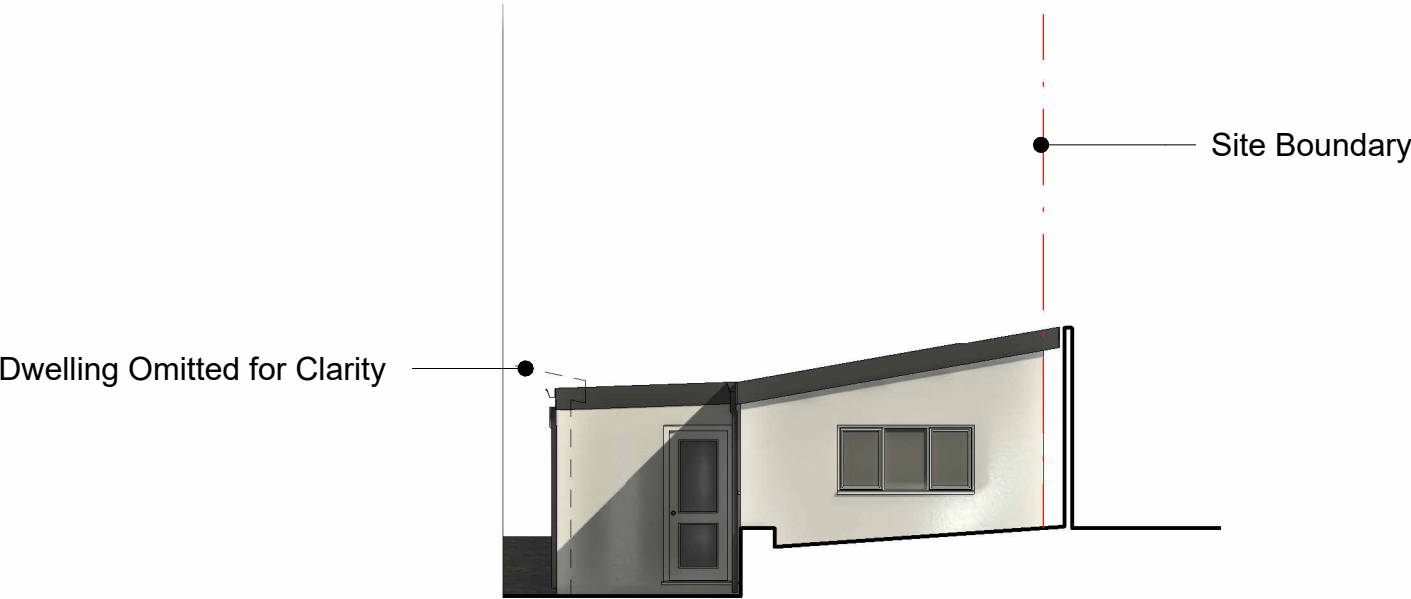

Side Elevation



Rear Elevation

darkin
architects

drawing on
experience

www.darkinarchitects.com

CARDIFF 02922 744 005
LLANELLI 01554 778 730
NEATH 01639 505 566

info@darkinarchitects.com

RIBA



Chartered Practice

THIS DRAWING IS THE COPYRIGHT OF DARKIN ARCHITECTS AND MAY NOT BE COPIED, ALTERED OR REPRODUCED IN ANY FORM OR PASSED TO A THIRD PARTY WITHOUT THEIR CONSENT. DIMENSIONS MUST BE CHECKED AND VERIFIED ON SITE AND ANY DISCREPANCIES SHOULD BE REPORTED TO THE ARCHITECT. THIS DRAWING MUST NOT BE SCALED AND SHOULD BE READ IN CONJUNCTION WITH ALL OTHER CONSULTANT'S DRAWINGS. IF IN DOUBT ASK FOR CONFIRMATION.

No.	Description	By	Date
A	Front Elevation View Amended	DKC	22/07/2022

CLIENT

Gemma Coombs

PROJECT

Domestic Extension

PROJECT ADDRESS

13 Henfaes Road,
Tonna, Neath Port Talbot
SA11 3DX

DRAWING TITLE

Proposed Garage Elevations

DRAWN BY	CHECKED BY	© Copyright
DKC	DLD	Darkin Architects 2022
PROJECT REF	SCALE	PAPER SIZE
RH507	1 : 100	A3
DRAWING	REVISION	DATE
307	A	17/06/22