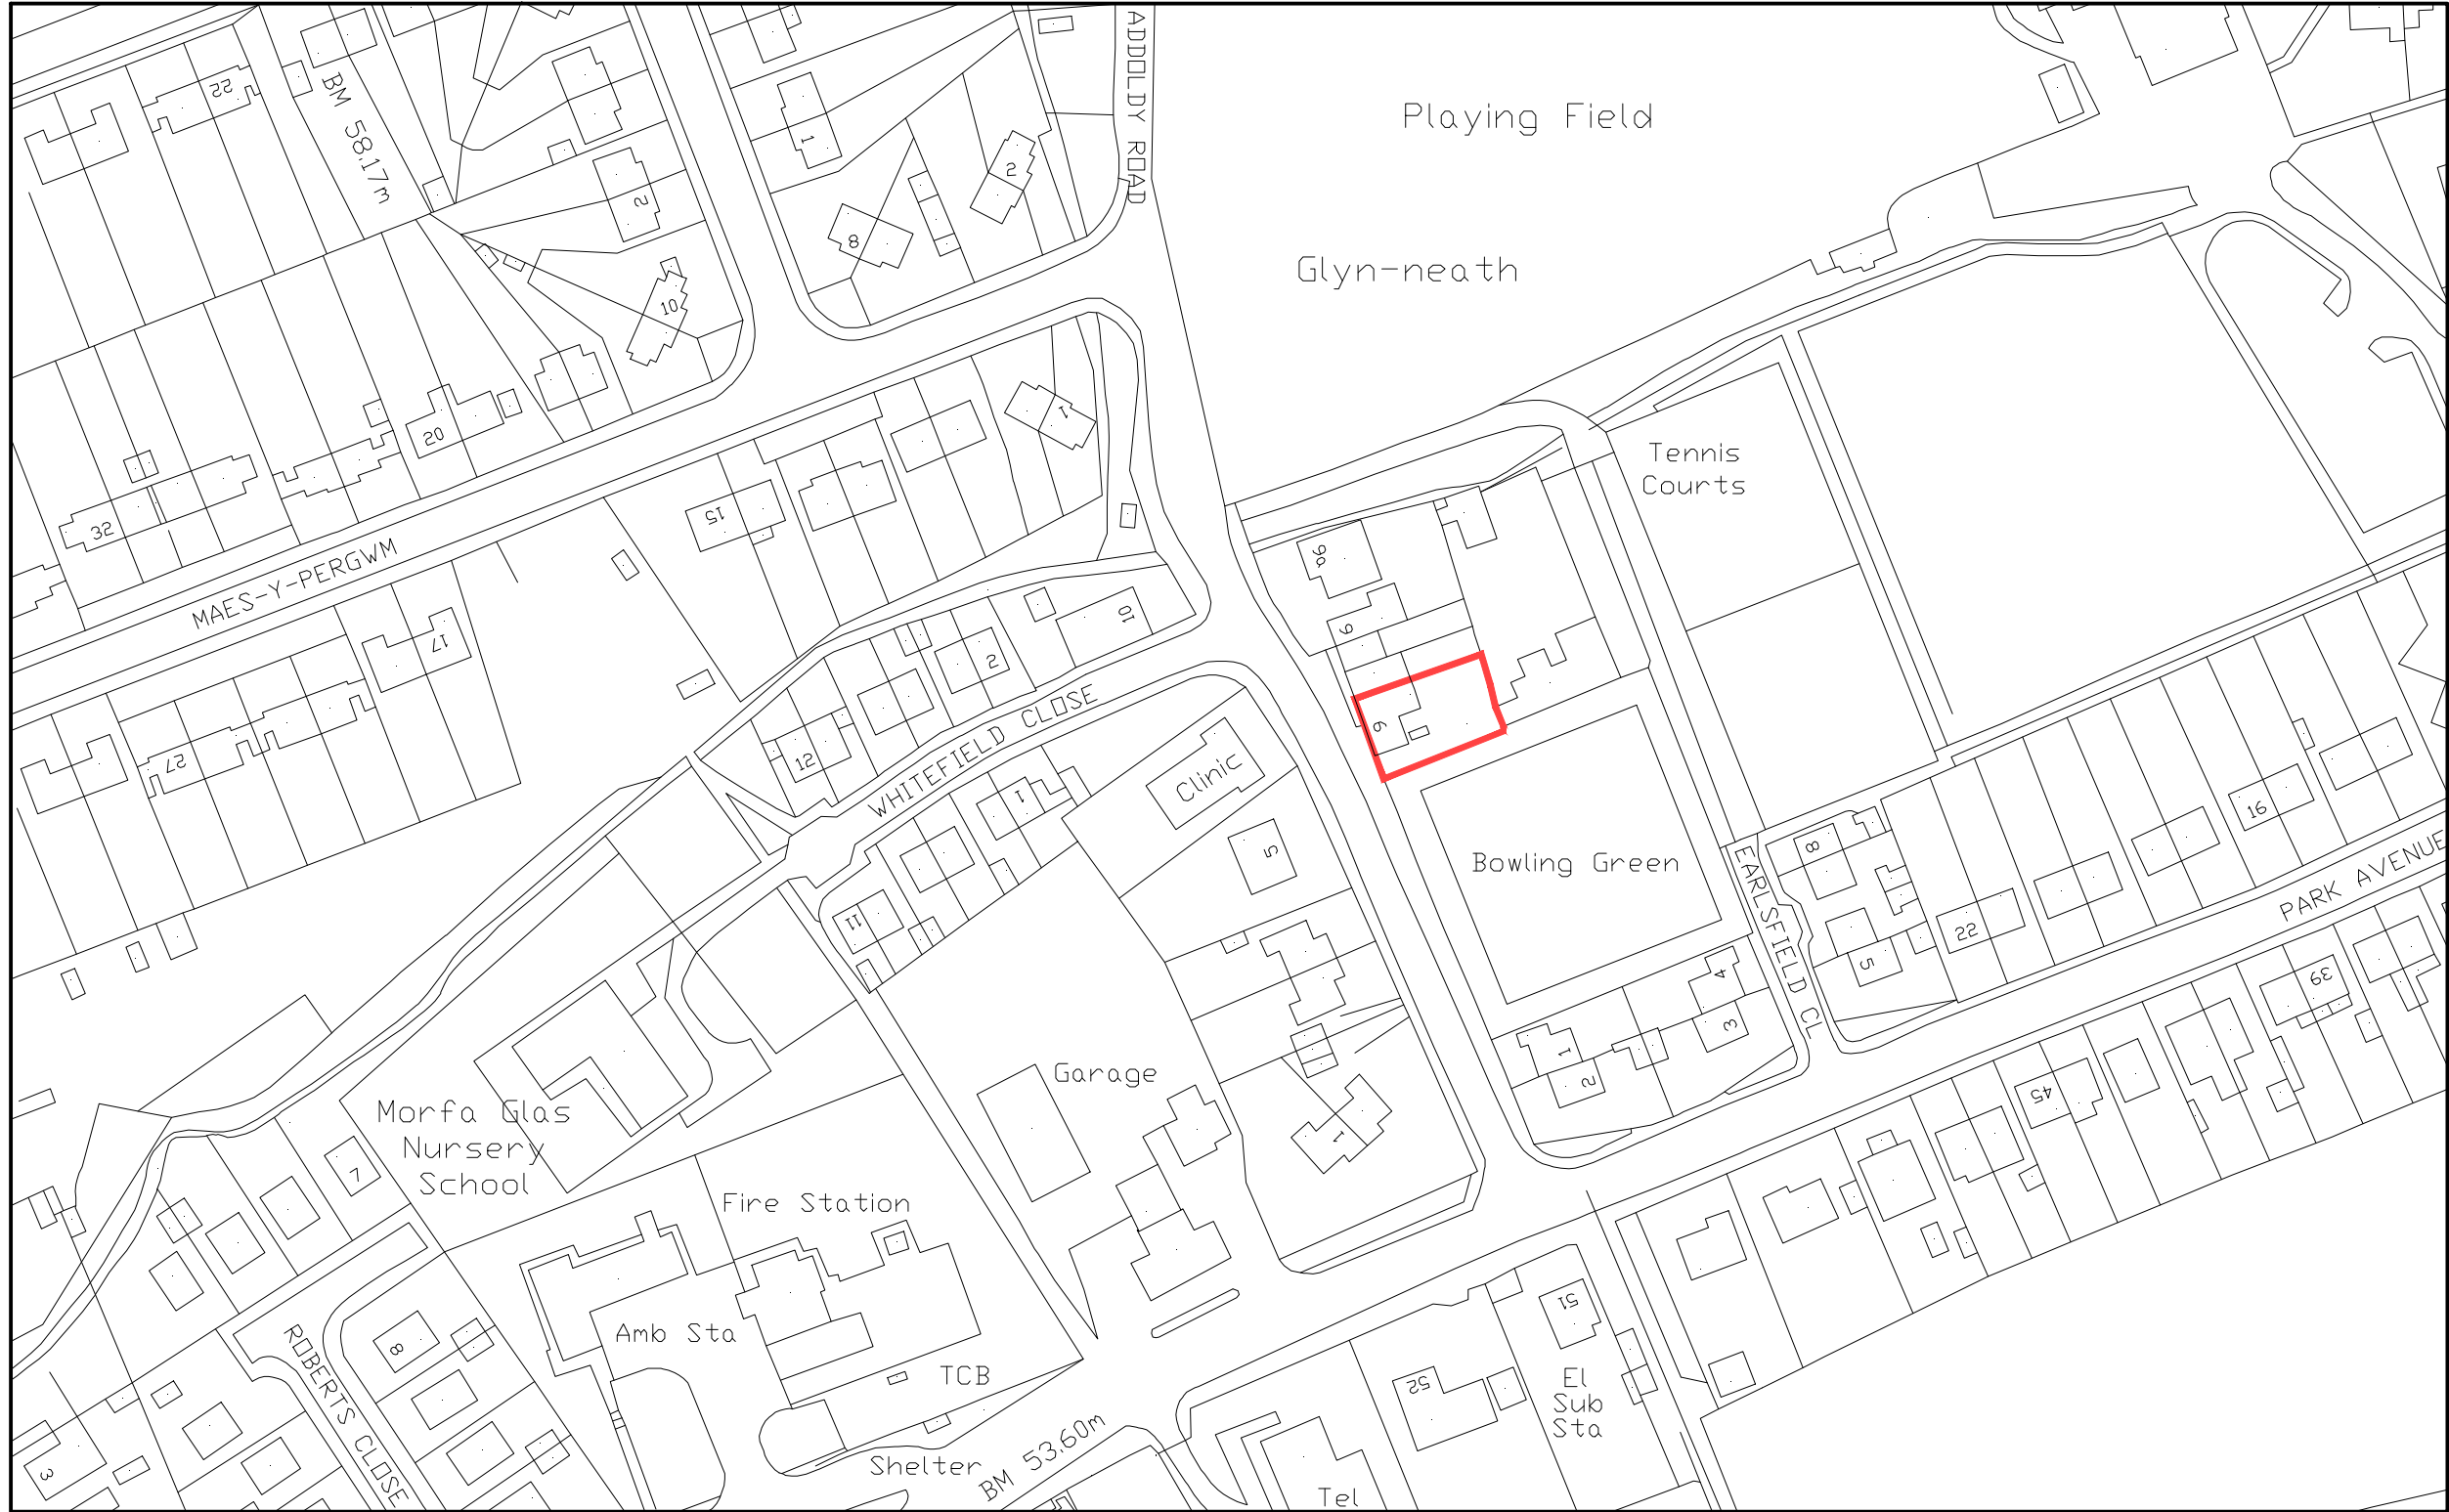


Proposed two storey rear extension.


Rev	Description	Date

6 Addoldy Road
Glynneath
Neath
SA11 5DU


LOCATION PLAN

Date	June.'22
Drawn by	
Scale	1:1250

A710-01

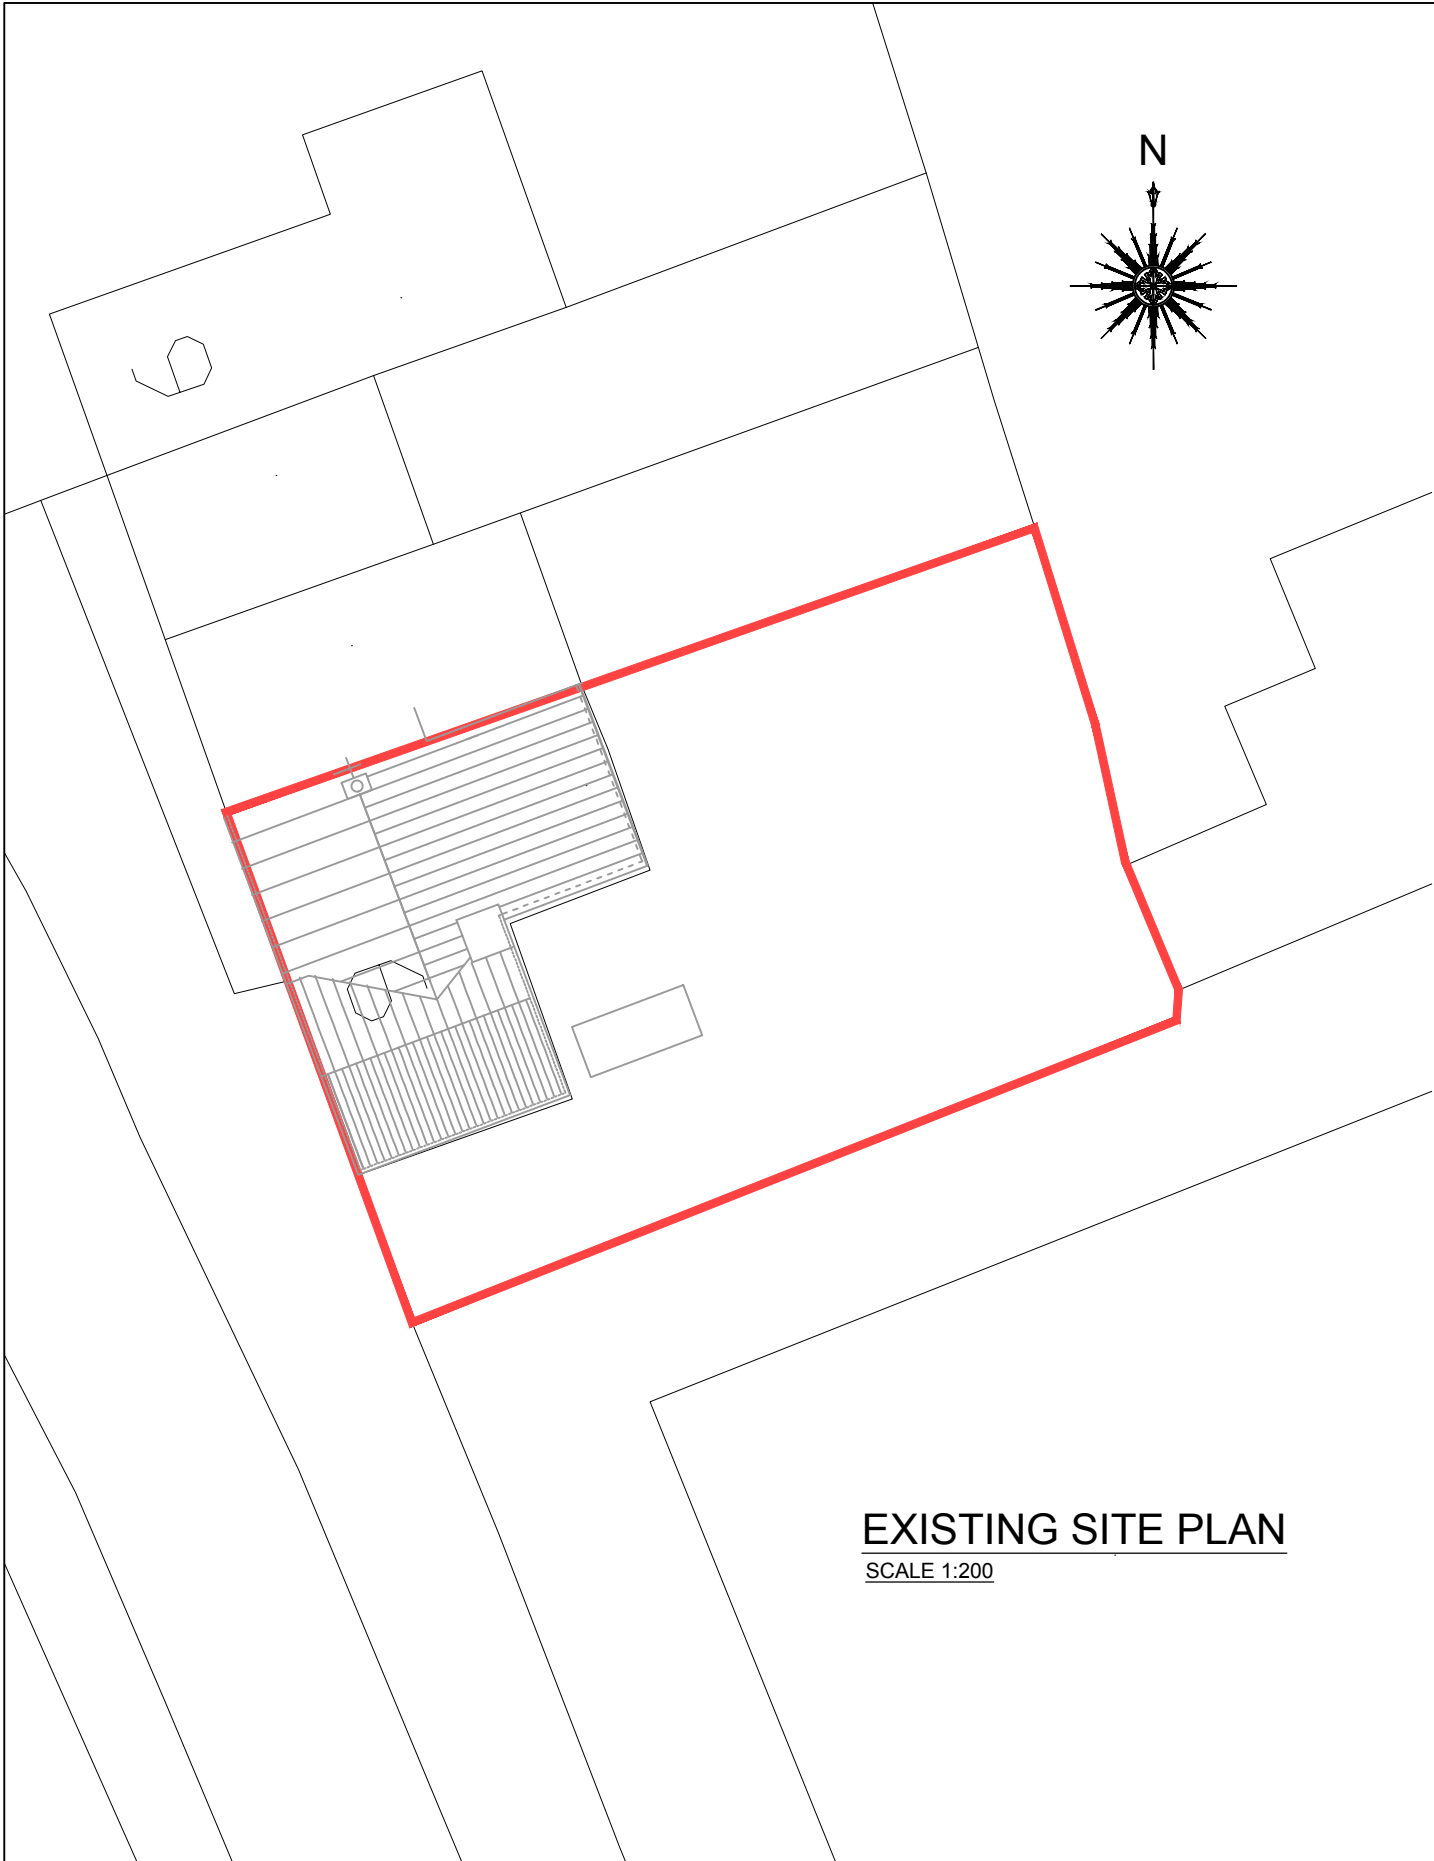

EXISTING SITE PLAN
SCALE 1:200

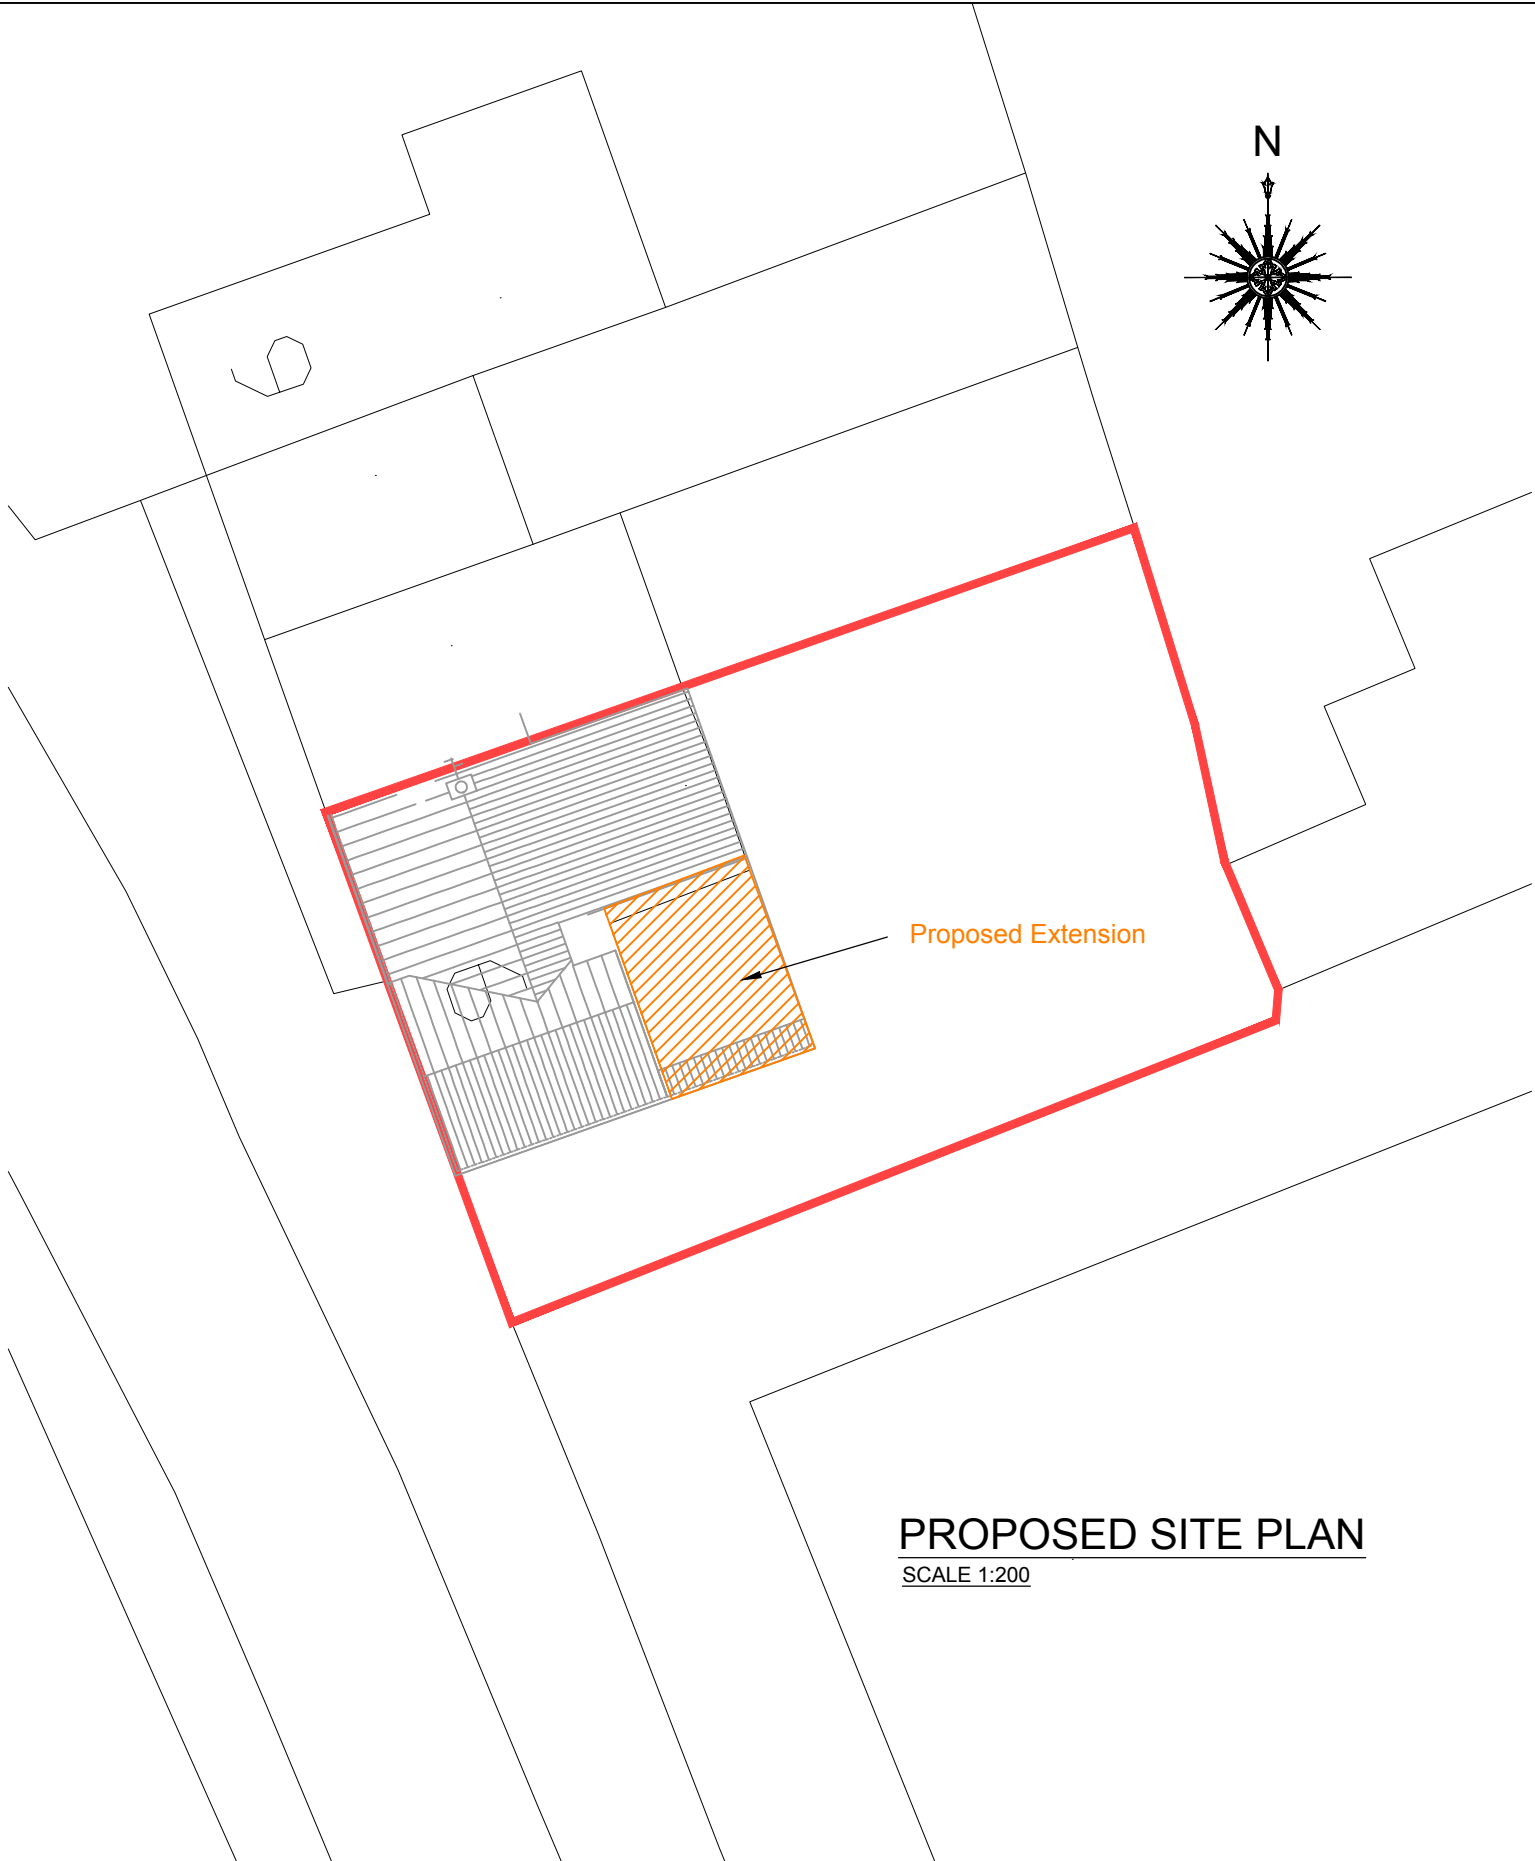

Proposed Extension

PROPOSED SITE PLAN
SCALE 1:200

Proposed two storey rear extension.


Rev	Description	Date

6 Addoldy Road
Glynneath
Neath
SA11 5DU


EXISTING & PROPOSED SITE PLANS

Date	June '22
Drawn by	
Scale	1:200

A710-02

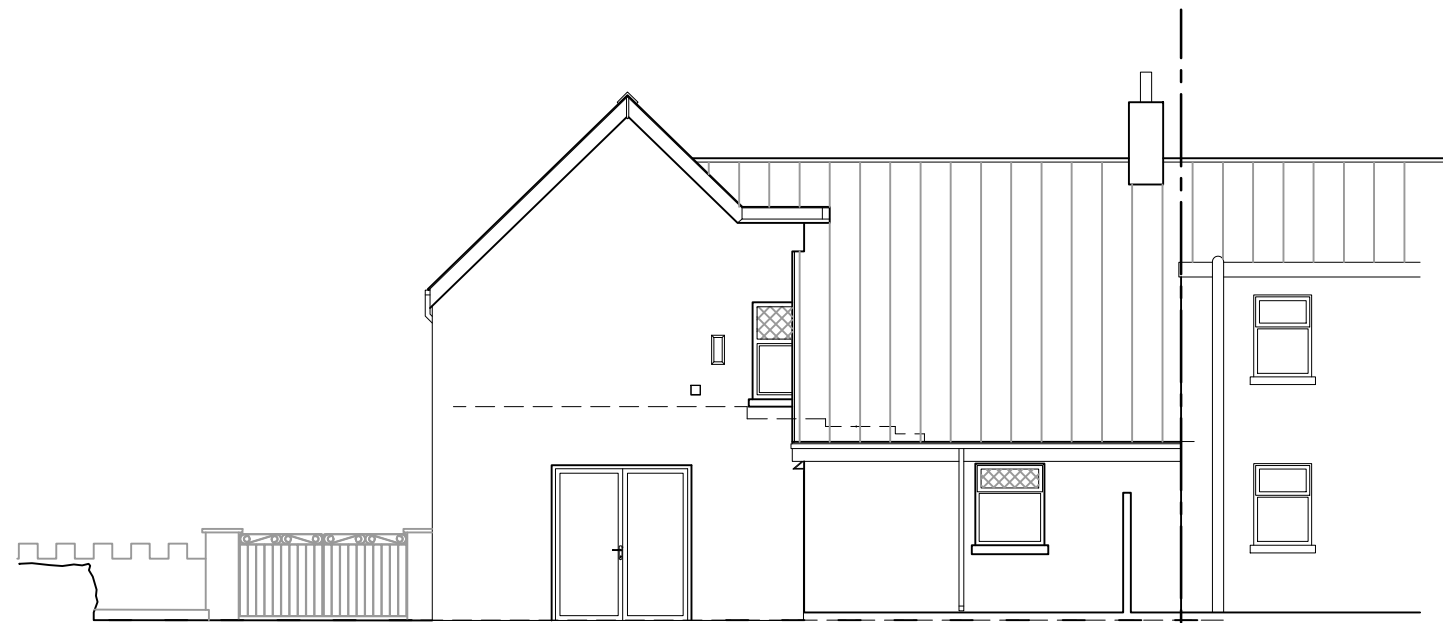

Existing Rear elevation

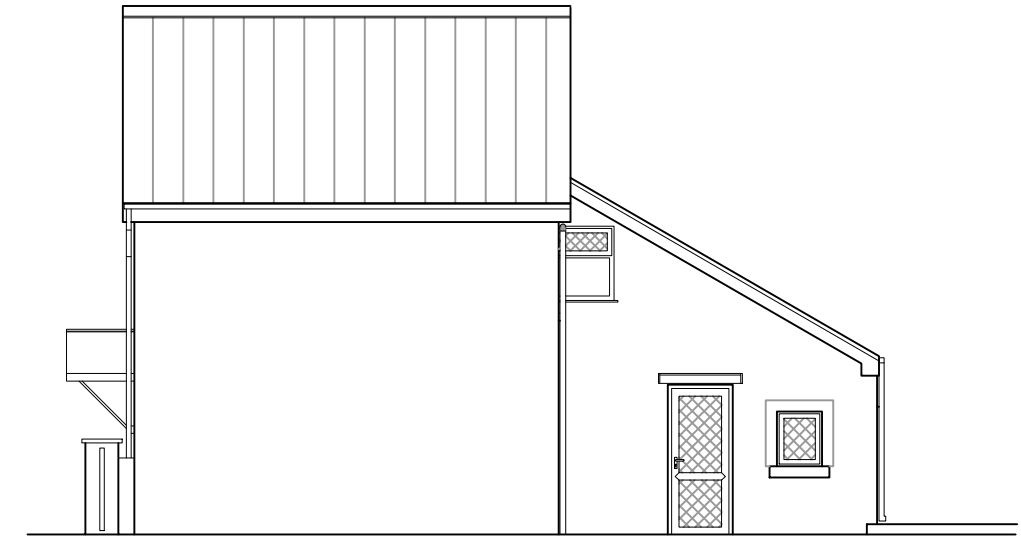

Existing Side elevation



Existing Front elevation

Proposed two storey rear extension.

Rev	Description	Date

6 Addoldy Road
Glynneath
Neath
SA11 5DU


EXISTING ELEVATIONS

Date June '22


Drawn by

Scale 1:100


A710-03

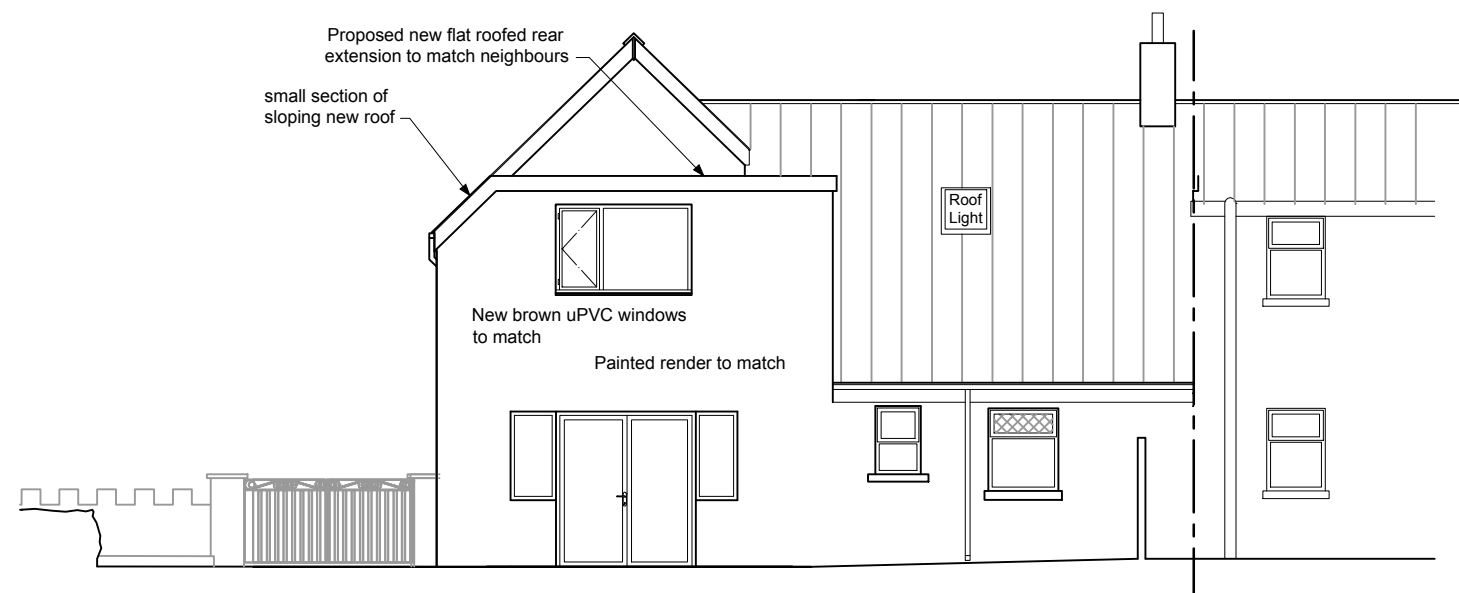

Proposed Rear elevation

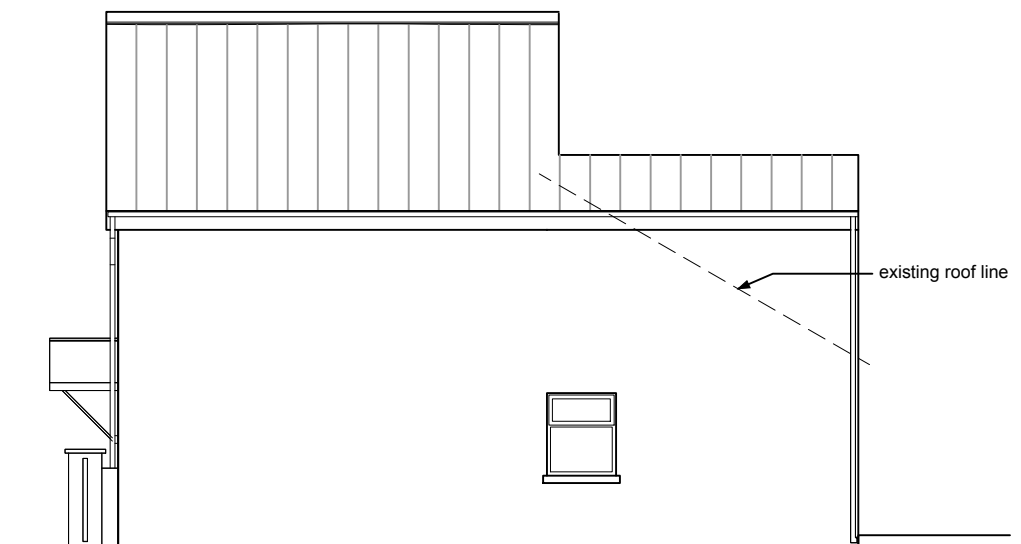

Proposed Side elevation

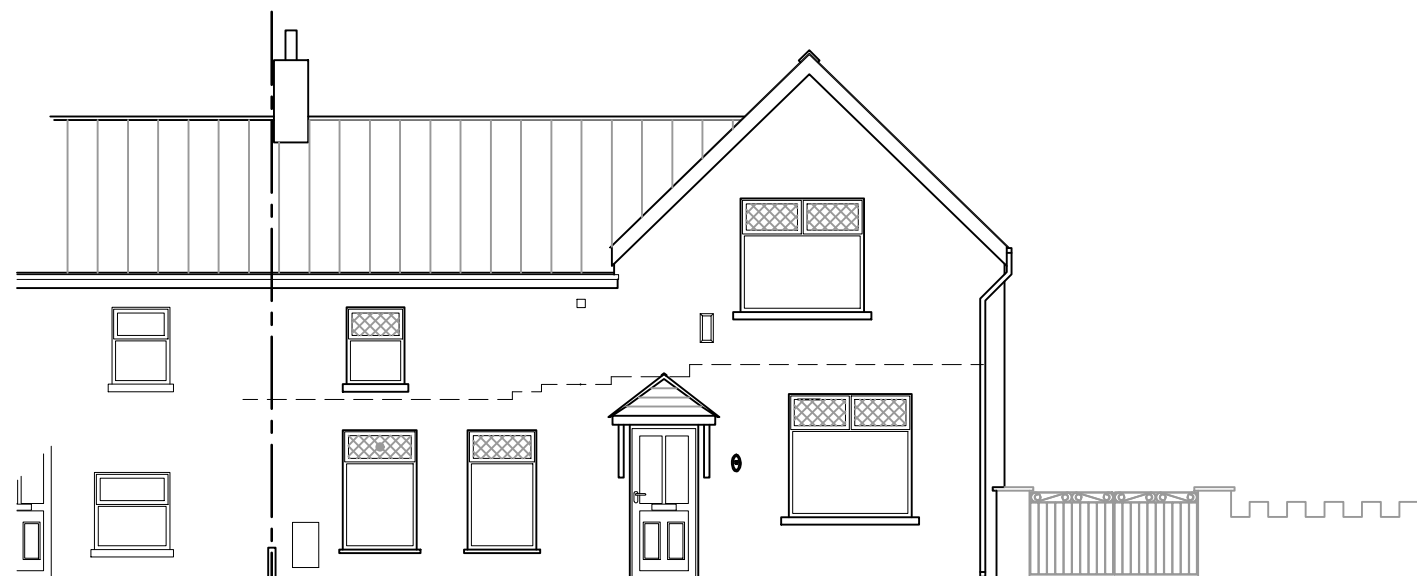

Proposed Front elevation (unchanged)

Proposed two storey rear extension.

Rev	Description	Date

6 Addoldy Road
Glynneath
Neath
SA11 5DU


PROPOSED ELEVATIONS

Date June '22

Drawn by

Scale 1:100

A710-04

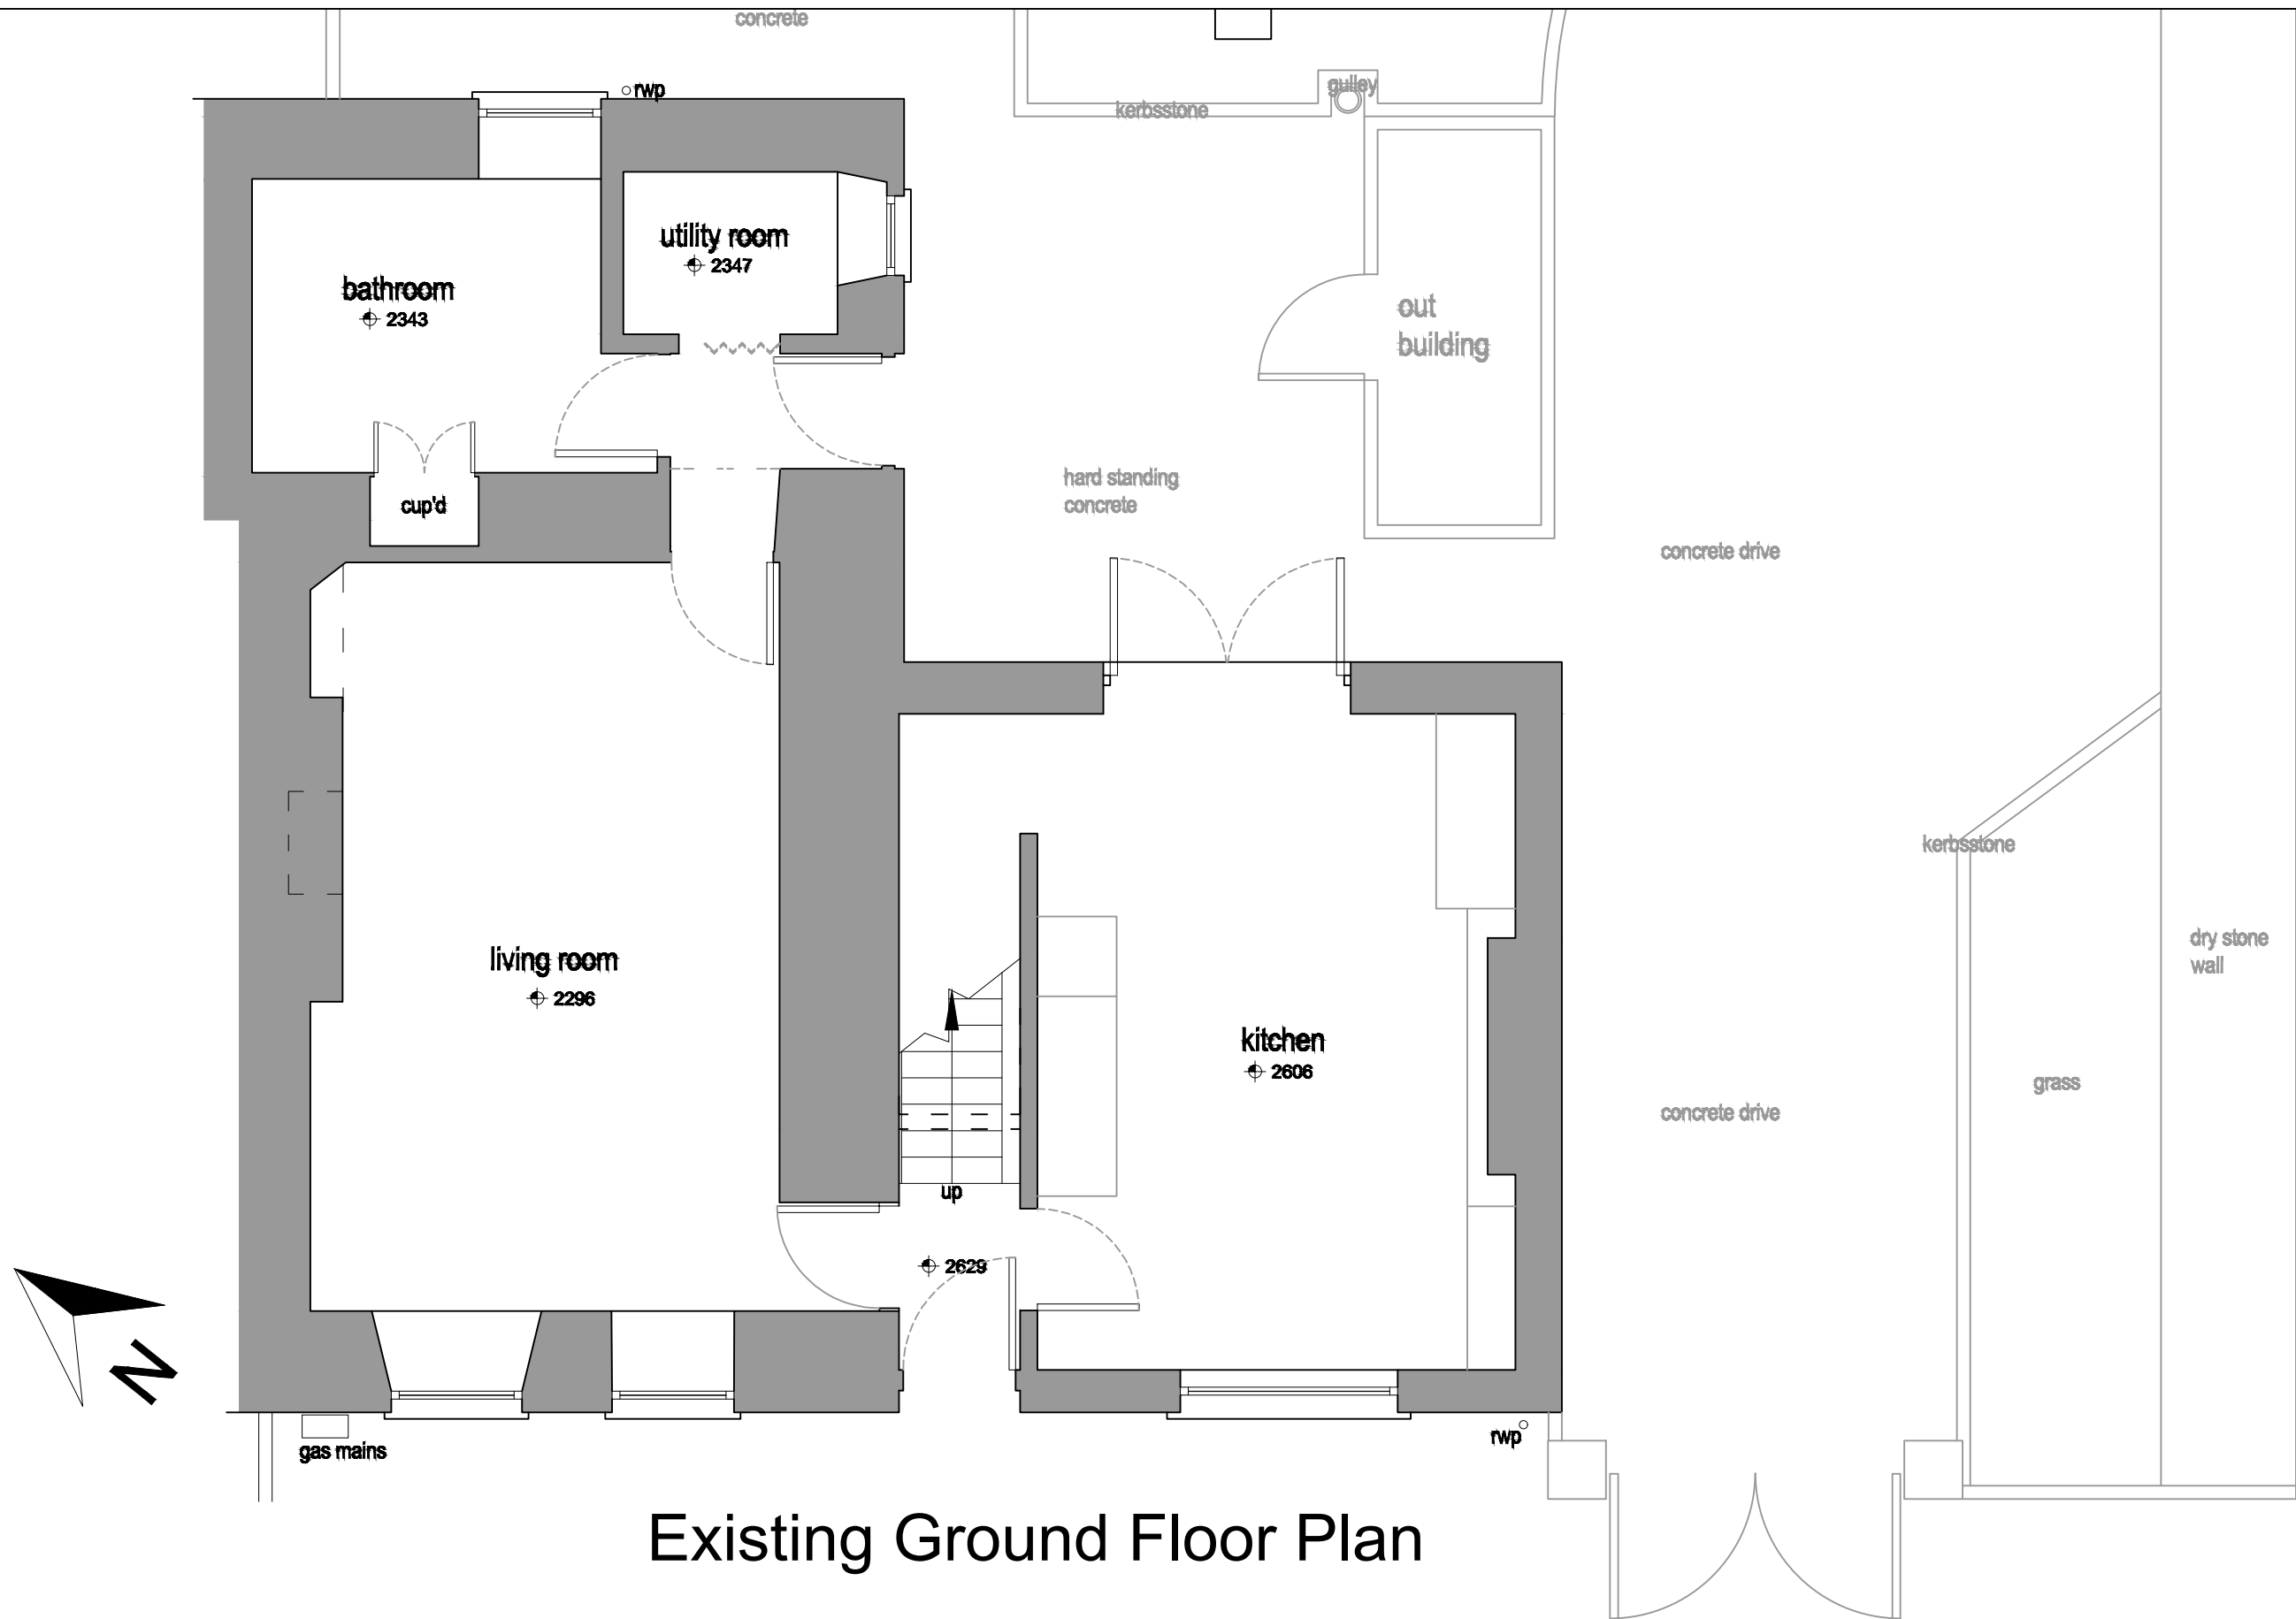

Existing Ground Floor Plan

Proposed two storey rear extension.


Rev	Description	Date

6 Addoldy Road
Glynneath
Neath
SA11 5DU

EXISTING GROUND FLOOR

Date	June '22
Drawn by	
Scale	1:50

A710-05

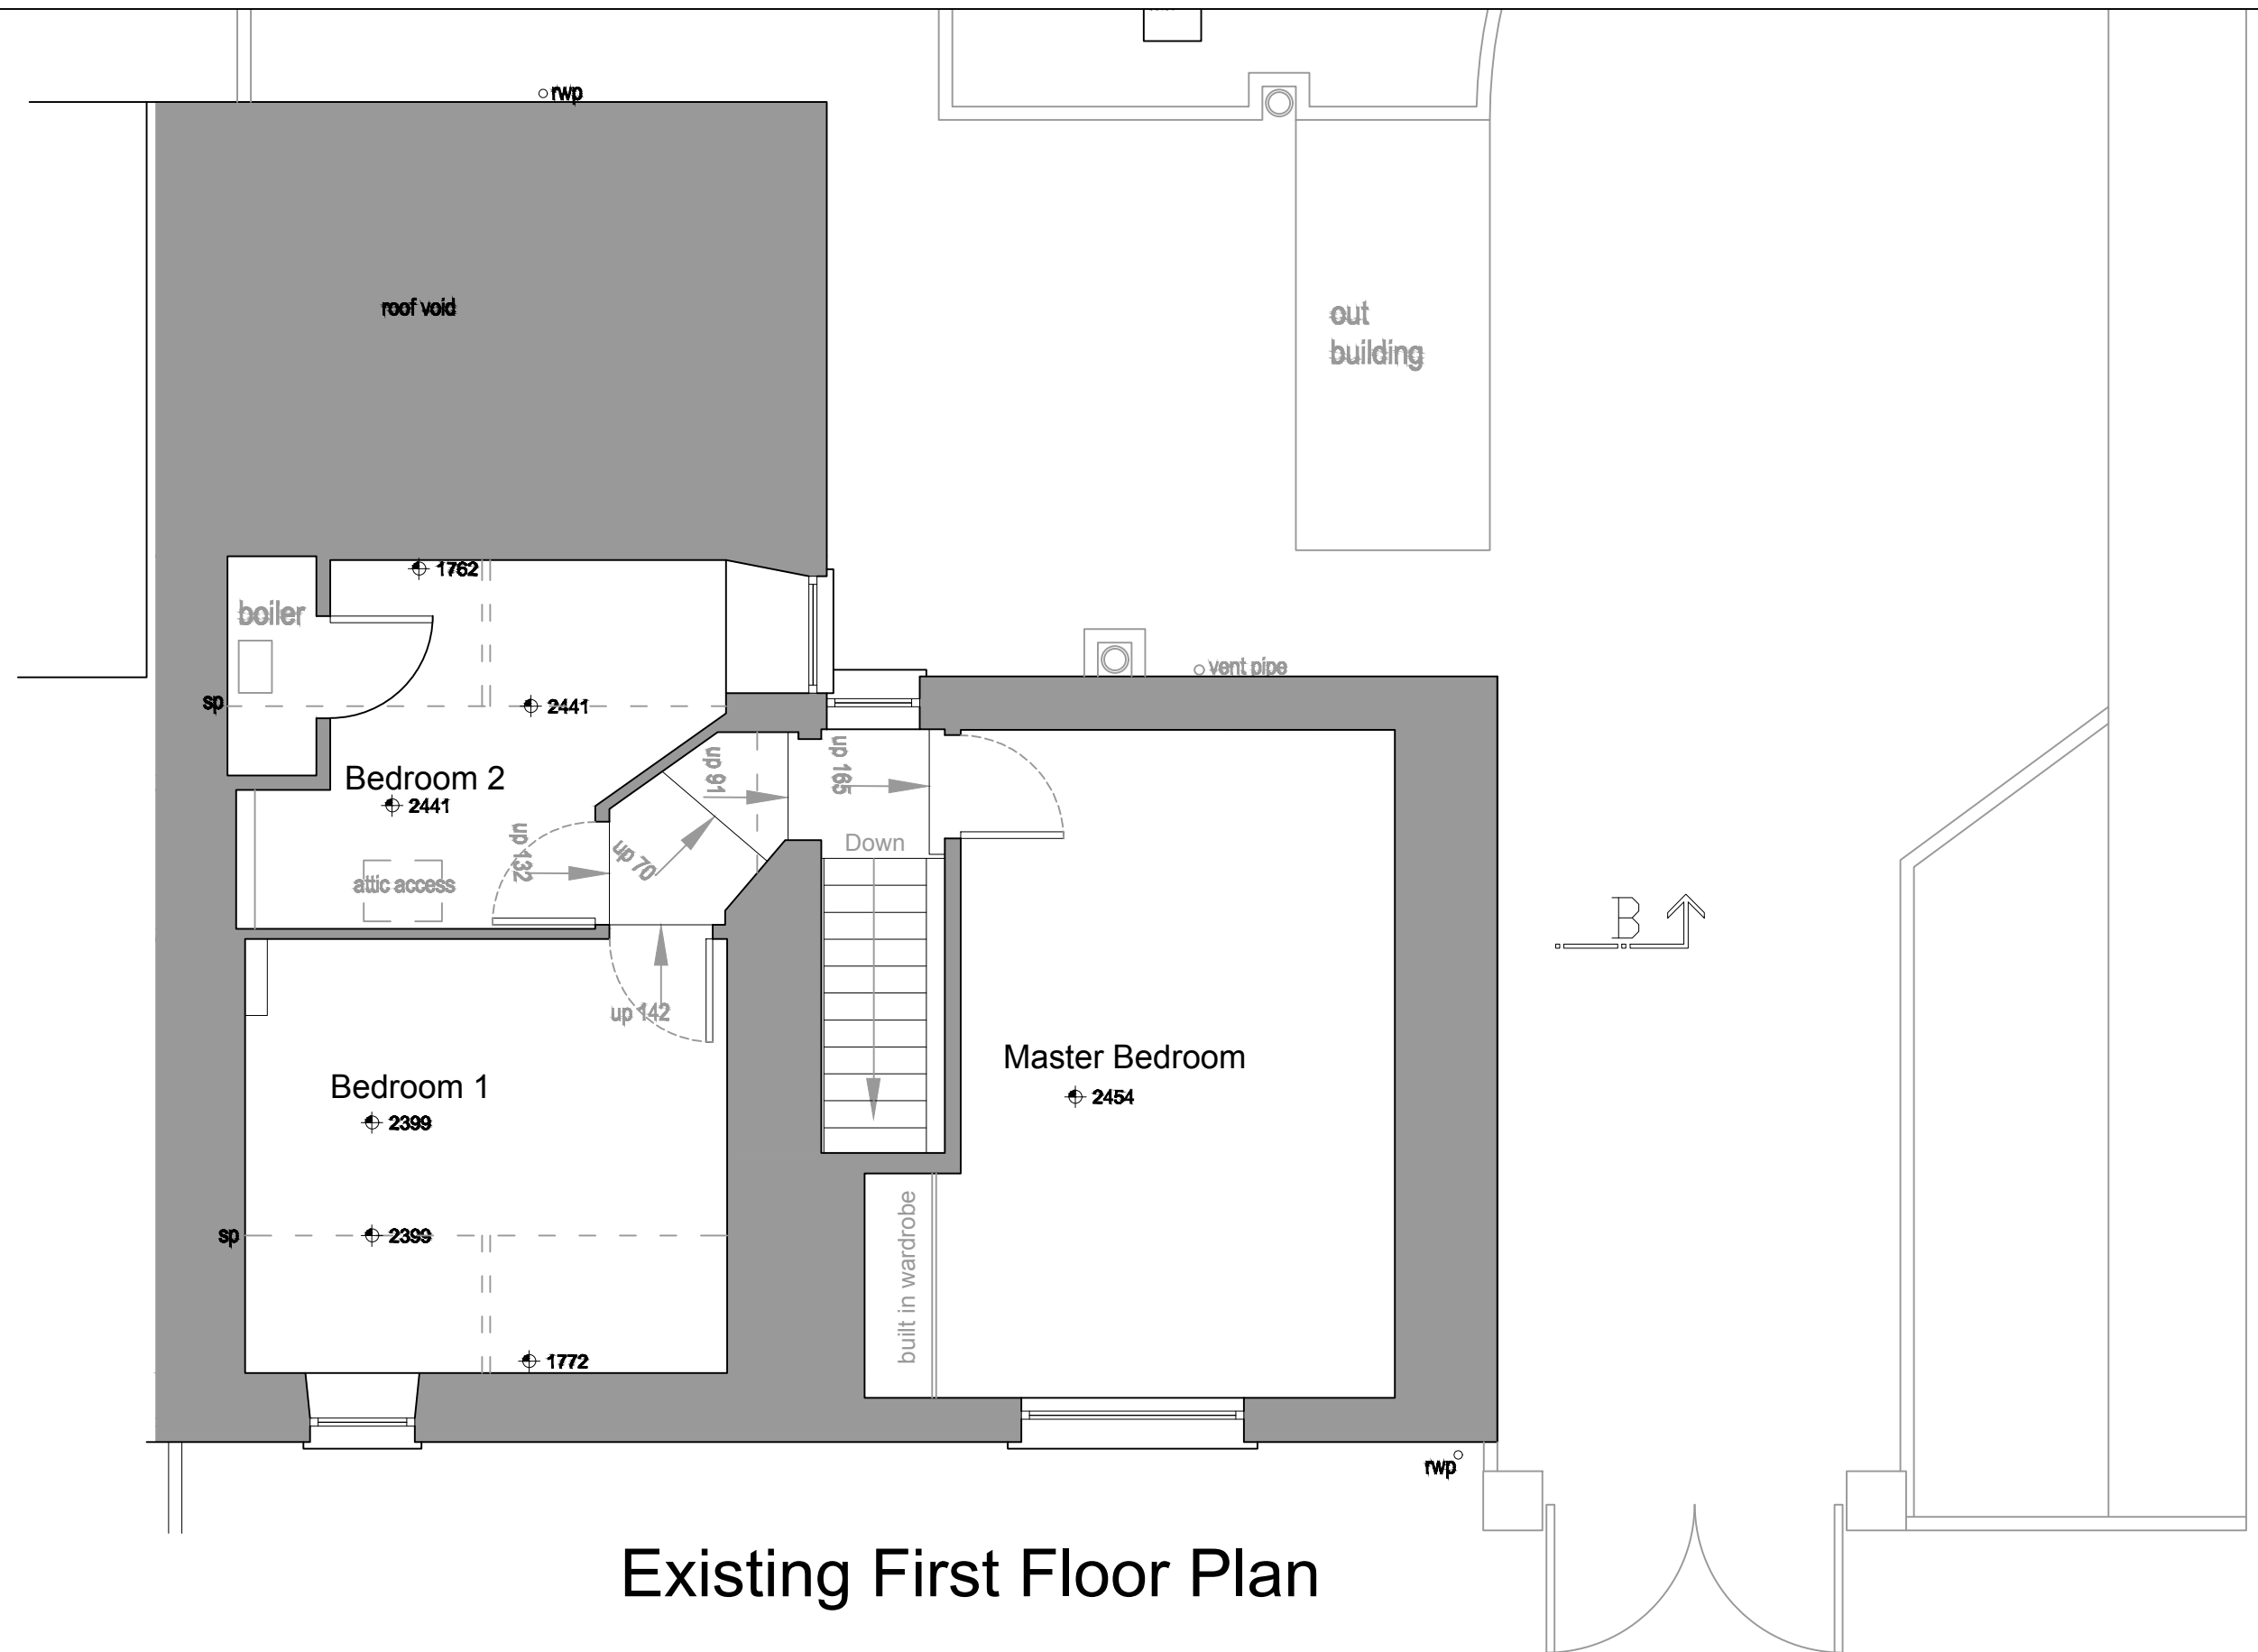

Existing First Floor Plan

Proposed two storey rear extension.

Rev	Description	Date

6 Addoldy Road
Glynneath
Neath
SA11 5DU

EXISTING FIRST FLOOR

Date	June '22
Drawn by	
Scale	1:50

A710-06

flat roof

concrete roof tiles

rwp

out
building

line of wall below

flat roof

chimney

slate


slate

concrete roof tiles

line of wall below

rwp

Existing Roof Plan

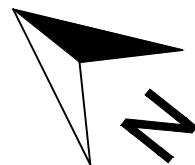

Proposed two storey rear extension.

Rev	Description	Date

6 Addoldy Road
Glynneath
Neath
SA11 5DU


EXISTING ROOF PLAN

Date June '22

Drawn by

Scale 1:50

A710-07

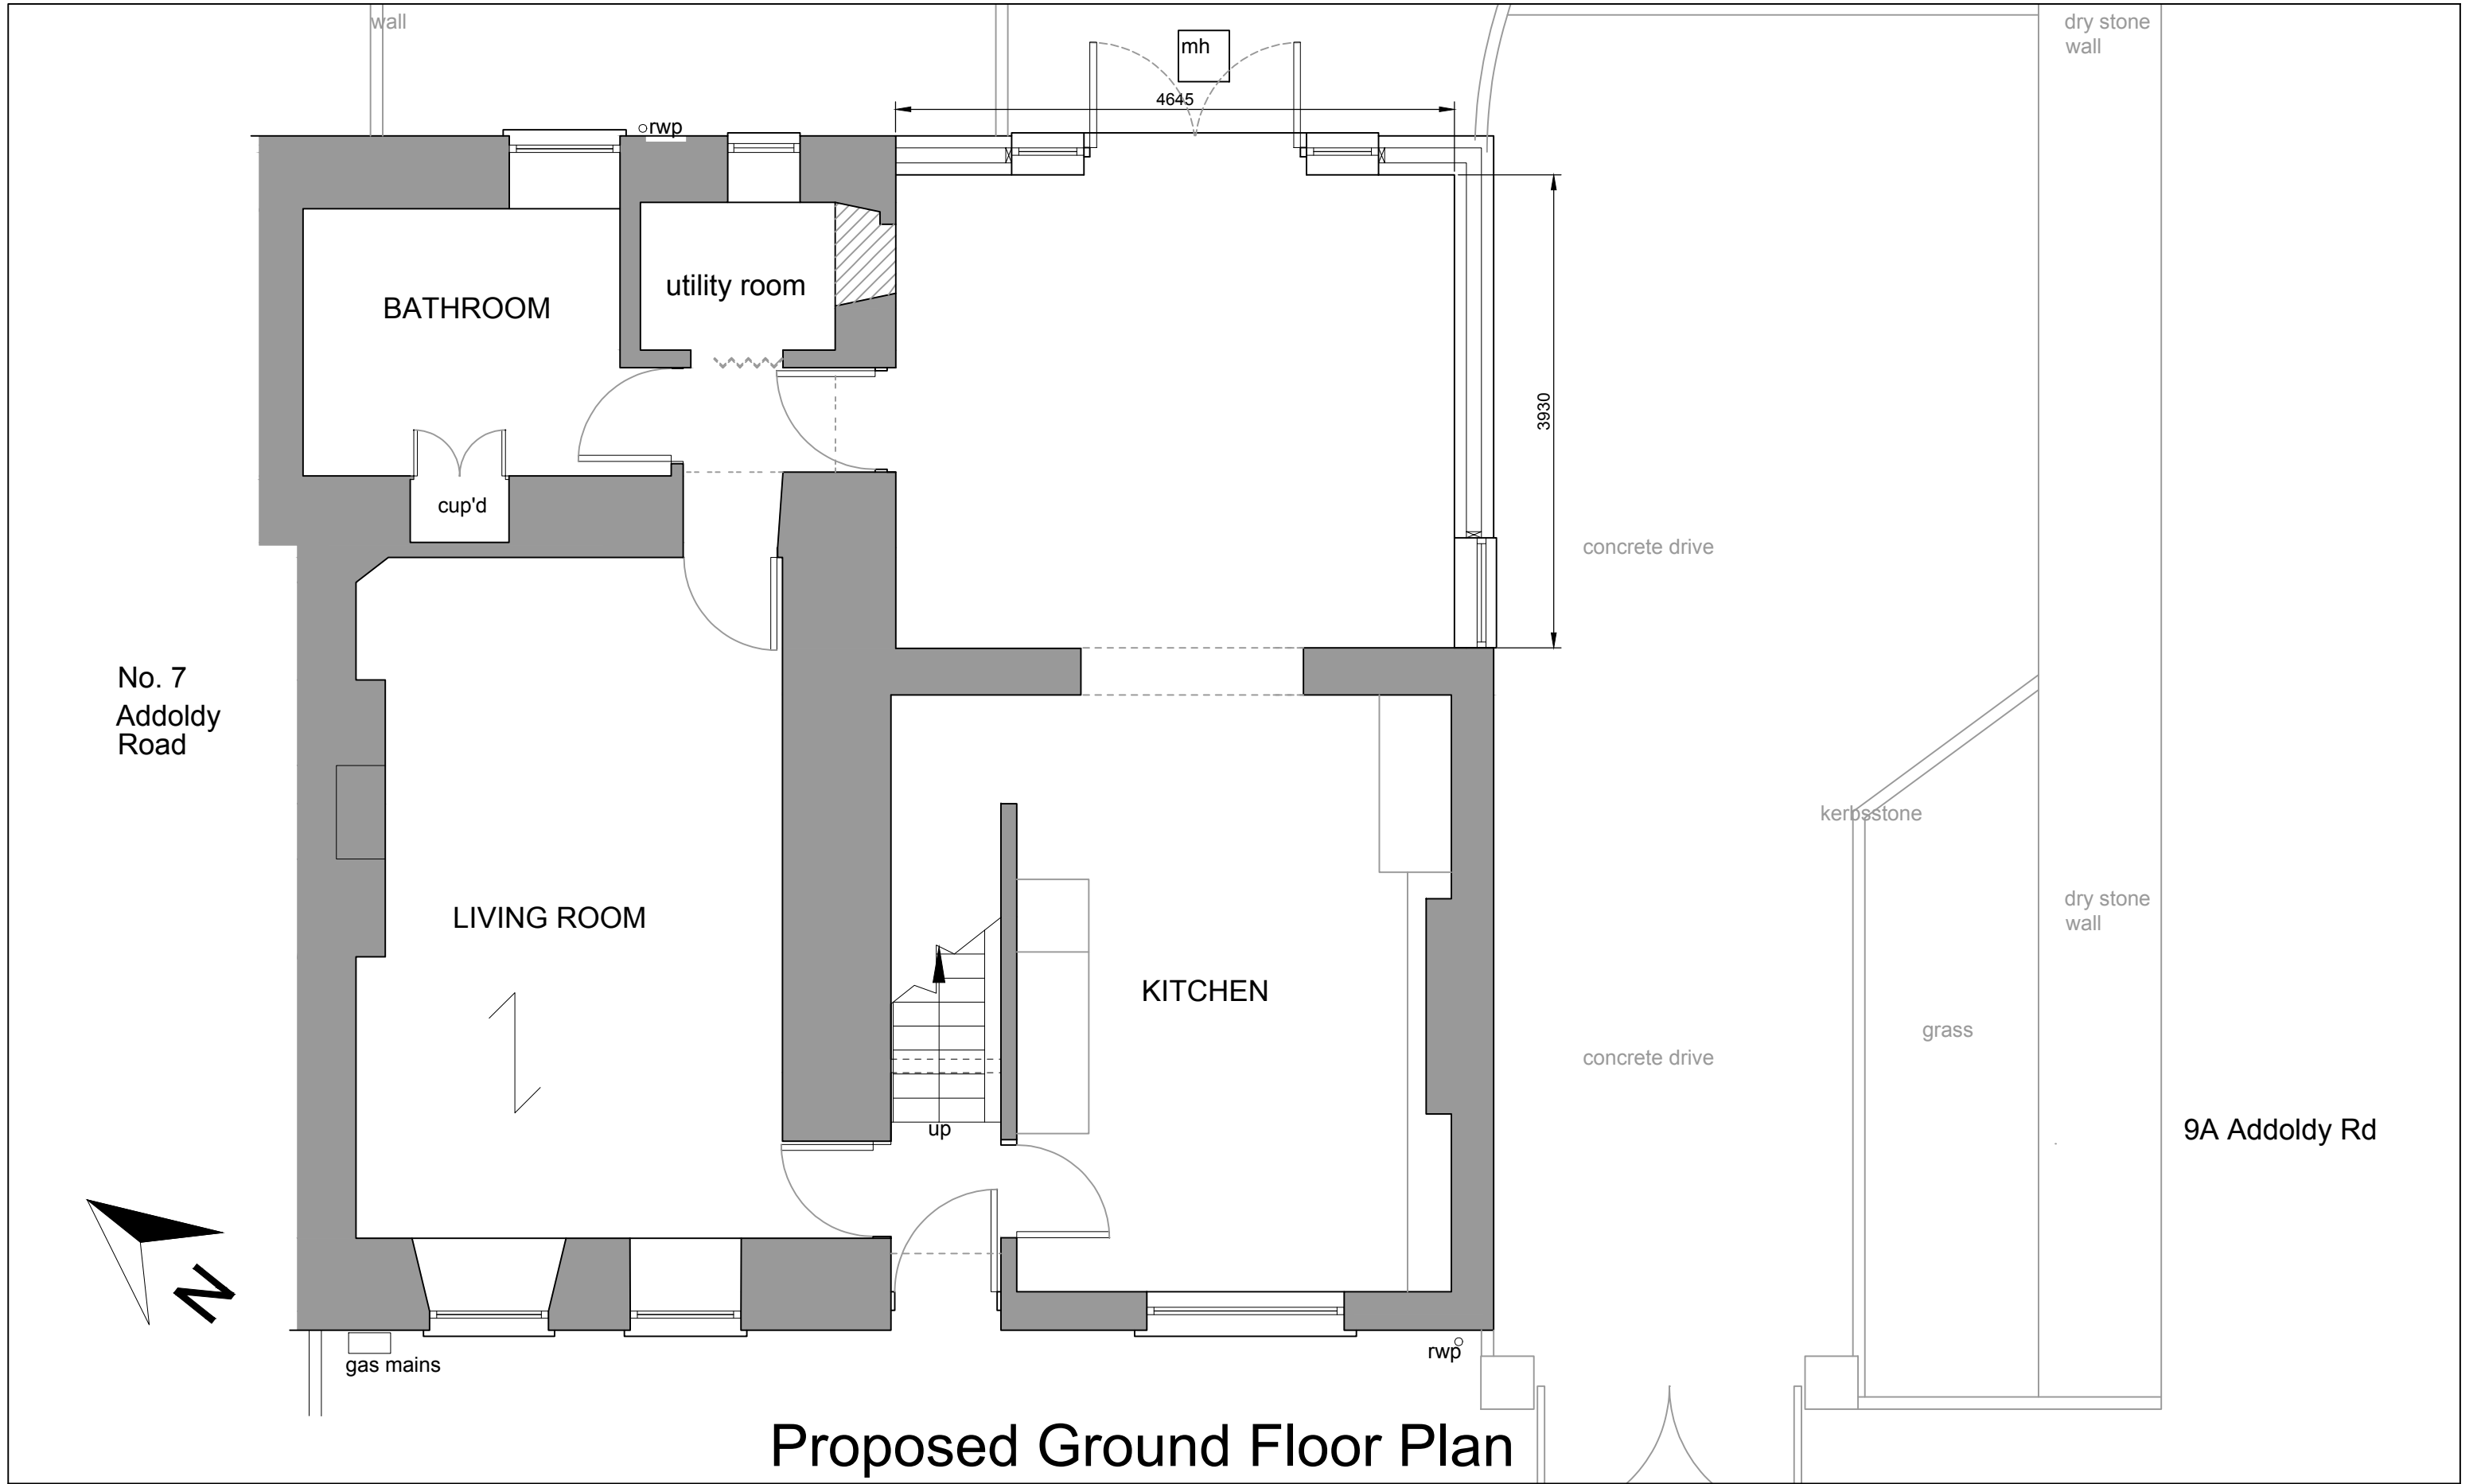


Proposed Ground Floor Plan

Proposed two storey rear extension.

Rev	Description	Date

6 Addoldy Road
Glynneath
Neath
SA11 5DU

PROPOSED GROUND FLOOR		
Date	June '22	A710-08
Drawn by		
Scale	1:50	

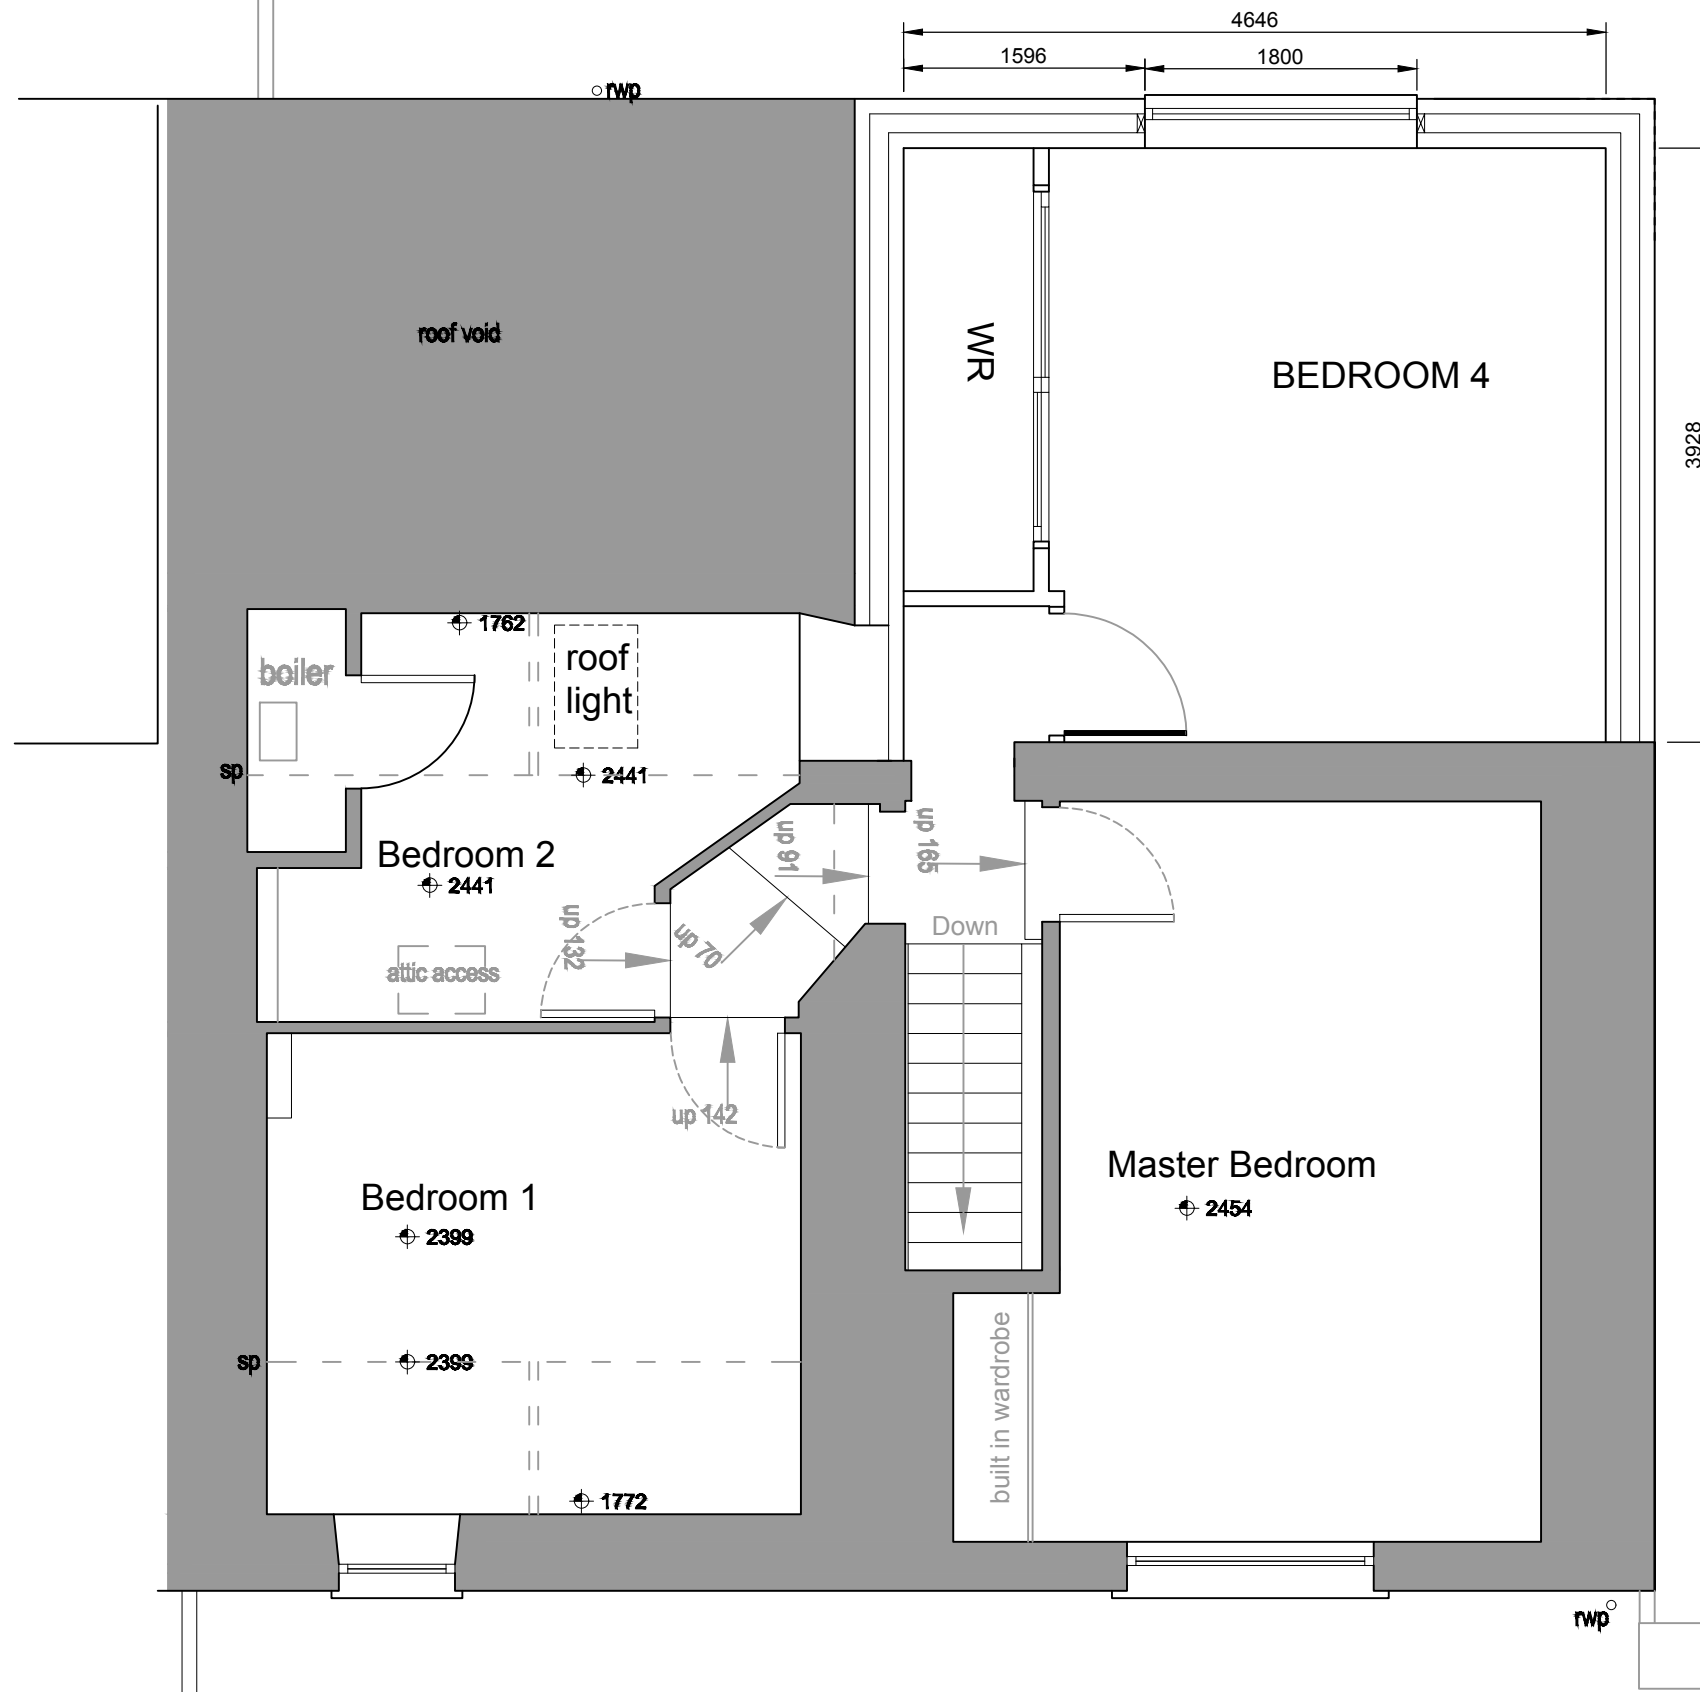

Proposed First Floor Plan

Proposed two storey rear extension.


Rev	Description	Date

6 Addoldy Road
Glynneath
Neath
SA11 5DU

PROPOSED FIRST FLOOR

Date	June '22
Drawn by	
Scale	1:50

A710-09

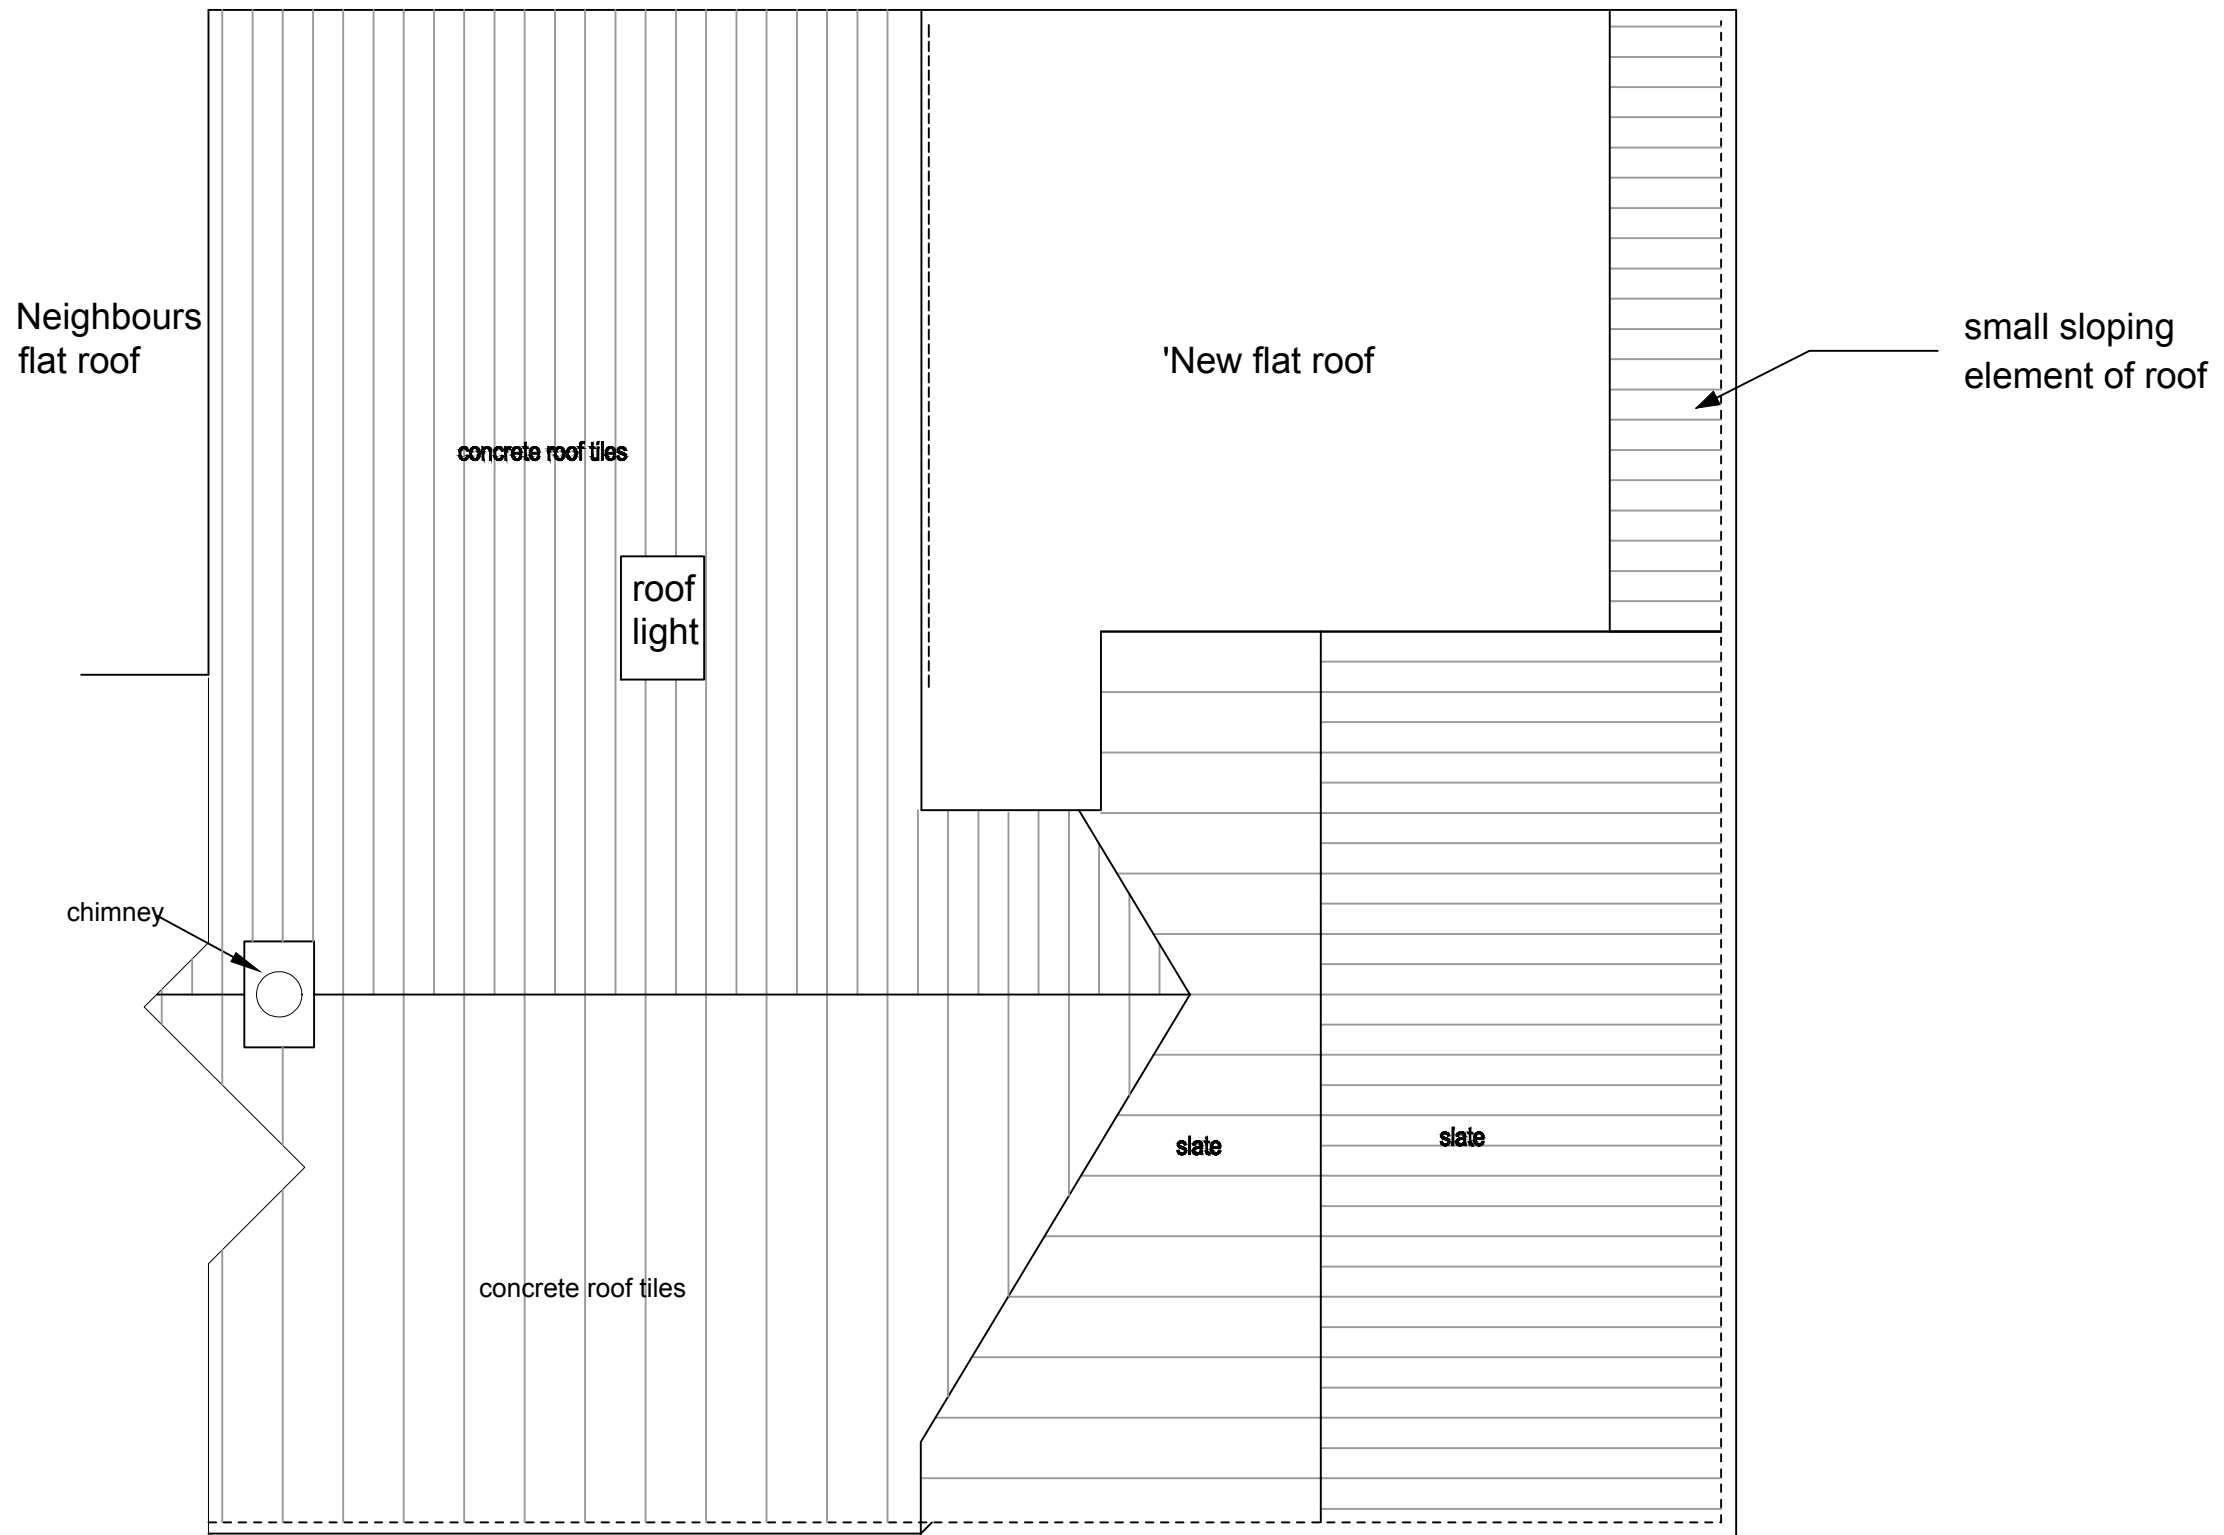

Proposed Roof Plan

Proposed two storey rear extension.

Rev	Description	Date

6 Addoldy Road
Glynneath
Neath
SA11 5DU

PROPOSED ROOF PLAN

Date	June '22
Drawn by	
Scale	1:50

A710-10