




PROPOSED GROUND FLOOR PLAN

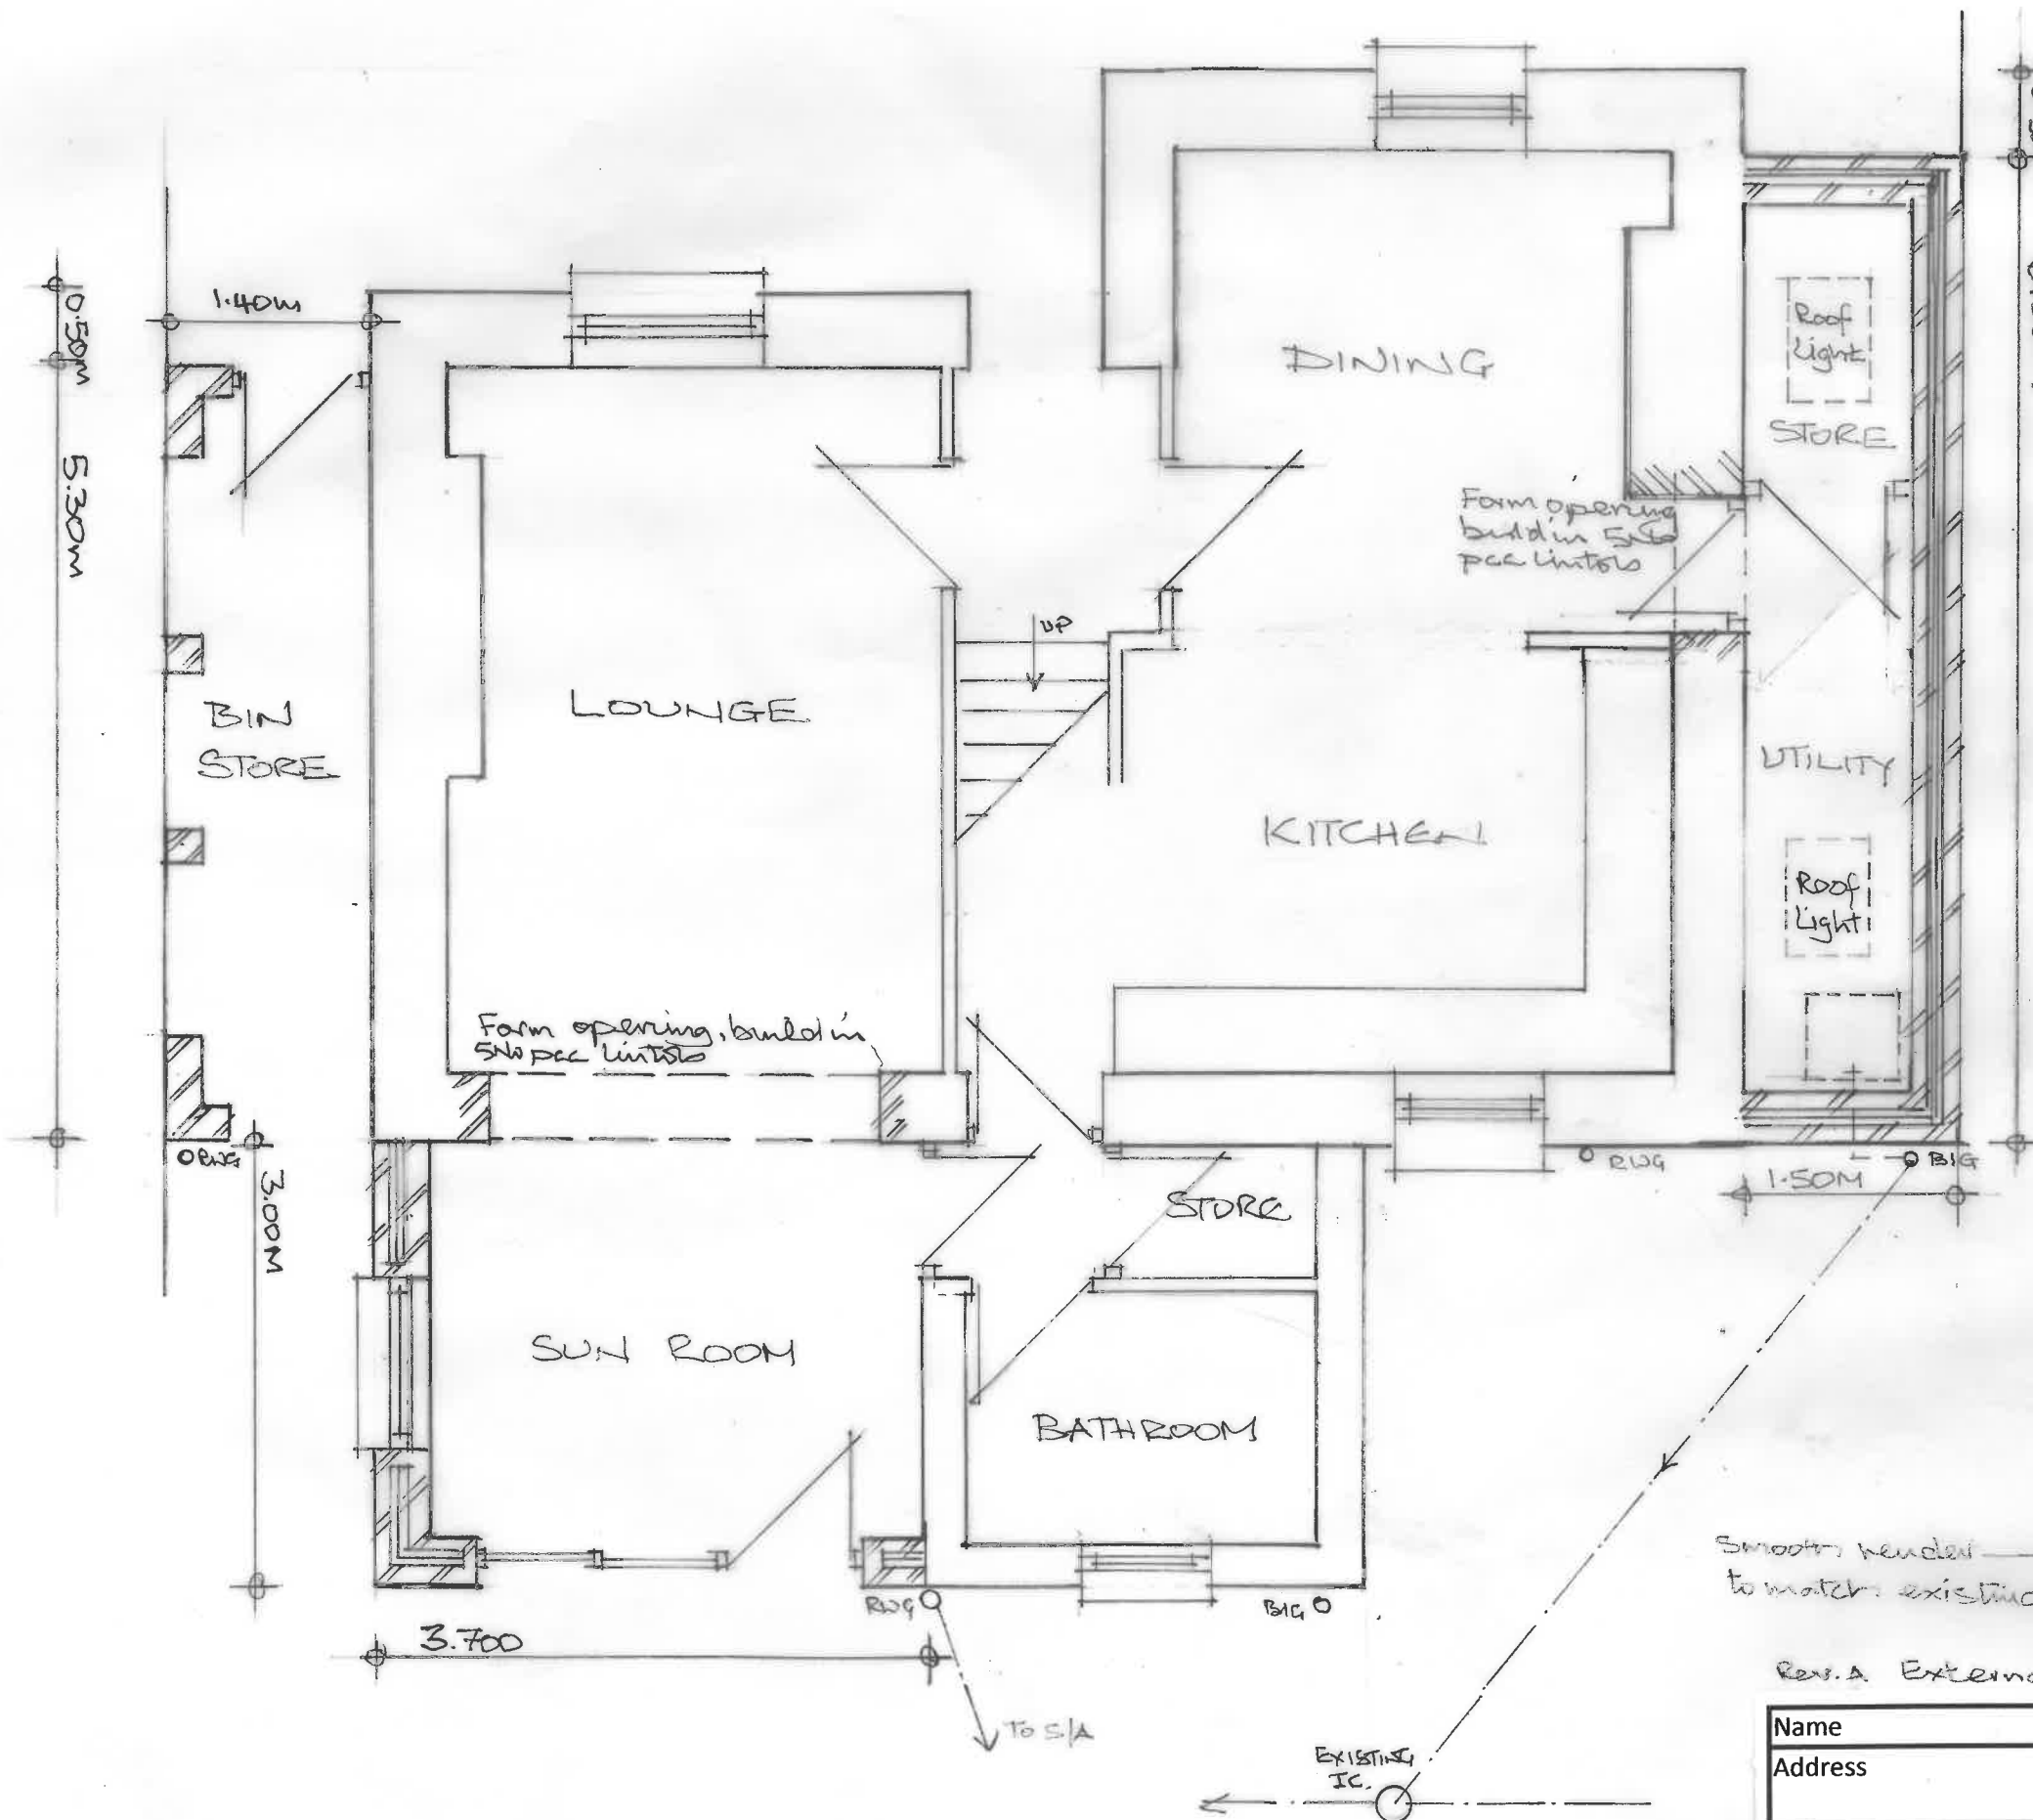

PROPOSED EAST ELEVATION

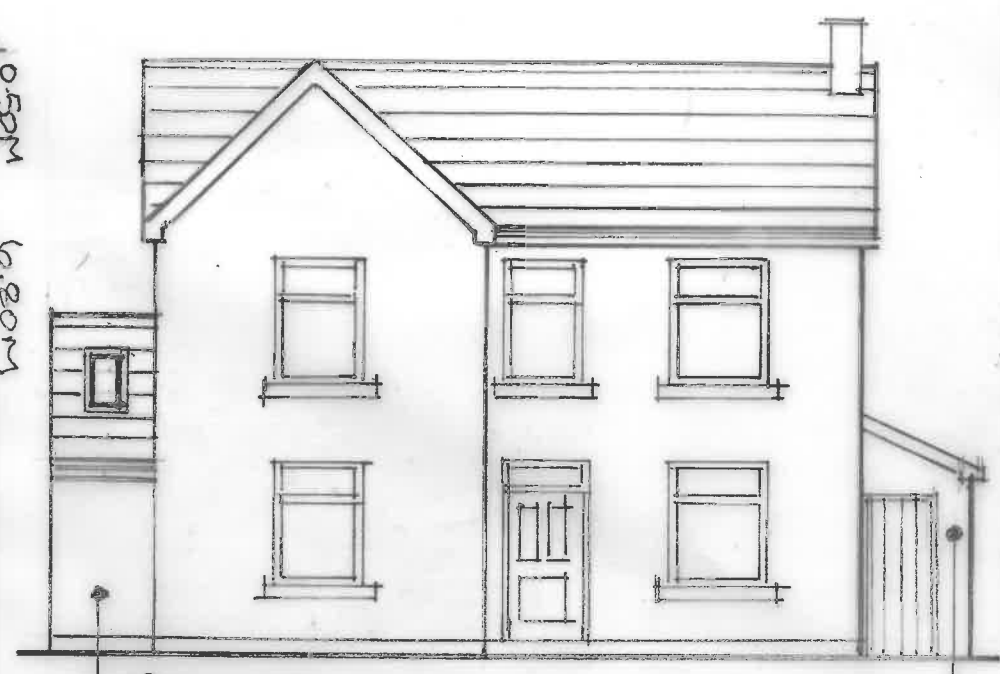

PROPOSED WEST ELEVATION

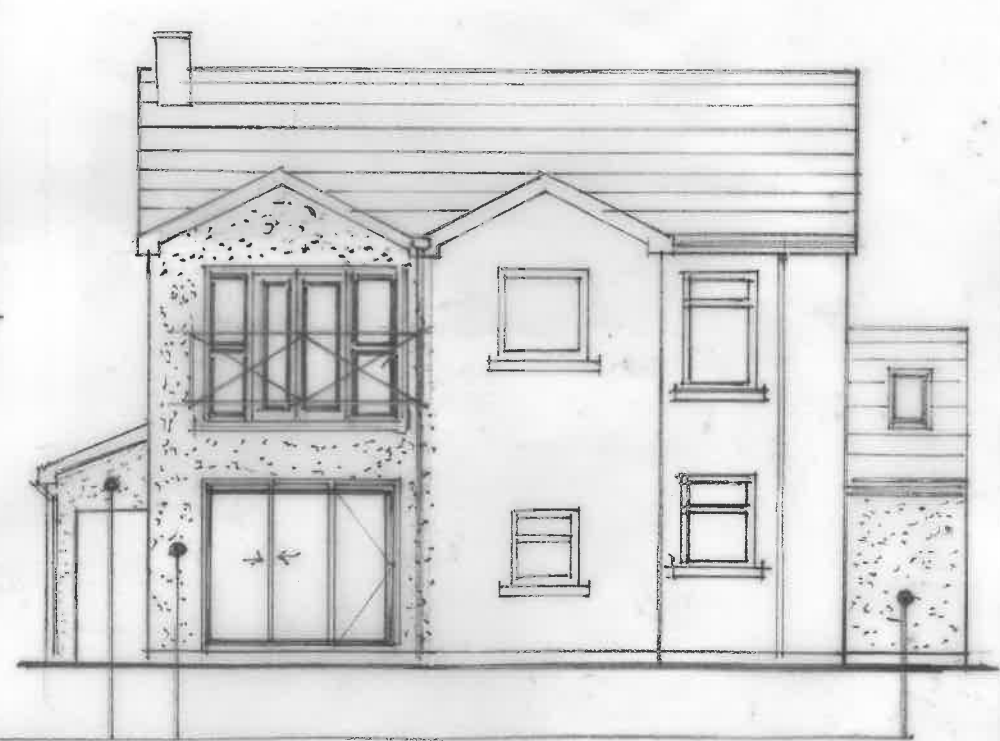

Smooth render to match existing

Rev. A External finishes added

Name	P. Hanson		
Address	46 Grove Road, Pontardawe Swansea SA8 4HH		
Project	Proposed 2 Storey Rear Extension and 2x Single Storey Side Extensions including Demolition of Existing Rear Conservatory		
Scale	1:100	Drawing No.	PH/22/02A
	1:50		