




PROPOSED FIRST FLOOR PLAN

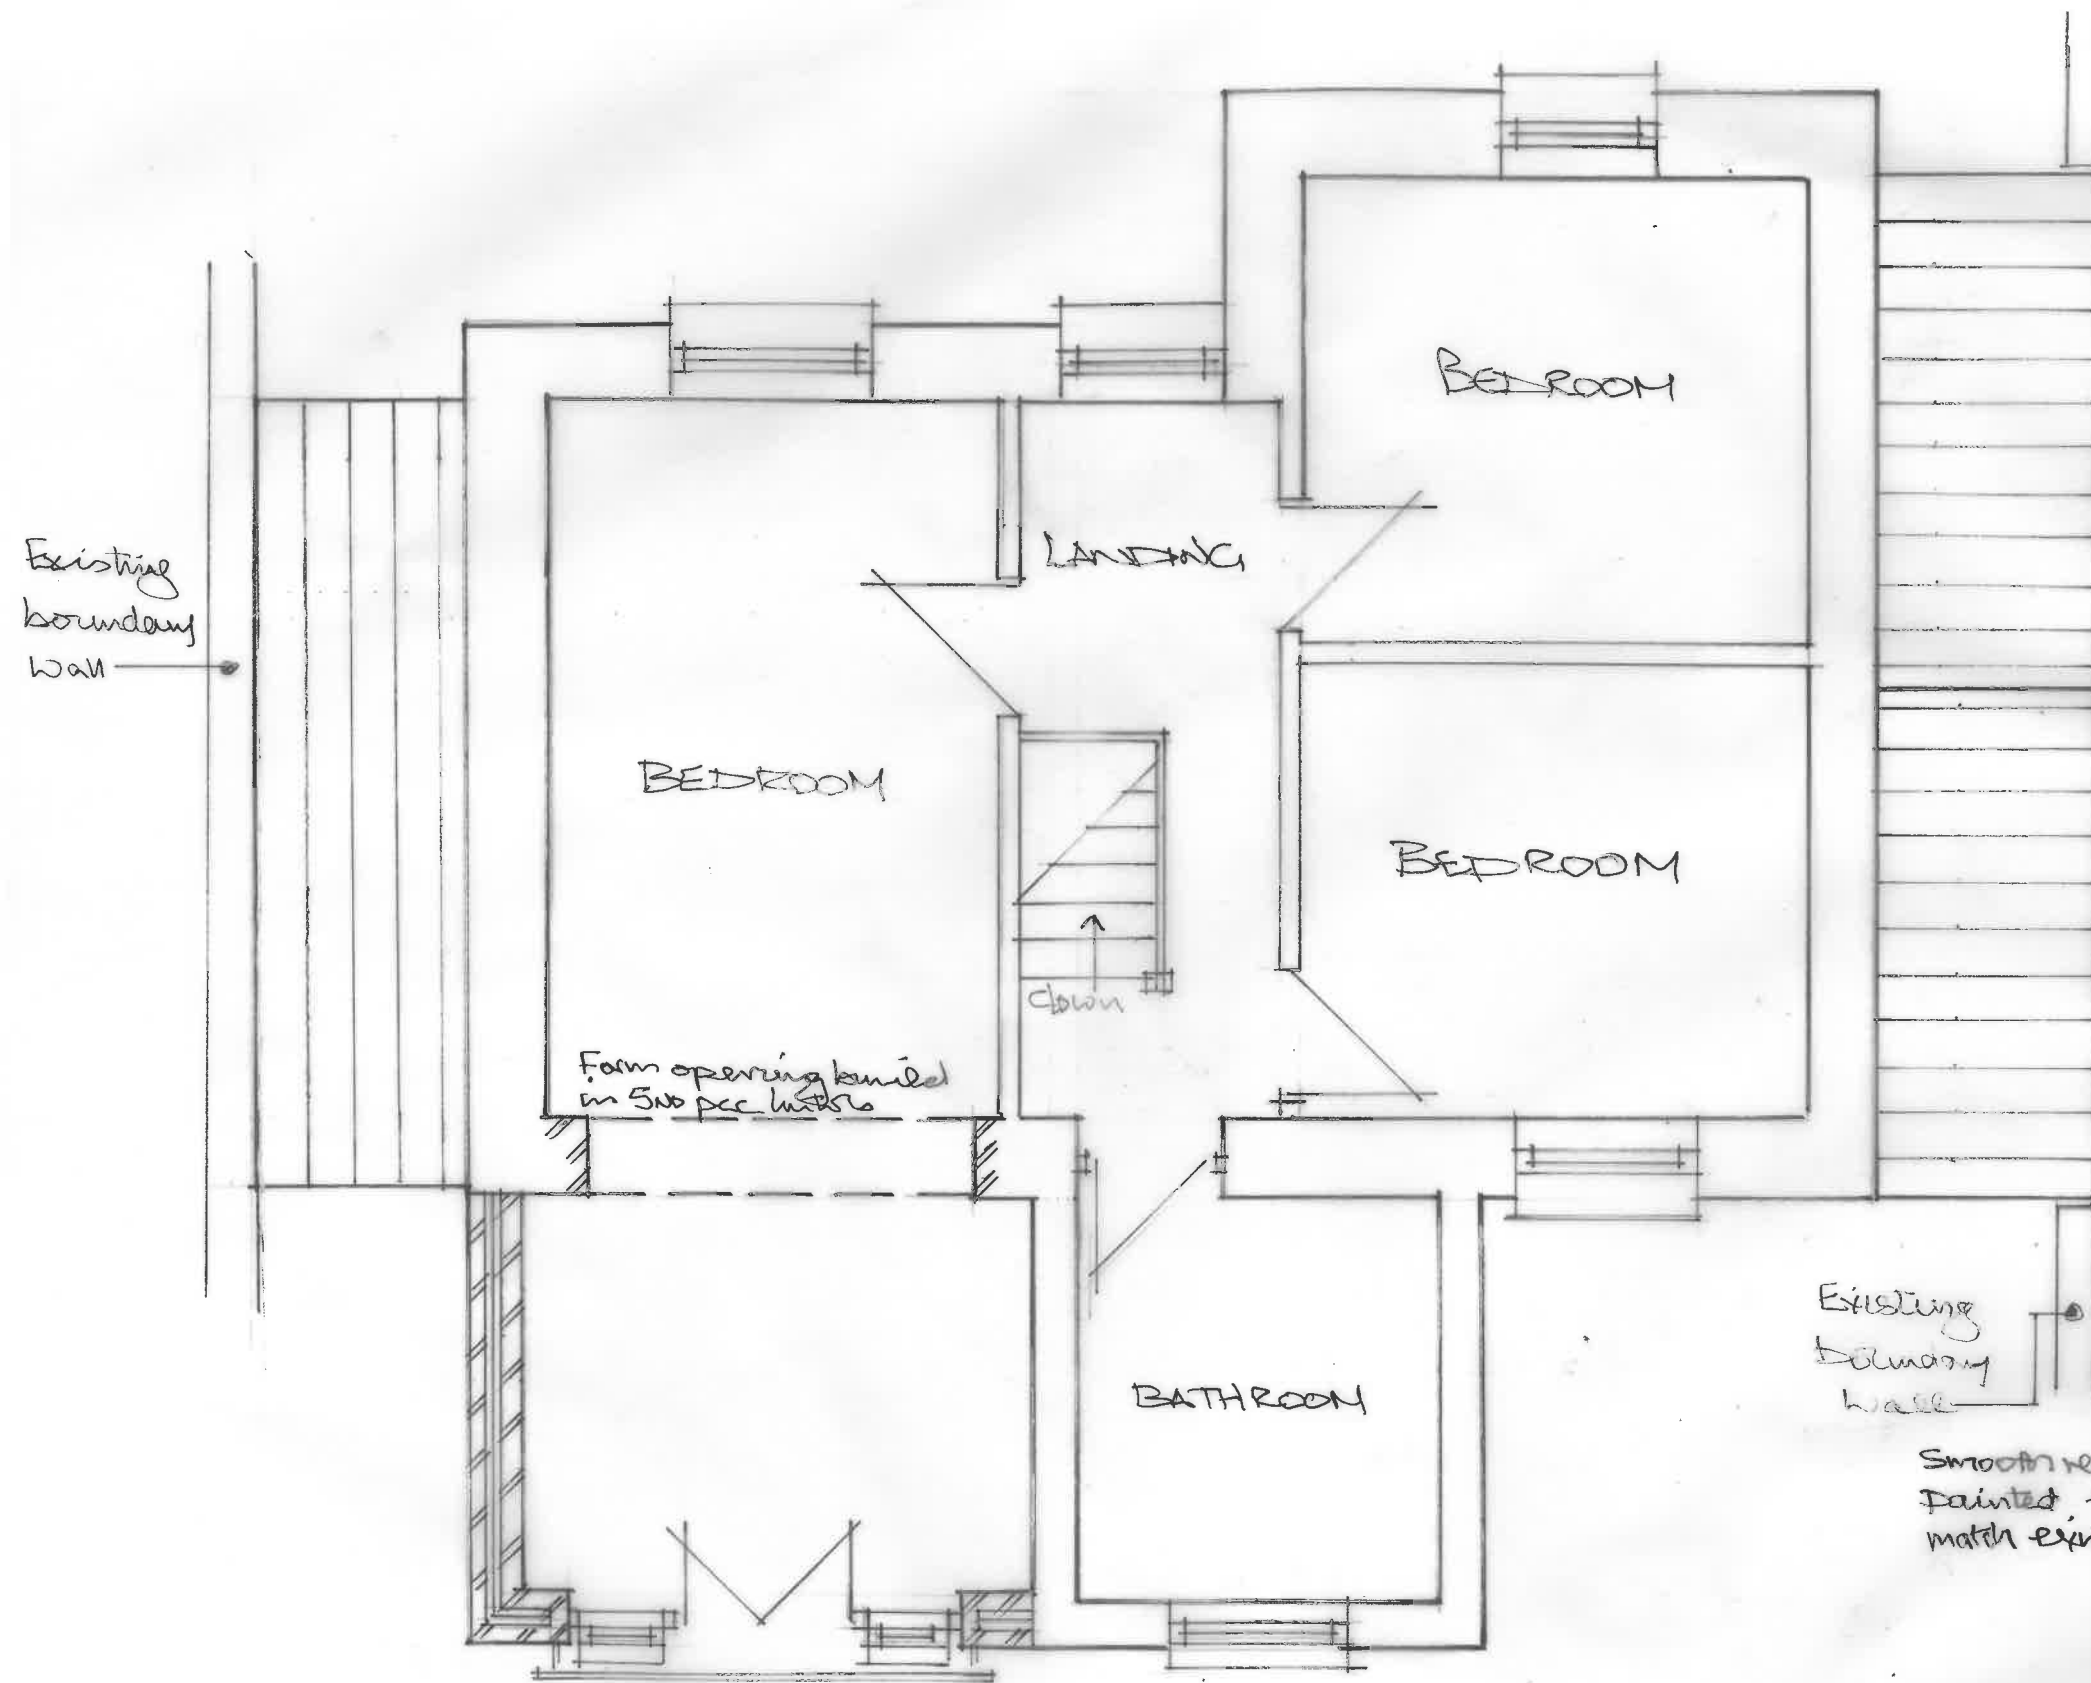

PROPOSED SOUTH ELEVATION

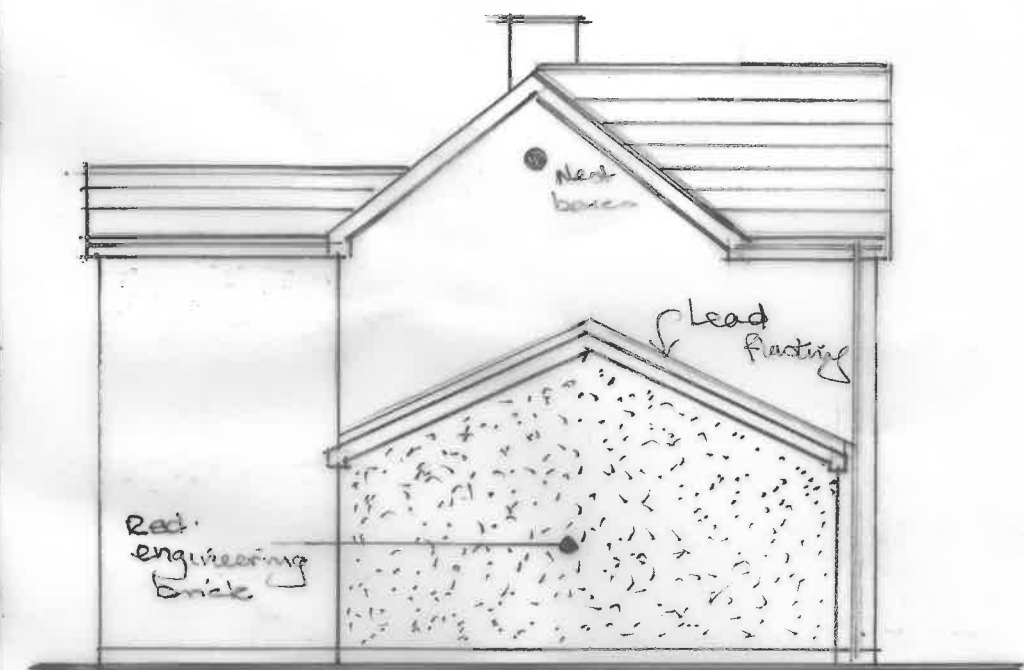

PROPOSED NORTH ELEVATION

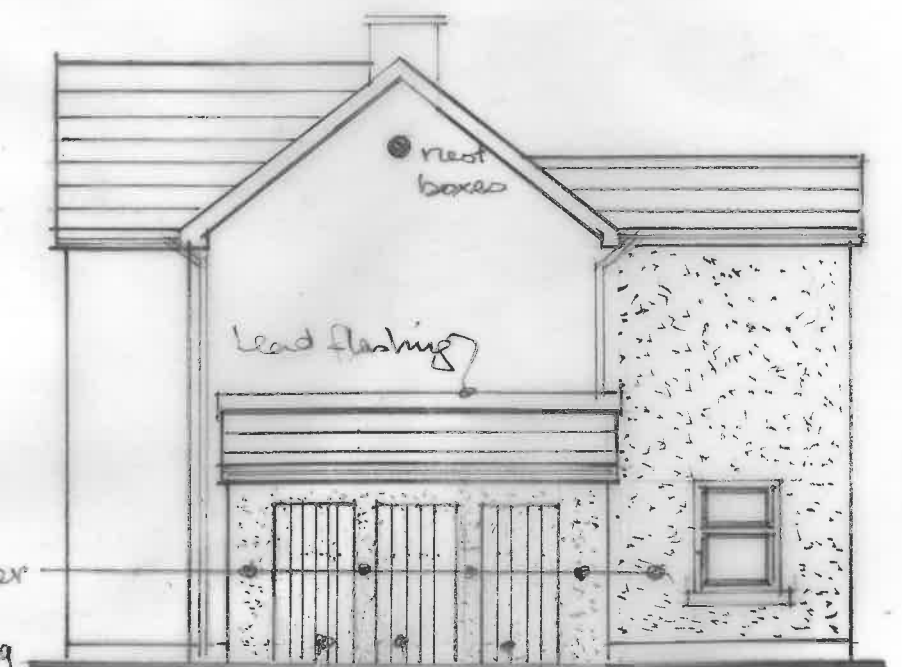

Rev. A External finishes added. Nest boxes added

Name	P. Hanson		
Address	46 Grove Road, Pontardawe Swansea SA8 4HH		
Project	Proposed 2 Storey Rear Extension and 2x Single Storey Side Extensions including Demolition of Existing Rear Conservatory		
Scale	1:100 1:50	Drawing No.	PH/22/03A