



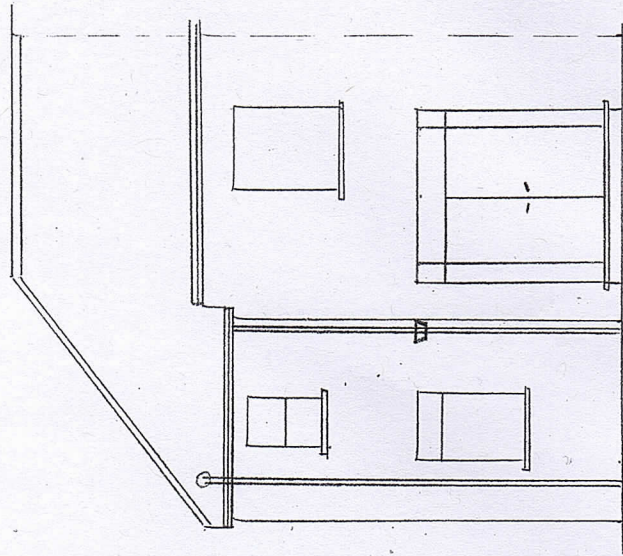


REAR ELEVATION

EXISTING

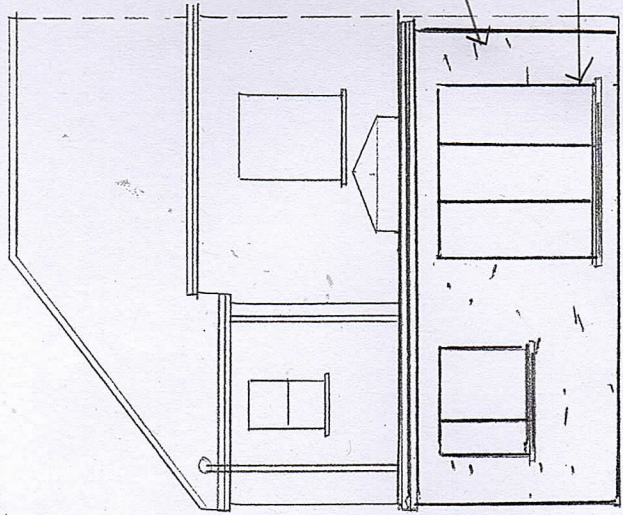


REAR ELEVATION

PROPOSED

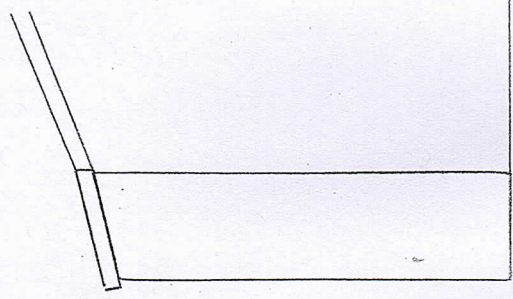

INSIDE SIDE ELEVATION


EXISTING

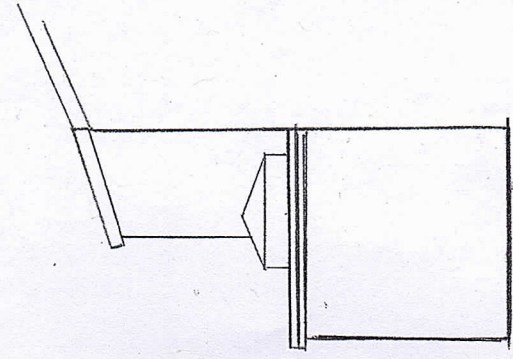

INSIDE SIDE ELEVATION


PROPOSED

SCALE 1:100

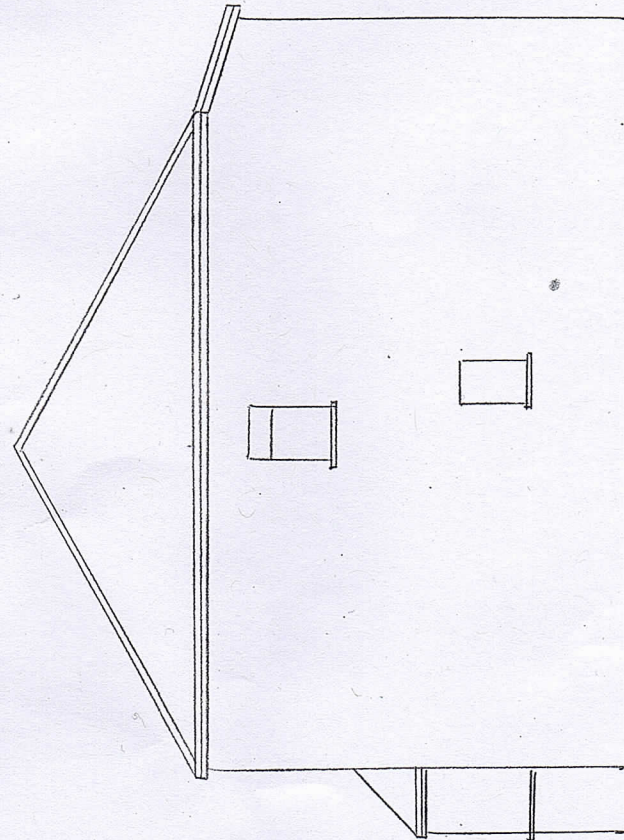

SIDE ELEVATION

EXISTING

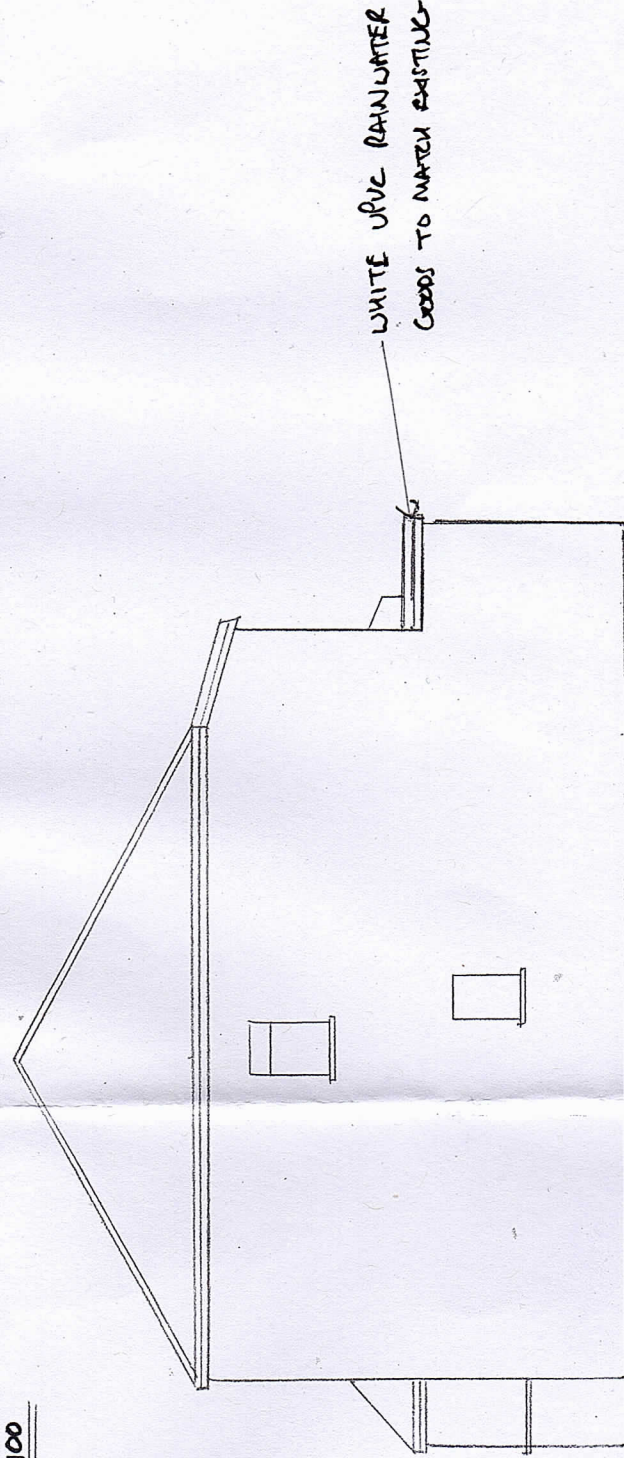

SIDE ELEVATION

PROPOSED