




20ft x 8ft unit

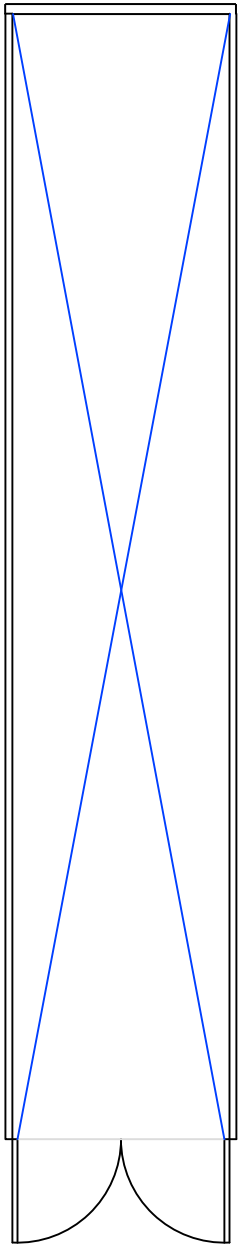


40ft x 8ft unit

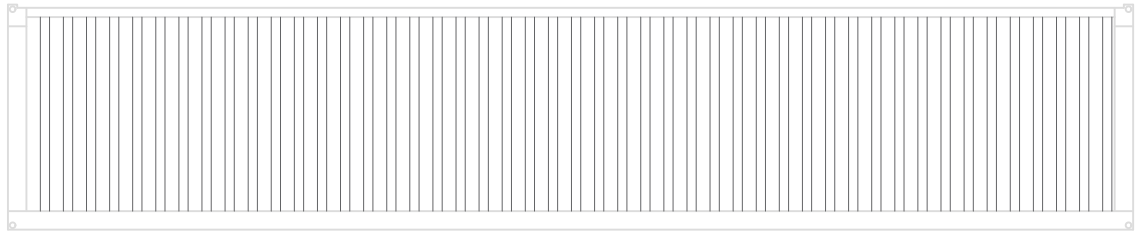


Side elevation 40 ft container

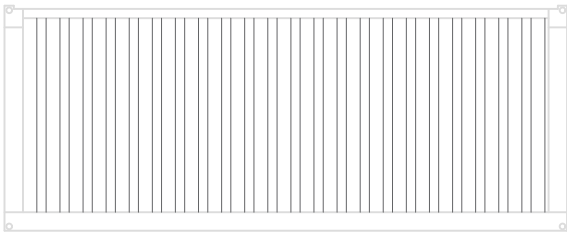

Side elevation 20 ft container

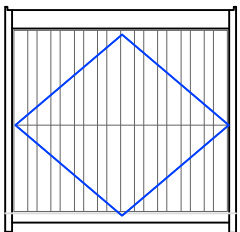

Front elevation

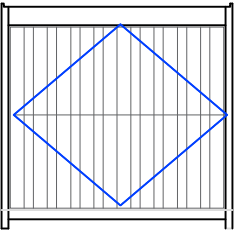

Rear elevation

Client		Drawn TW	Date July 2022	Scale 1:75 @ A3 AutoCAD	Dwg No	Rev.
Site Address		Drawing Title		Project Title.		