


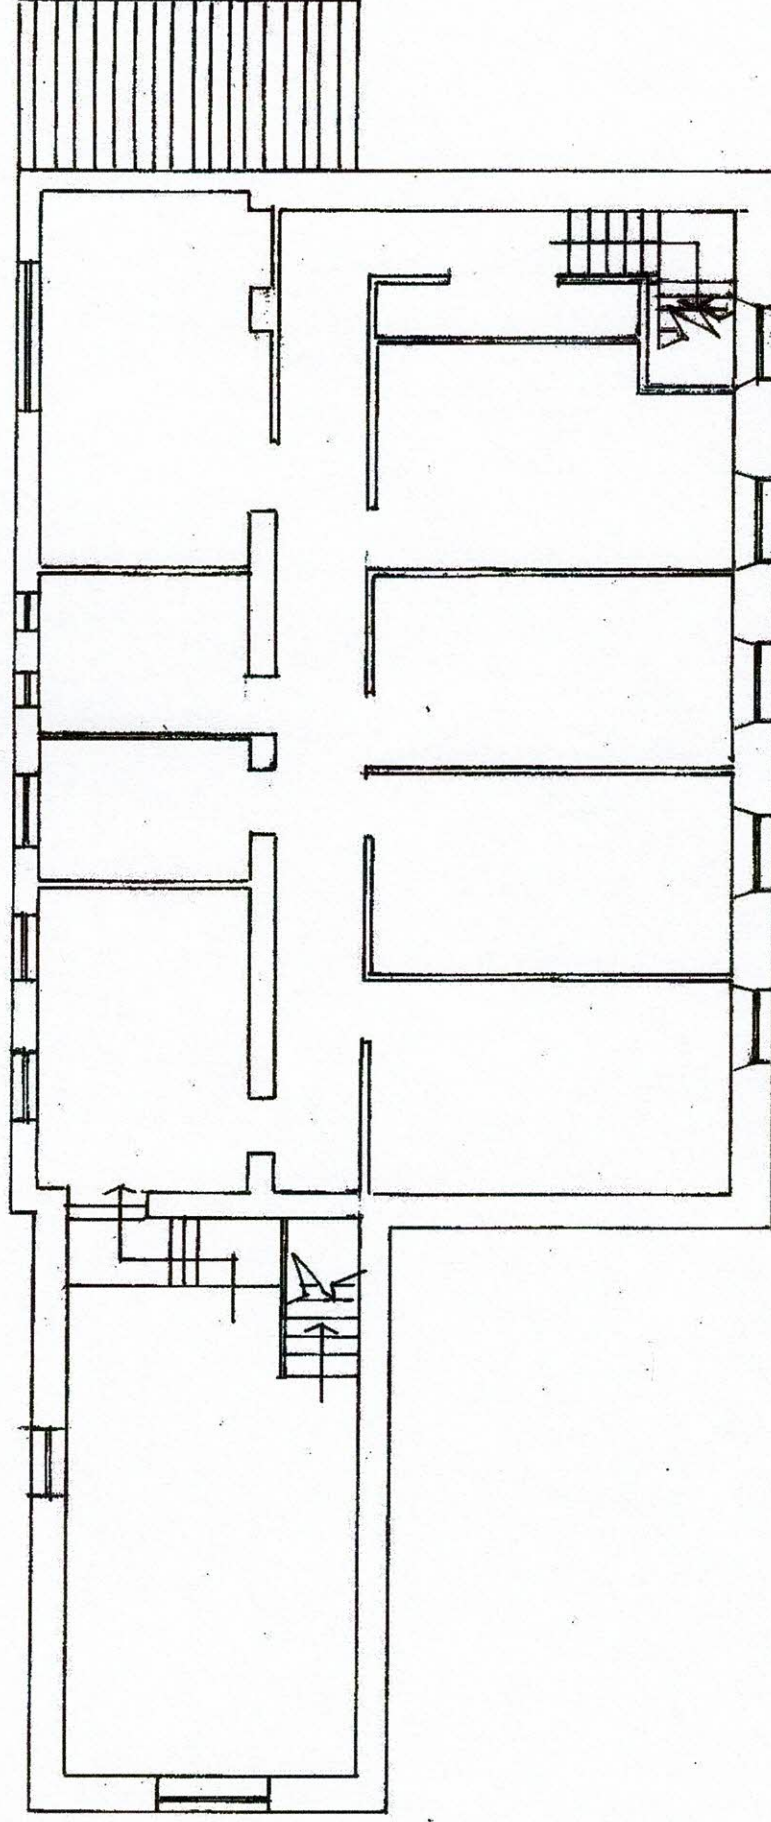

Existing First Floor Plan - 1:100 :@ A3

Ron Bagshaw & Associates Ltd.

Architectural Design & Planning Consultants

Wood Field House
1b Rosser Terrace
Cilfrew
Neath, SA10 8LH

Contact Details -
01639 632822 (Office)
07870 863859 (Mobile)
mail@ronbagshaw.co.uk

Date: June 2019
Notes/Revisions

Drawing No: NB/GT/2019/02

Scale: 1:100 @ A3

Proposal: Change of user from Social Club to a single residential dwelling.

Location: Former Con Club, Glyncorrwg, Port Talbot SA13 3DH.

Clients: Nadia Bogdan and Gareth Tomlinson.

Title: Existing First Floor Plan.

