



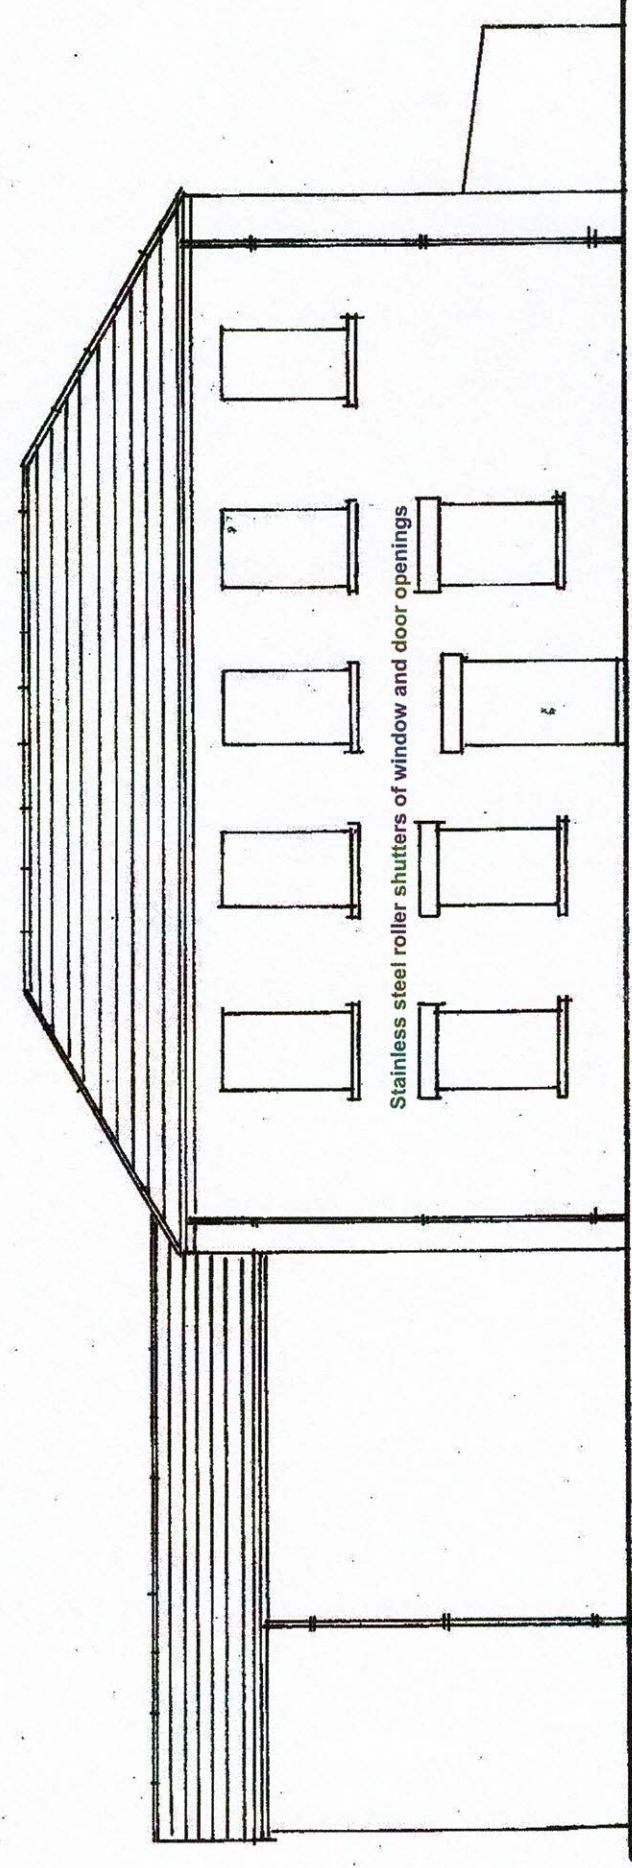

Front (South East Elevation) 1:100 @ A3

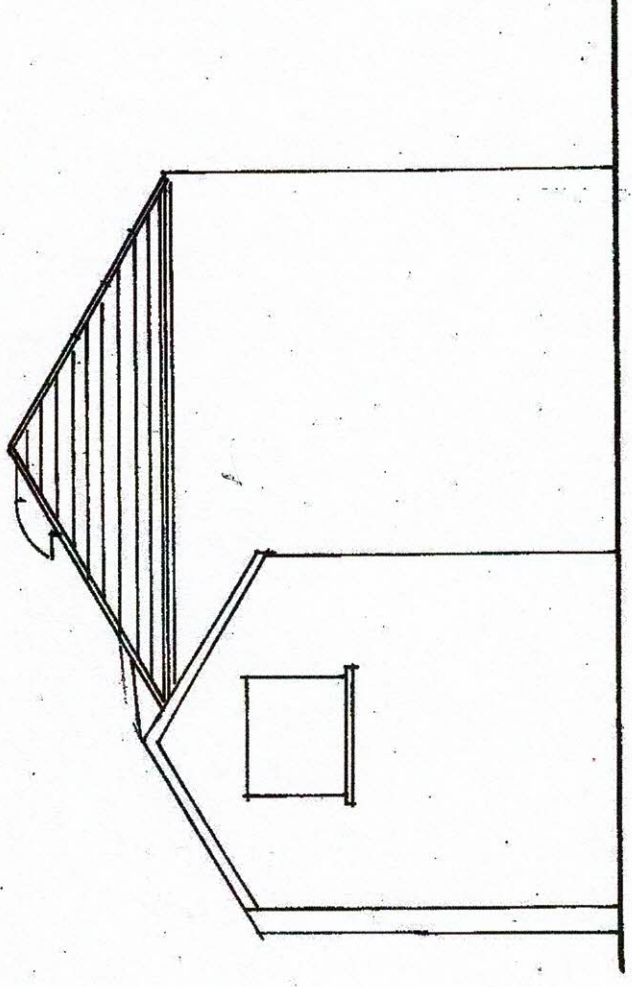


Side (South West Elevation) 1:100 @ A3


**External Materials:-**

Walls - Plain face cement render

Roofs - Slate and colour coated steel sheets.

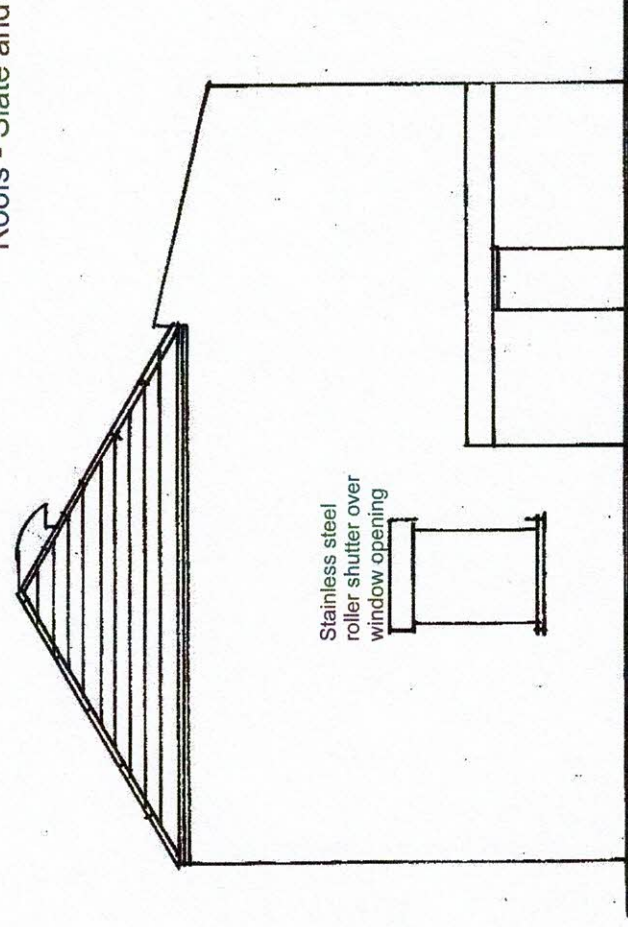

Side (North East Elevation) 1:100 @ A3

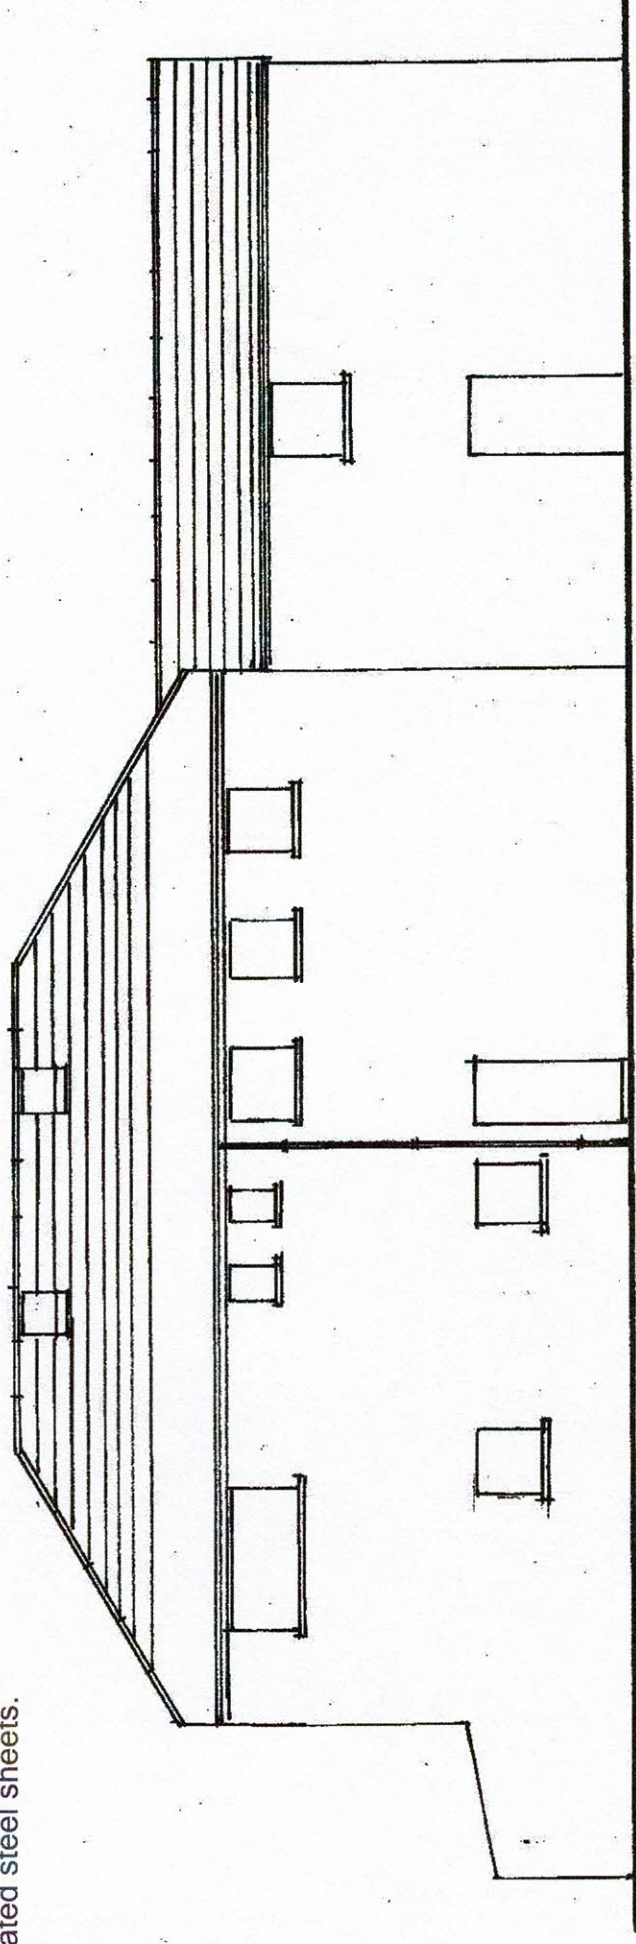

Rear (North West Elevation) 1:100 @ A3

# Ron Bagshaw & Associates Ltd.

Architectural Design & Planning Consultants



Wood Field House  
1b Rosser Terrace  
Cilfrew  
Neath, SA10 8LH

Contact Details -  
01639 632822 (Office)  
07870 863859 (Mobile)  
mail@ronbagshaw.co.uk

Drawing No: NB/GT/2019/03

Scale: 1:100 @ A3

Date: June 2019

Notes/Revisions

Proposal: Change of use from a Social Club to a single dwelling.

Location: Former Con Club, Glynccorrwg, Port Talbot SA13 3DH.

Clients: Nadian Bogdan and Gareth Tomlinson.

Title: Existing Elevations.