


Part Ex FF Plan (Main Building and Outbuilding) Scale 1:50 @ A3

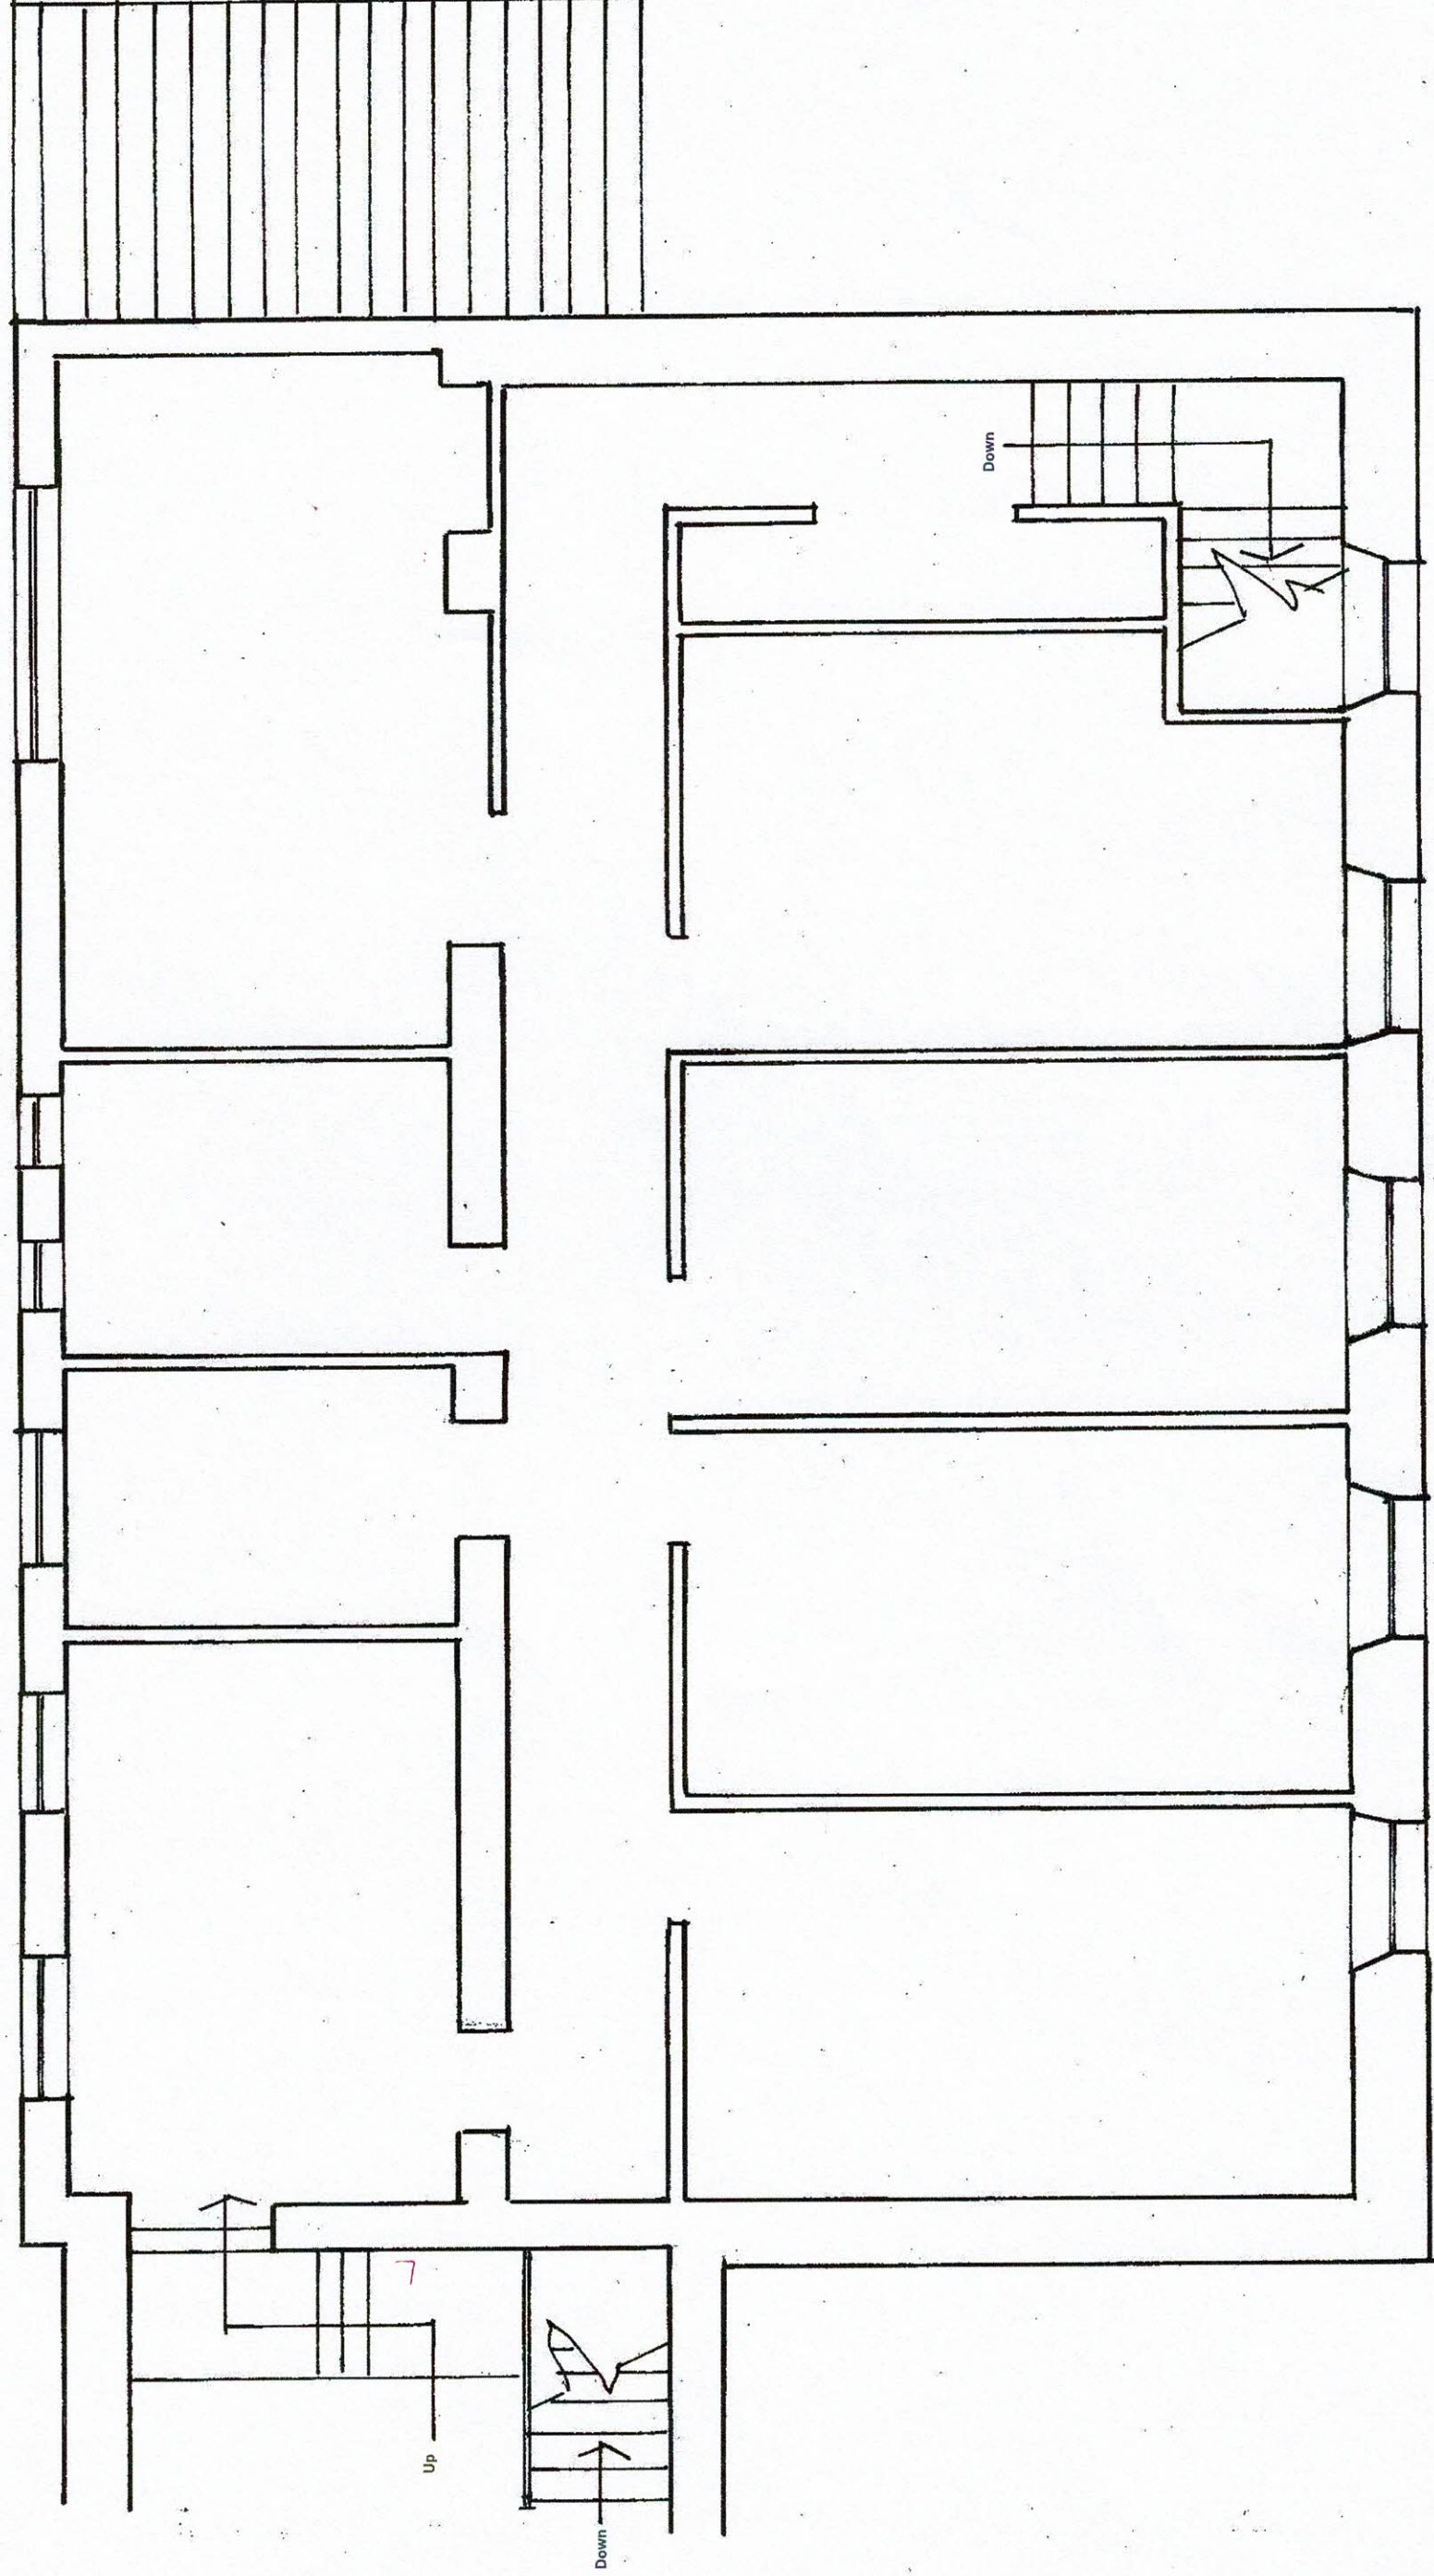

Ron Bagshaw & Associates Ltd.

Architectural Design & Planning Consultants

Wood Field House
1b Rosser Terrace
Cliffreew
Neath, SA10 8LH

Contact Details -
01639 632822 (Office)
07870 863859 (Mobile)
mail@ronbagshaw.co.uk

Drawing No: NB/GT/2019/06 Proposal: Change of use from Social Club to a single dwelling.

Scale: 1:50 @ A3 Location: Former Con Club, Glynccorrwg, Port Talbot SA13 3DH.

Date: June 2019

Notes/Revisions

Clients: Nadia Bogdan and Gareth Tomlinson.

Title: Part Ex First Floor Plan (Main Building and Outbuilding).