



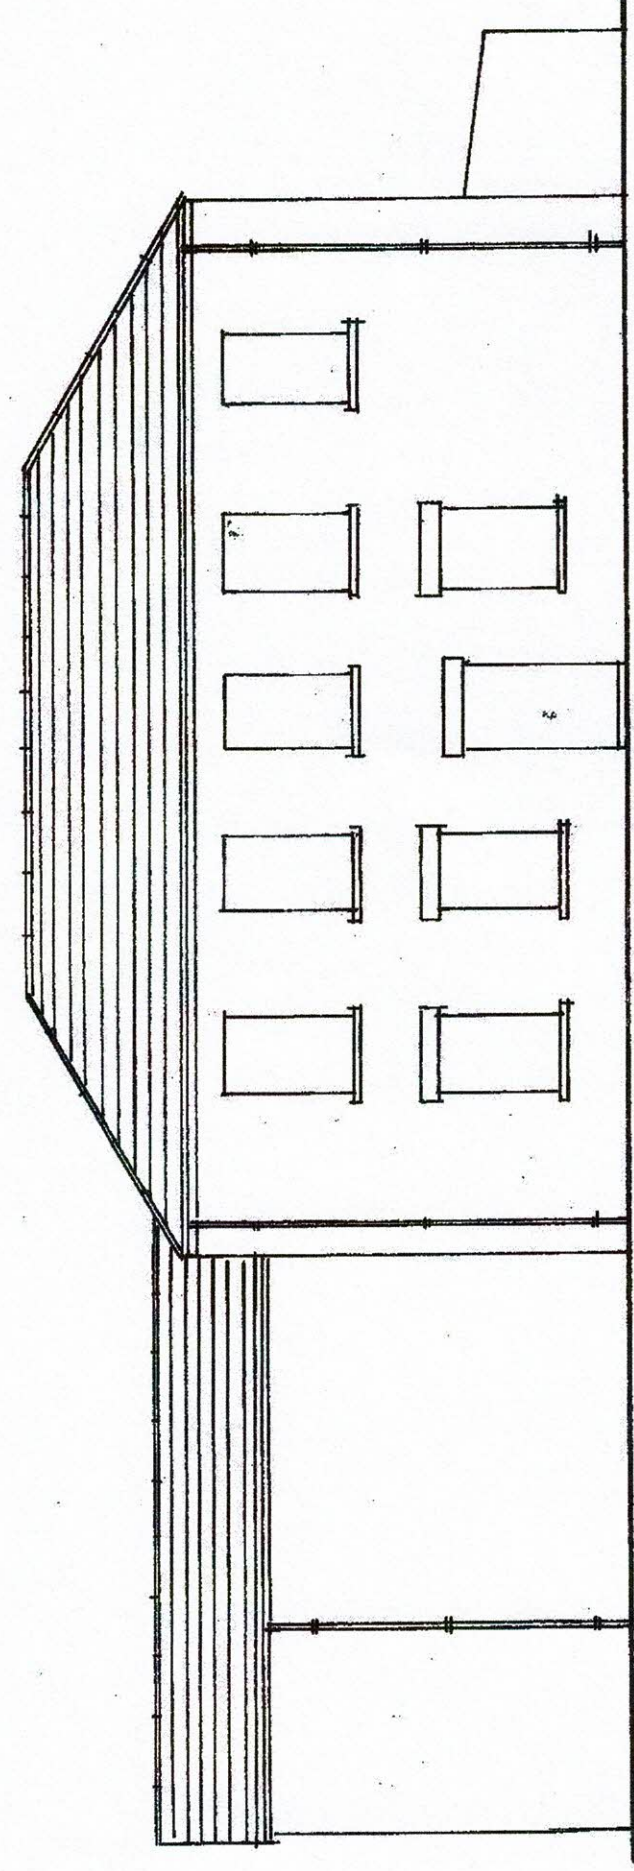


Front Elevation (South East) - 1:100 @ A3.


External Materials:
Walls - Plain face cement render
Roof - Slates and colour coated steel sheets

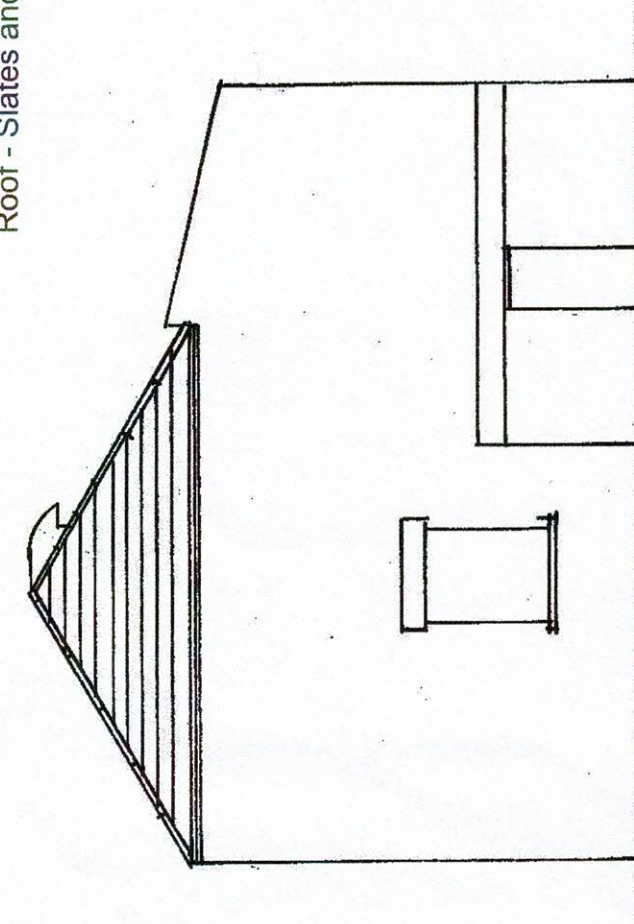

Side Elevation (North East) 1:100 @ A3

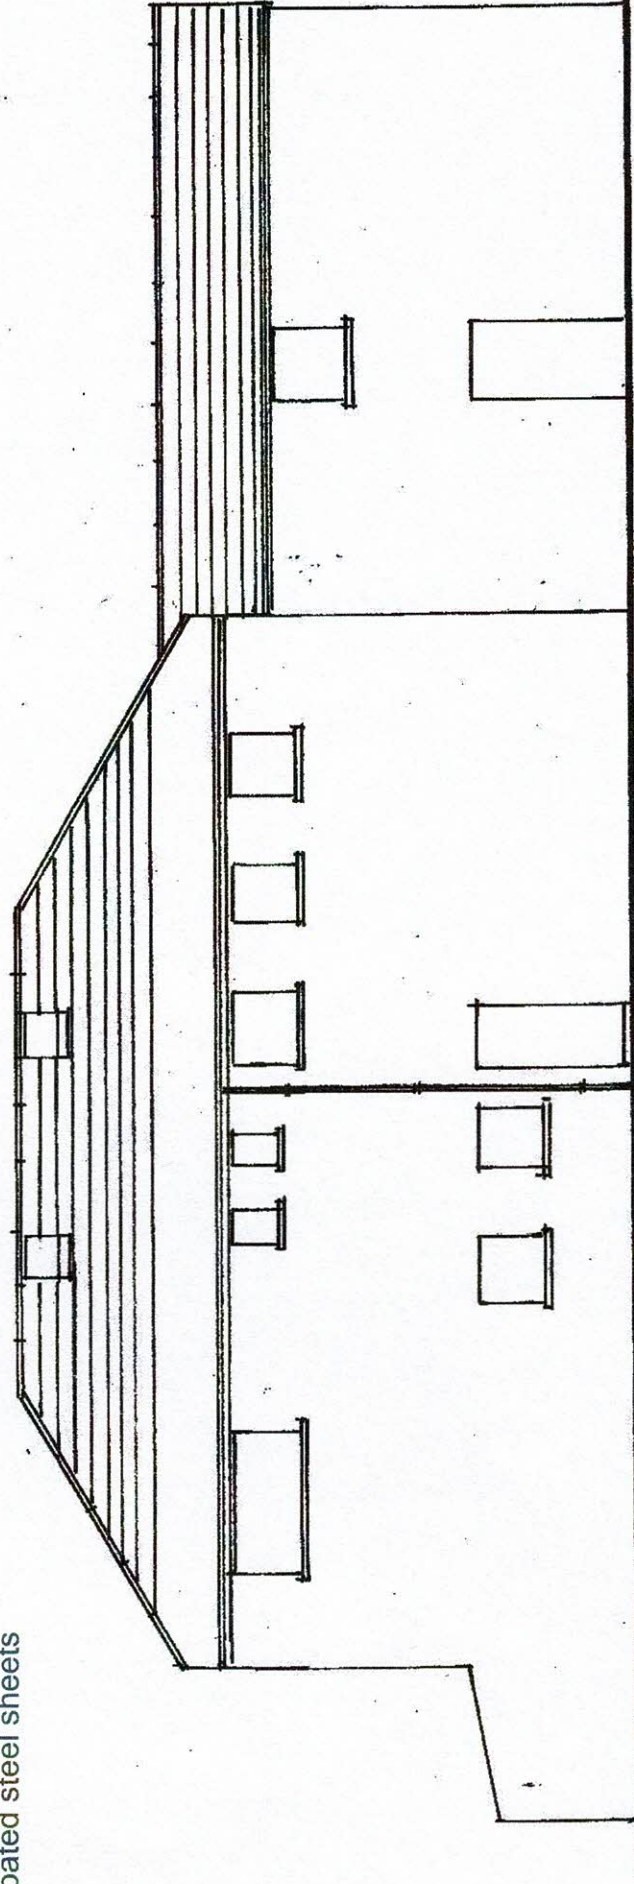

Rear Elevation (North West) 1:100 @ A3

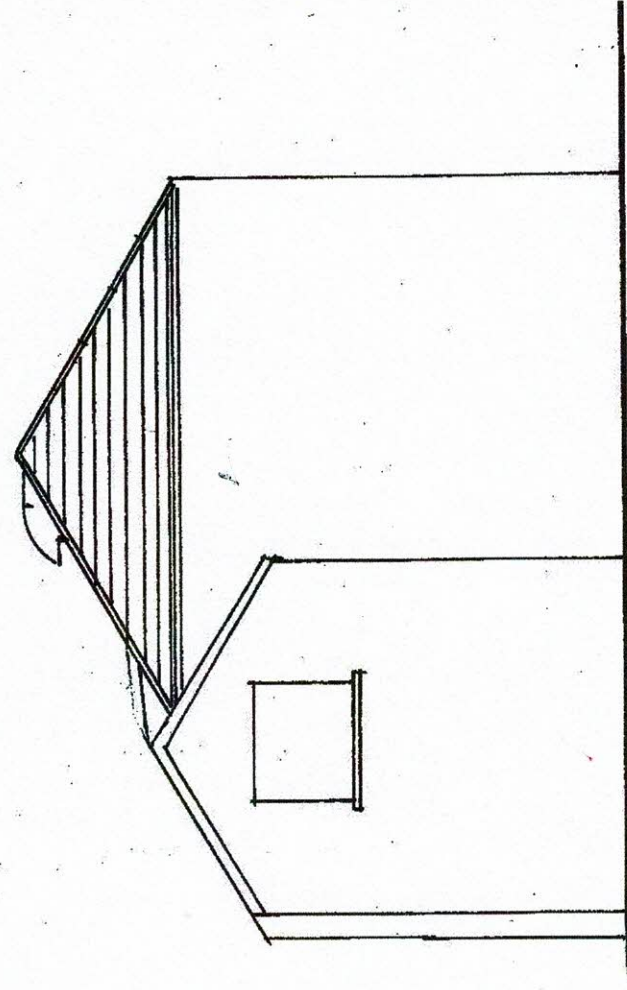

Side Elevation (South West) 1:100 @ A3

Ron Bagshaw & Associates Ltd.

Architectural Design & Planning Consultants

Wood Field House
1b Rosser Terrace
Cliffrw
Neath, SA10 8LH

Contact Details -

01639 632822 (Office)
07870 863859 (Mobile)
mail@ronbagshaw.co.uk

Drawing No: NB/GT/2019/07

Scale: 1:100 @ A3

Date: June 2019

Notes/Revisions

Proposal: Change of user from Social Club to a single residential dwelling.

Location: Former Con Club, Glynccorrwg, Port Talbot SA13 3DH.

Client: Nadia Bogdan and Gareth Tomlinson.

Title: Existing Elevations.

