


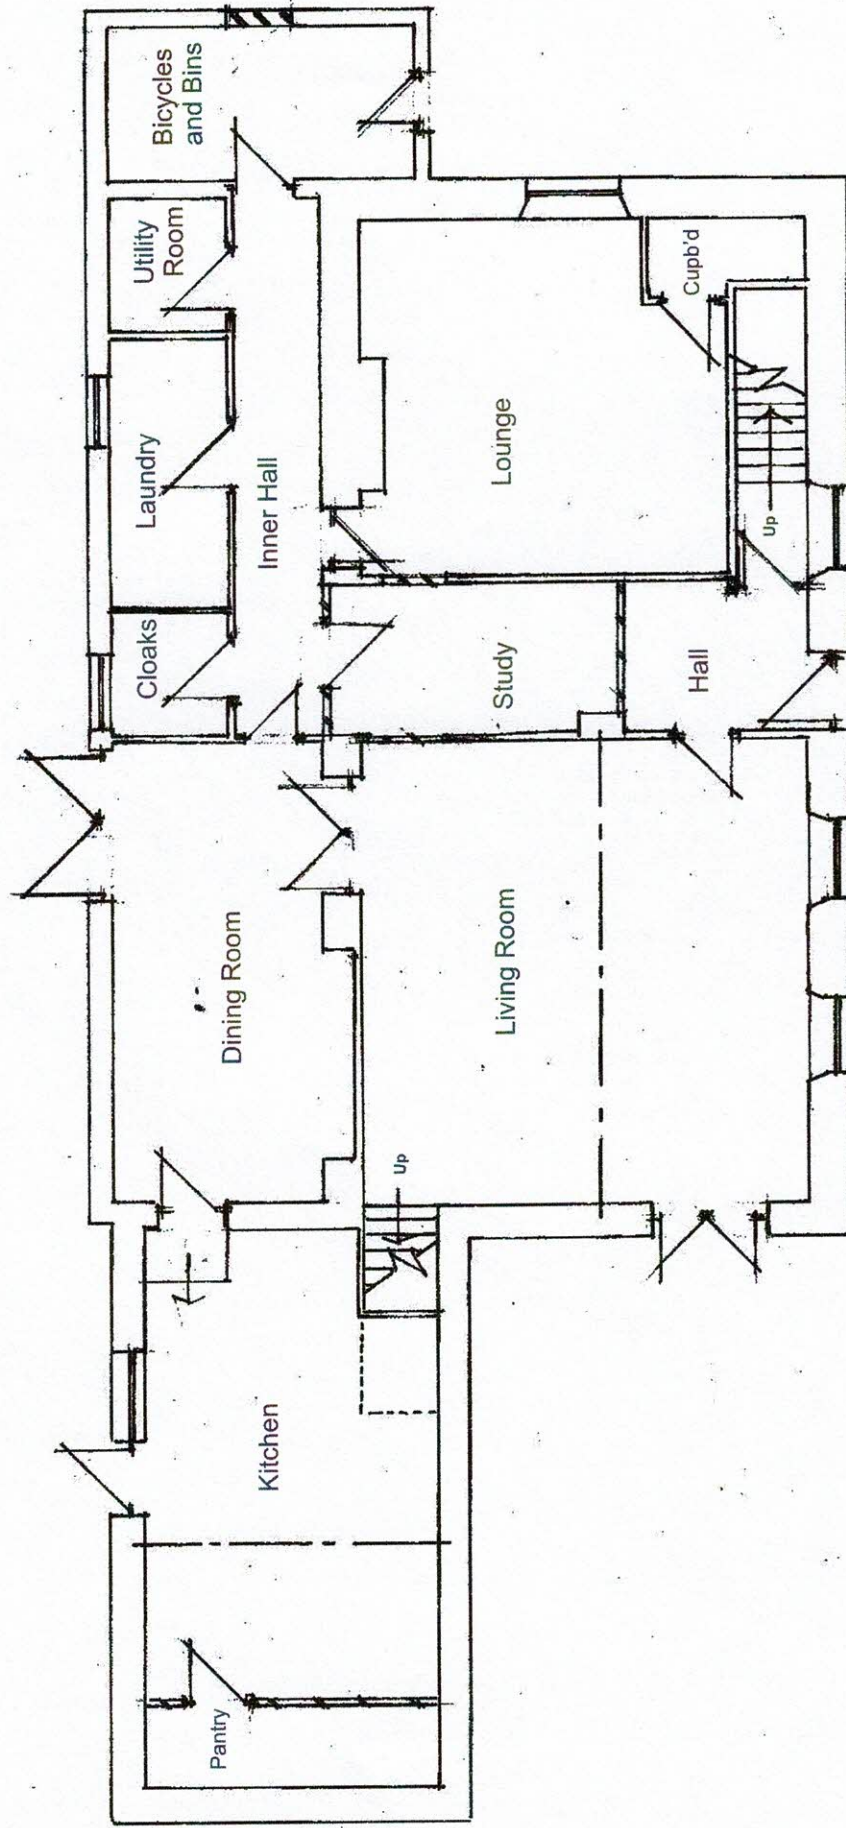

Proposed Ground Floor Plan. Scale 1:100 @ A3

Ron Bagshaw & Associates Ltd.
Architectural Design & Planning Consultants

Wood Field House
1b Rosser Terrace
Cilfrew
Neath, SA10 8LH

Contact Details -
01639 632822 (Office)
07870 863859 (Mobile)
mail@ronbagshaw.co.uk

Drawing No: NB/GT/2019/08
Scale: 1:100 @ A3
Date: June 2019
Notes/Revisions

Proposal: Change of use from a Social Club to a single dwelling.
Location: Former Con Club, Glyncorrwg, Port Talbot SA13 3DH.
Client: Nadia Bogdan and Gareth Tomlinson
Title: Proposed Ground Floor plan.