



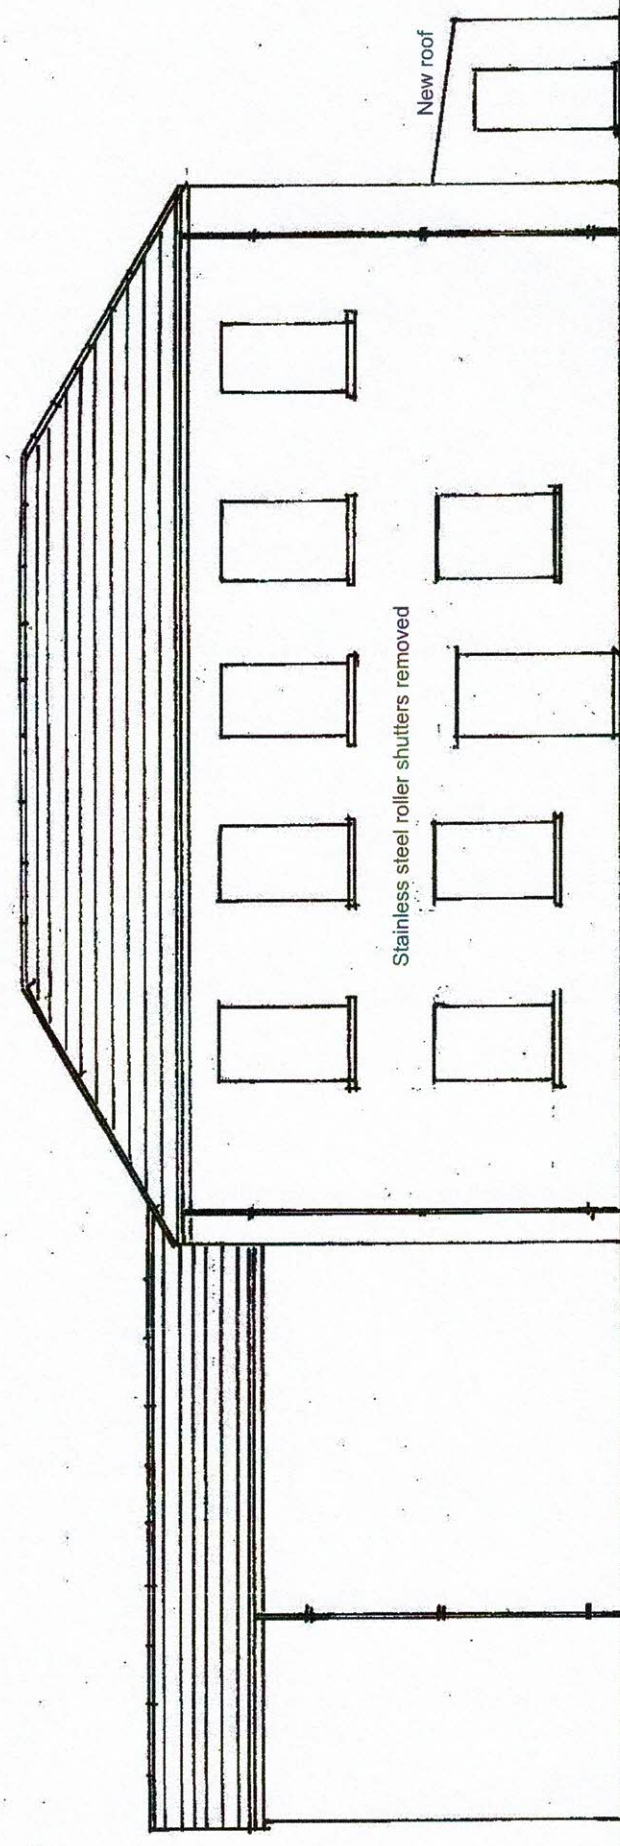


Front (South East Elevation) Scale 1:100 @ A3

External materials:-

Raised walls - plain face cement render to match existing;
New roof - colour coated steel sheets to match existing
Balcony - Stainless stain up-rights and railing
Columns - Matt black painted box profile

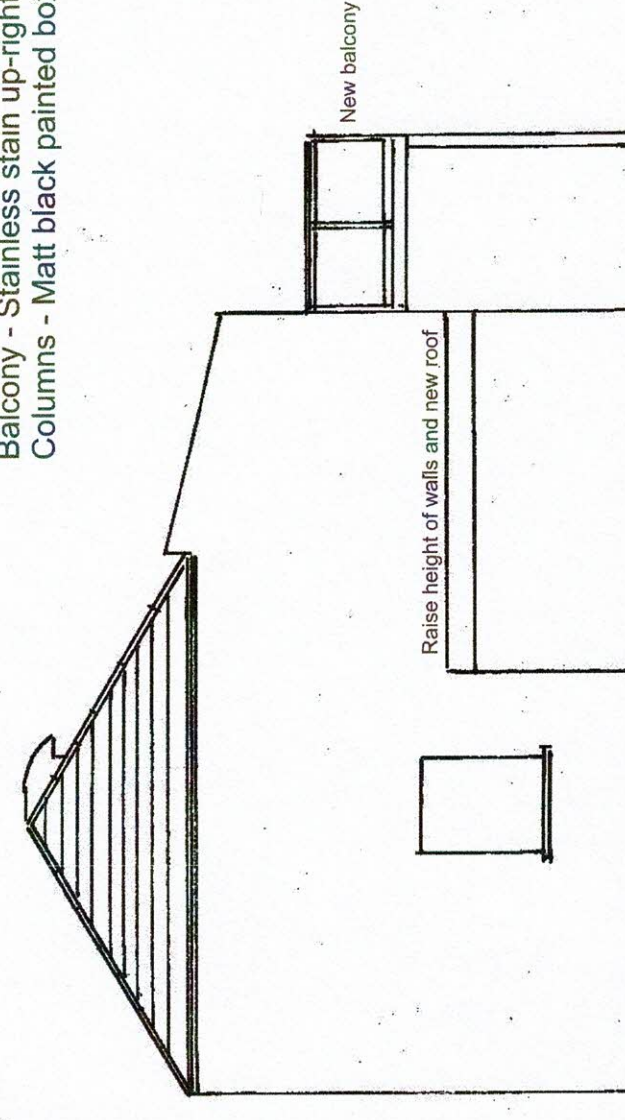

Side (South West Elevation) Scale 1:100 @ A3

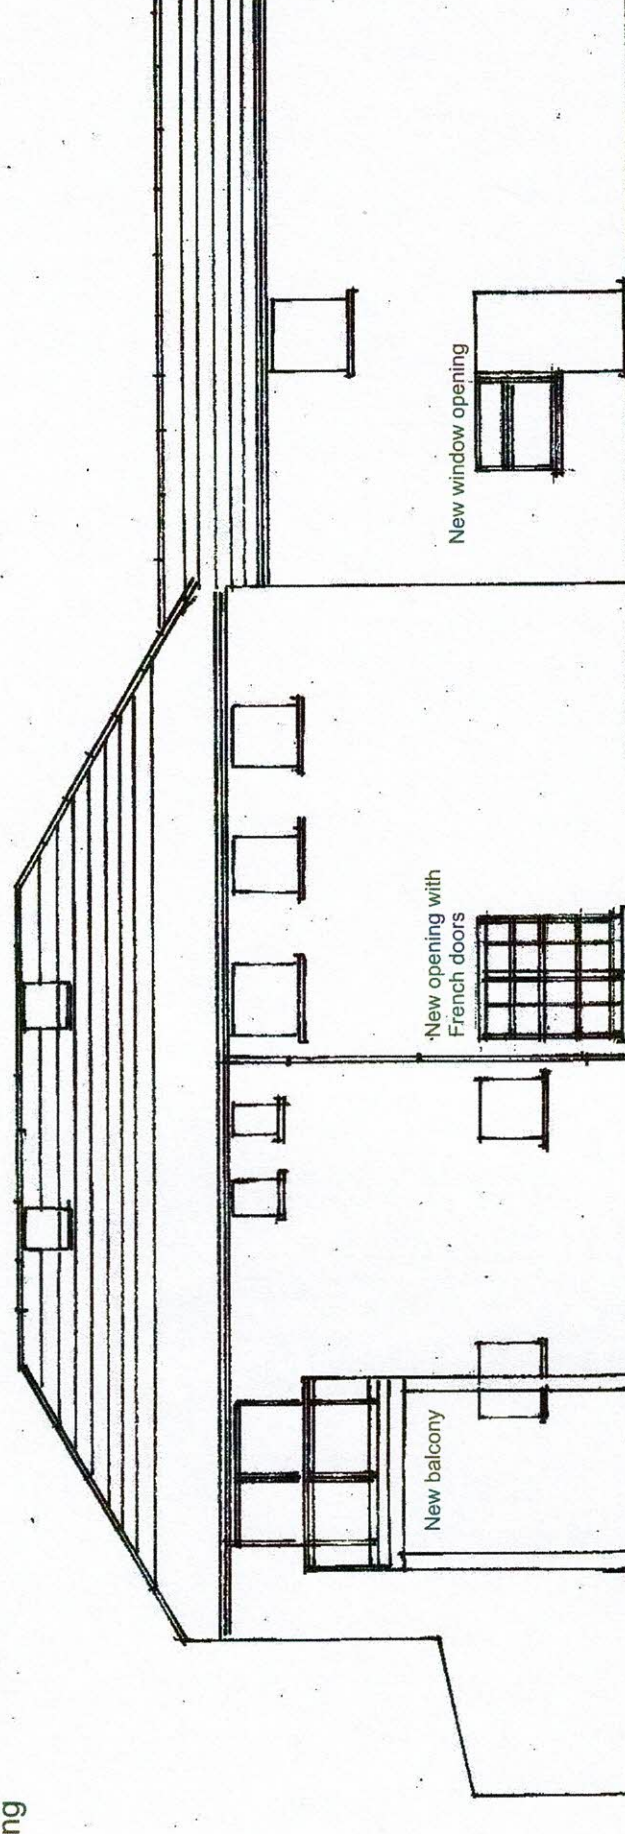

Ron Bagshaw & Associates Ltd.

Architectural Design & Planning Consultants



Wood Field House
1b Rosser Terrace
Cilfrew
Neath, SA10 8LH

Contact Details -
01639 632822 (Office)
07870 863859 (Mobile)
mail@ronbagshaw.co.uk

Drawing No: NB/GT/2019/10

Scale: 1:100 @ A3

Date: June 2019

Notes/Revisions

Proposal: Change of user from a Social Club to a single dwelling.

Location: Former Con Club, Glynccorwg, Port Talbot SA13 3DH.

Clients: Nadia Bogdan and Gareth Tomlinsonj.

Title: Proposed Elevations.