



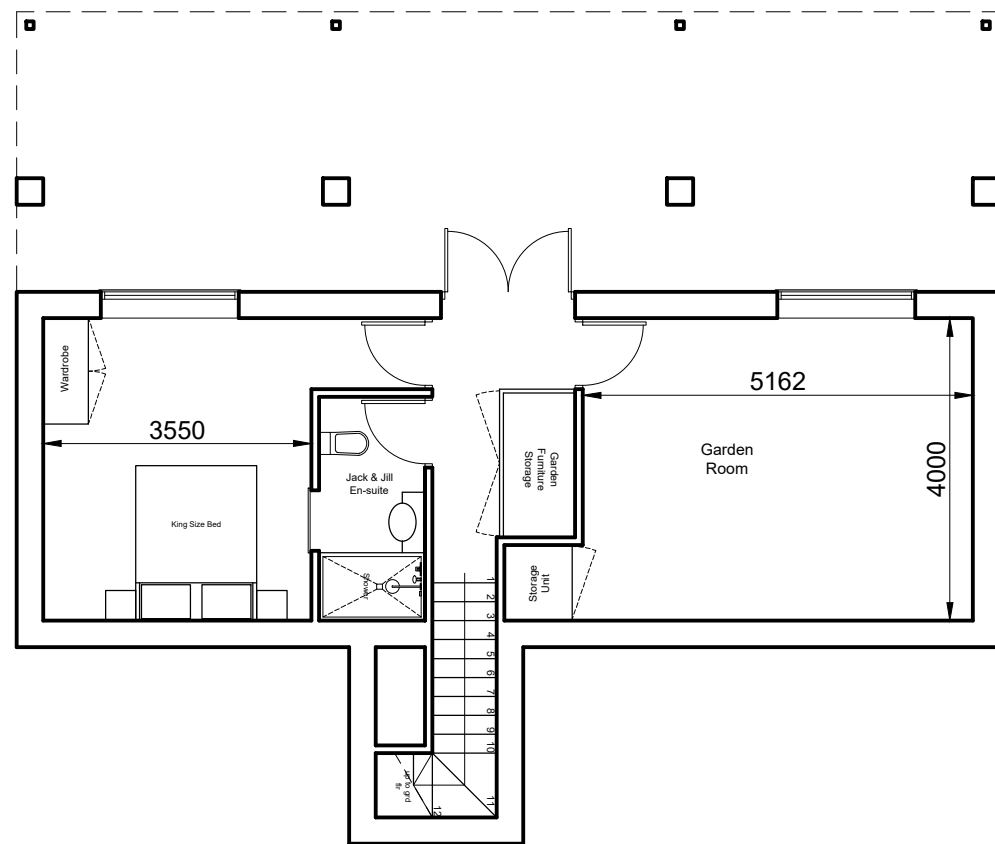

Proposed Basement Plan

A3 @ 1:100

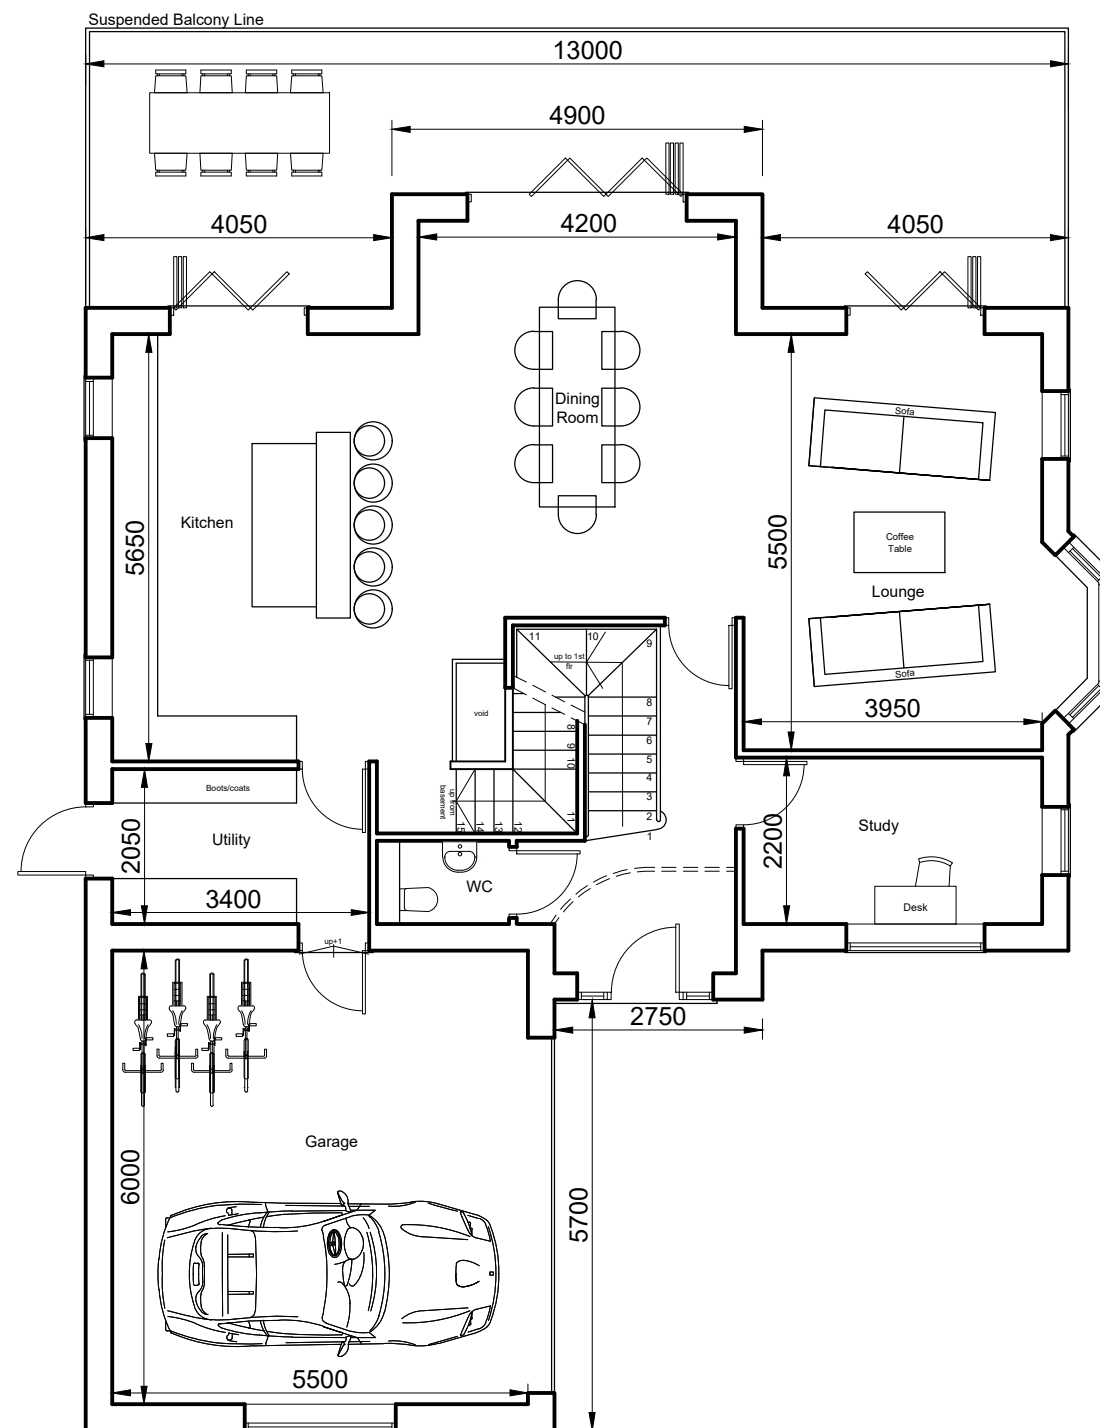

Proposed Ground Floor Plan

A3 @ 1:100

SQFT


Basement - 560sqft

Ground Floor - 1500sqft

First Floor - 1120sqft

Total - 3180sqft

1:100

 

JOB: Forest Lodge - Site 1		CLIENT: Forest Lodge Lane Developments Ltd	
ADDRESS: Forest Lodge Lane, Forest Lodge, Port Talbot			
TITLE: Plots 1 - PR BASEMENT & GROUND FLOOR PLANS			
SYSTEM No: AG/1429-22A	DATE: 06.08.20	DRW-No.	Rev
JOB No: 1429-22	Checked by:	P4	A
SCALES: A3@ 1:100/A1@1:50	DRAWN BY: M.Bailey		
REVISIONS DESCRIPTION: A - Reference to Plot 2 removed. 20.07.22 (DN)			
ALL DIMENSIONS TO BE CHECKED ON SITE: Contractor to check and verify all building and site dimensions. The contractor is to comply in all respects with the current Building Regulations whether specifically stated on this drawing or not. This drawing must be read and checked against any other specialist drawing provided.			



Thomas Parry Design Partnership
The Old Sketty Coach House,
21 Gower Road, Sketty
Swansea, SA2 9BX

t: 01792 290755

e: design@thomasparry.co.uk
w: www.thomasparry.co.uk

 COPYRIGHT THOMAS PARRY DESIGN PARTNERSHIP.



Thomas Parry Design Partnership
The Old Sketty Coach House,
21 Gower Road, Sketty
Swansea, SA2 9BX

t: 01792 290755

e: design@thomasparry.co.uk
w: www.thomasparry.co.uk

© COPYRIGHT THOMAS PARRY DESIGN PARTNERSHIP.