



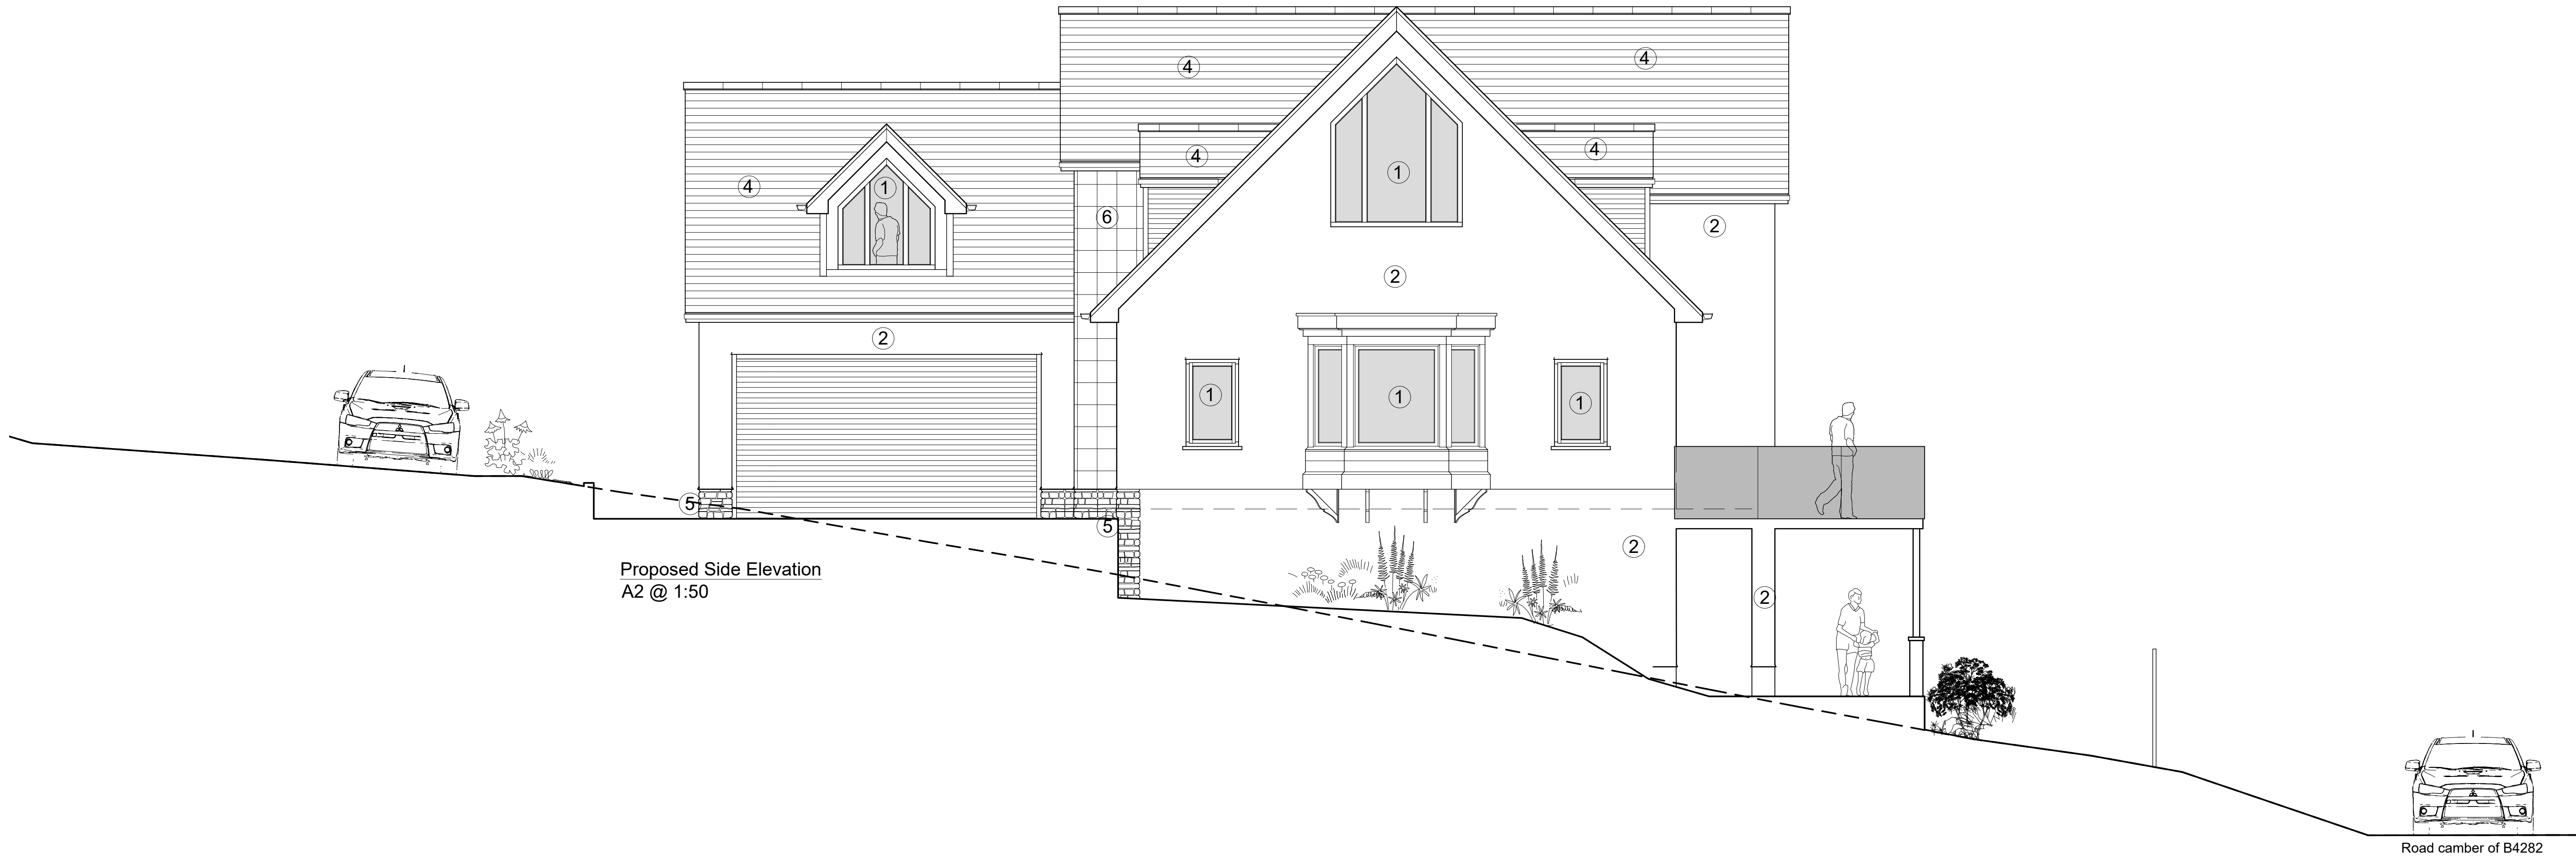

Proposed Side Elevation
A2 @ 1:50

Road camber of B4282

 

- FINISHES KEY**
- 1 - Window Frames - Dark Grey 'Anthracite' in uPVC/Aluminium finish.
 - 2 - Smooth rendered walls with decorated finish.
 - 3 - Doors to be Dark Grey - patio doors and bifold sliding doors to be aluminium.
 - 4 - Roof - Eternit or similar cement fibre slate effect roofing slates and ridge tiles
 - 5 - Dark grey natural slate plinth
 - 6- Hung dark grey slate cladding to front elevation
- Dark grey UPVC fascia/soffit, downpipes and gutters

SQFT
Basement - 560sqft
Ground Floor - 1500sqft
First Floor - 1120sqft
Total - 3180sqft


JOB: Forest Lodge - Site 1	CLIENT: Forest Lodge Lane Developments Ltd
ADDRESS: Forest Lodge Lane, Forest Lodge, Port Talbot	

TITLE: PLOT 1 PR SIDE (EAST) ELEVATION

SYSTEM No: AG1429-22A	DATE: 12.07.2021	DRW-No.	Rev
JOB No: 1429-22	Checked by:	P8	A
SCALES: A1@1:50/A3@1:100	DRAWN BY: D.Nokes		

REVISIONS DESCRIPTION:
A - Reference to Plot 2 removed and site section added. 20.07.22 (DN)

ALL DIMENSIONS TO BE CHECKED ON SITE: Contractor to check and verify all building and site dimensions. The contractor is to comply in all respects with the current Building Regulations whether specifically stated on this drawing or not. This drawing must be read and checked against any other specialist drawing provided.

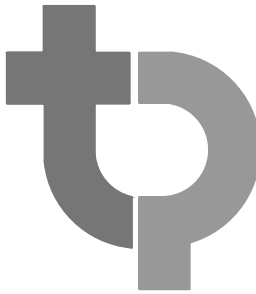

Thomas Parry Design Partnership
The Old Sketty Coach House,
21 Gower Road, Sketty
Swansea, SA2 9BX
t: 01792 290755
e: design@thomasperry.co.uk
w: www.thomasperry.co.uk

© COPYRIGHT THOMAS PARRY DESIGN PARTNERSHIP.