




Existing Front Elevation
1 : 100

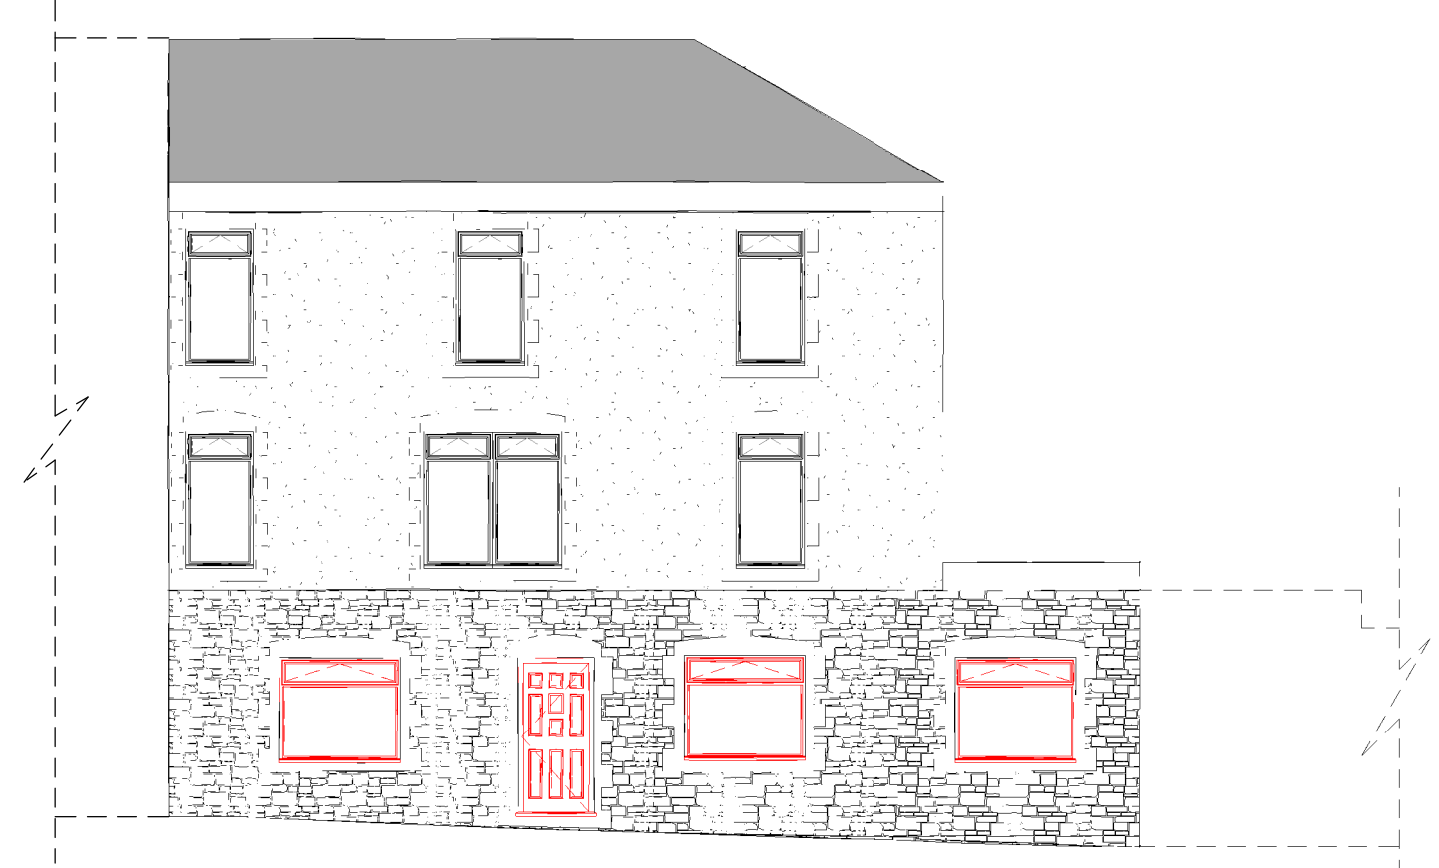

Proposed Front Elevation
1 : 100

	No.	Description	Date	 www.ccs-solutions.co.uk				PROJECT 1 Station Rd, Cymmer, Port Talbot		CLIENT Mr Paul Kelly		
								Date 25/04/2022	Project number 25042022	Scale (@ A3) 1 : 100		
				CODE	STATUS	SUITABILITY DESCRIPTION	PURPOSE OF ISSUE	SHEET	Drawn by CCS	DRWAING NUMBER A302		REV
								Checked by Client				
				SHEET		Front Elevations						