


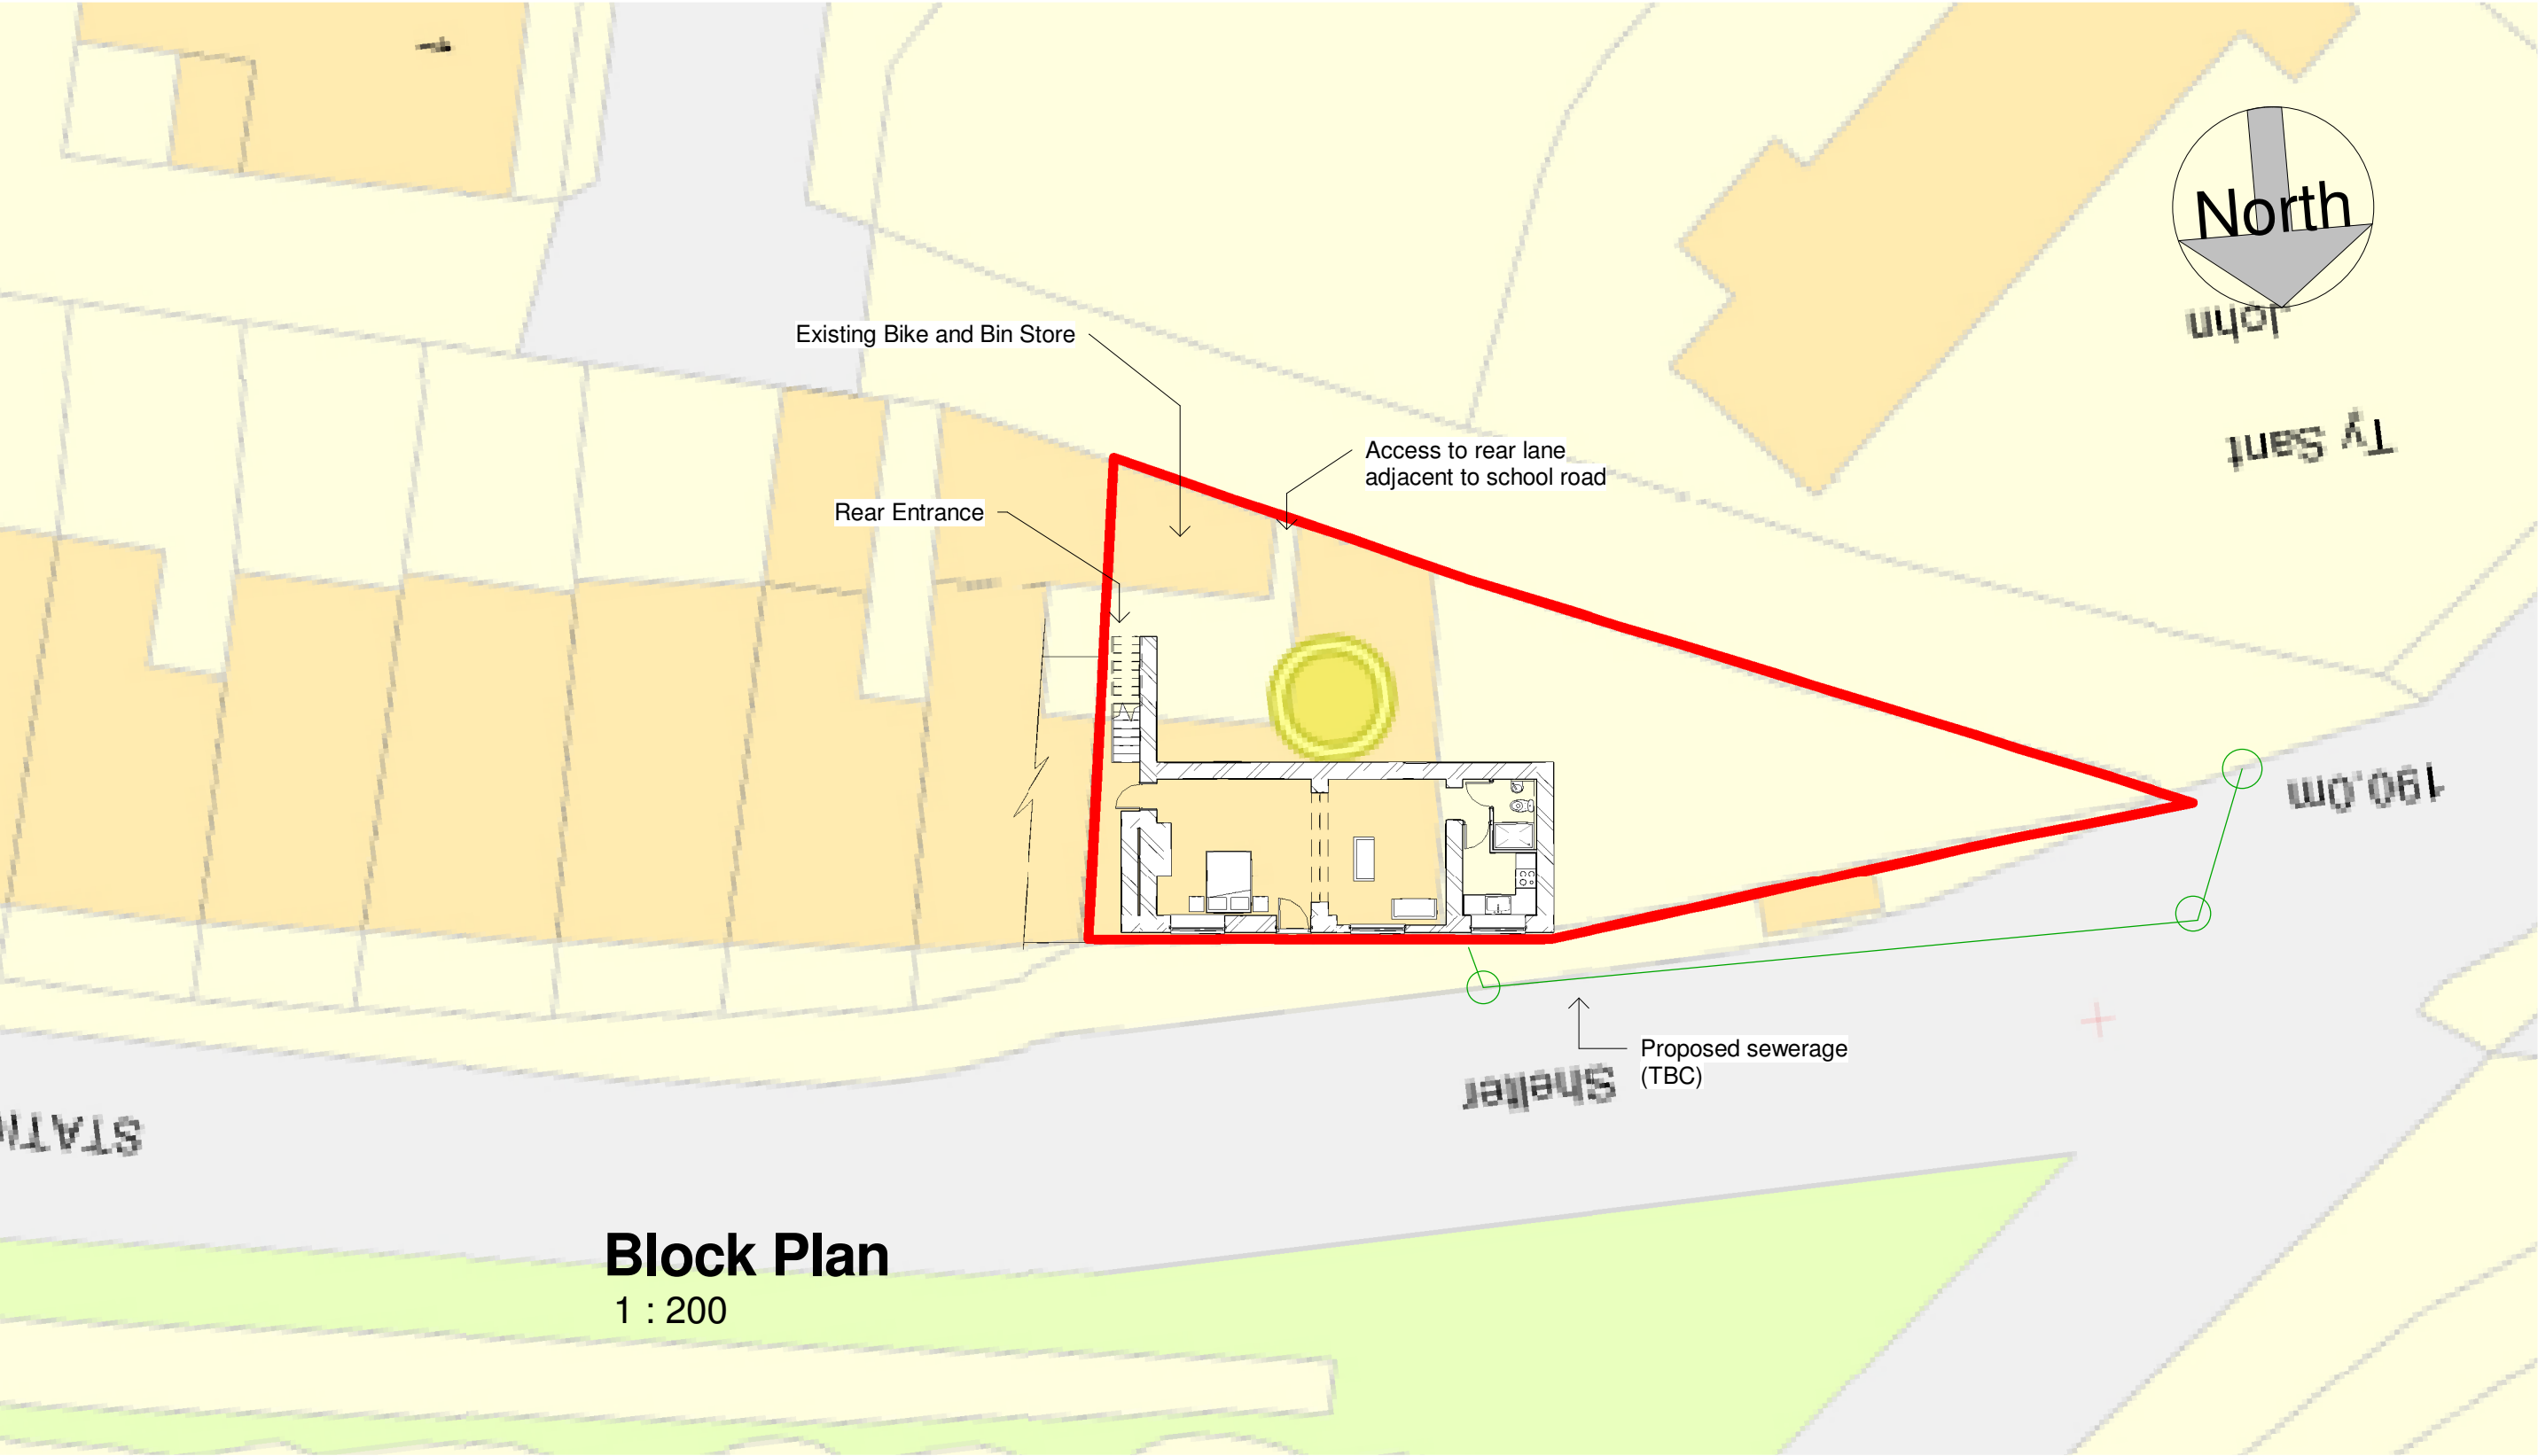

	No.	Description	Date

 www.ccs-solutions.co.uk				PROJECT		CLIENT			
				1 Station Rd, Cymmer, Port Talbot		Mr Paul Kelly			
CODE	STATUS	SUITABILITY DESCRIPTION	PURPOSE OF ISSUE	SHEET		Date	Project number	Scale (@ A3)	
				Site Plan		25/04/2022	25042022	1 : 200	
						Drawn by	DRWAING NUMBER		REV
						CCS			
				Checked by	A303				
				Client					