




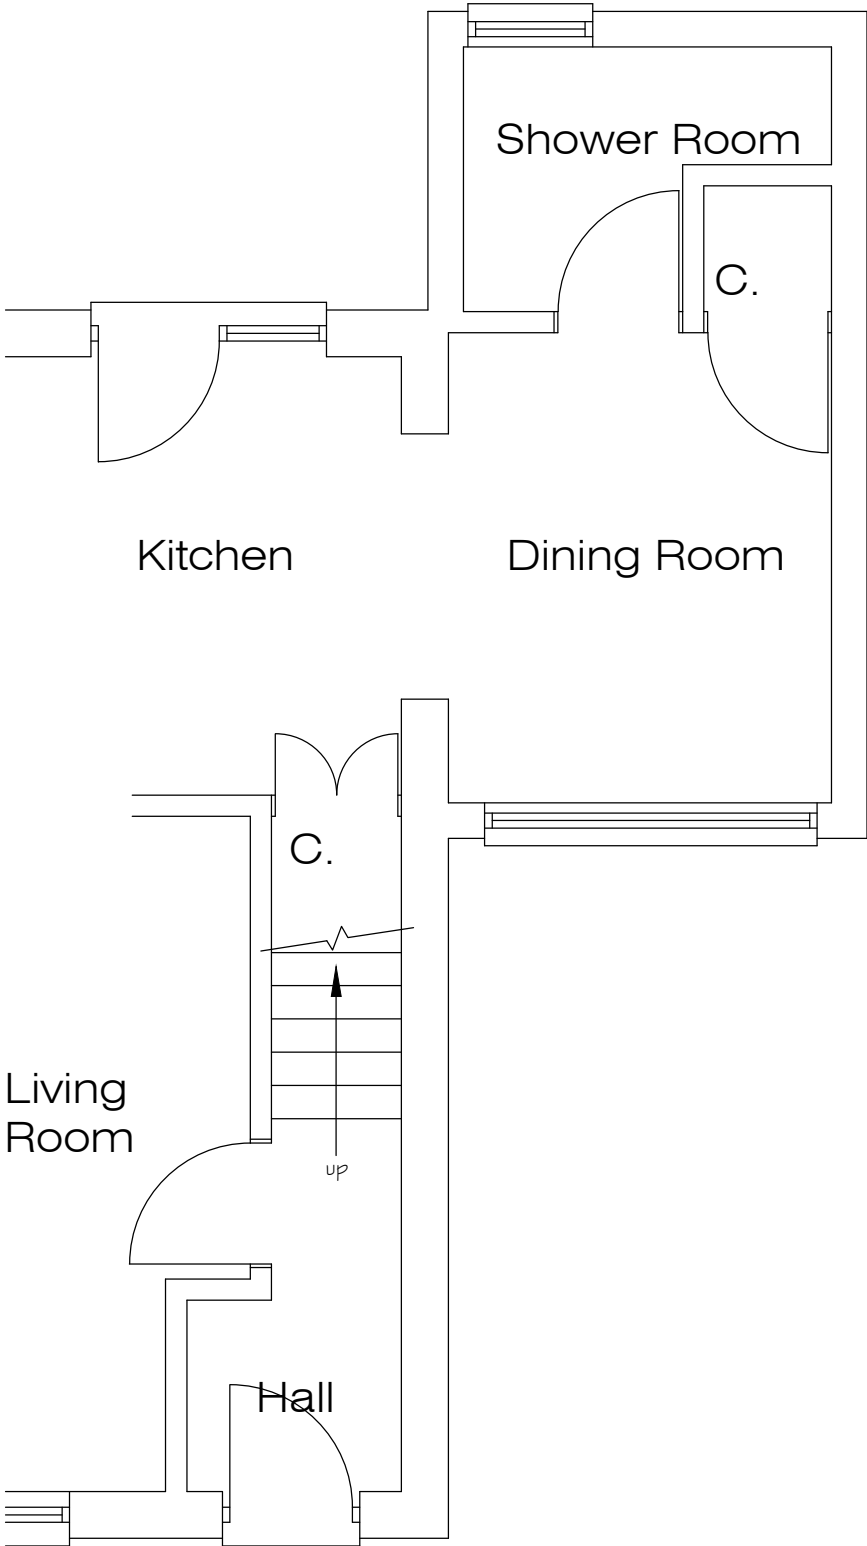


EXISTING GROUND FLOOR PLAN

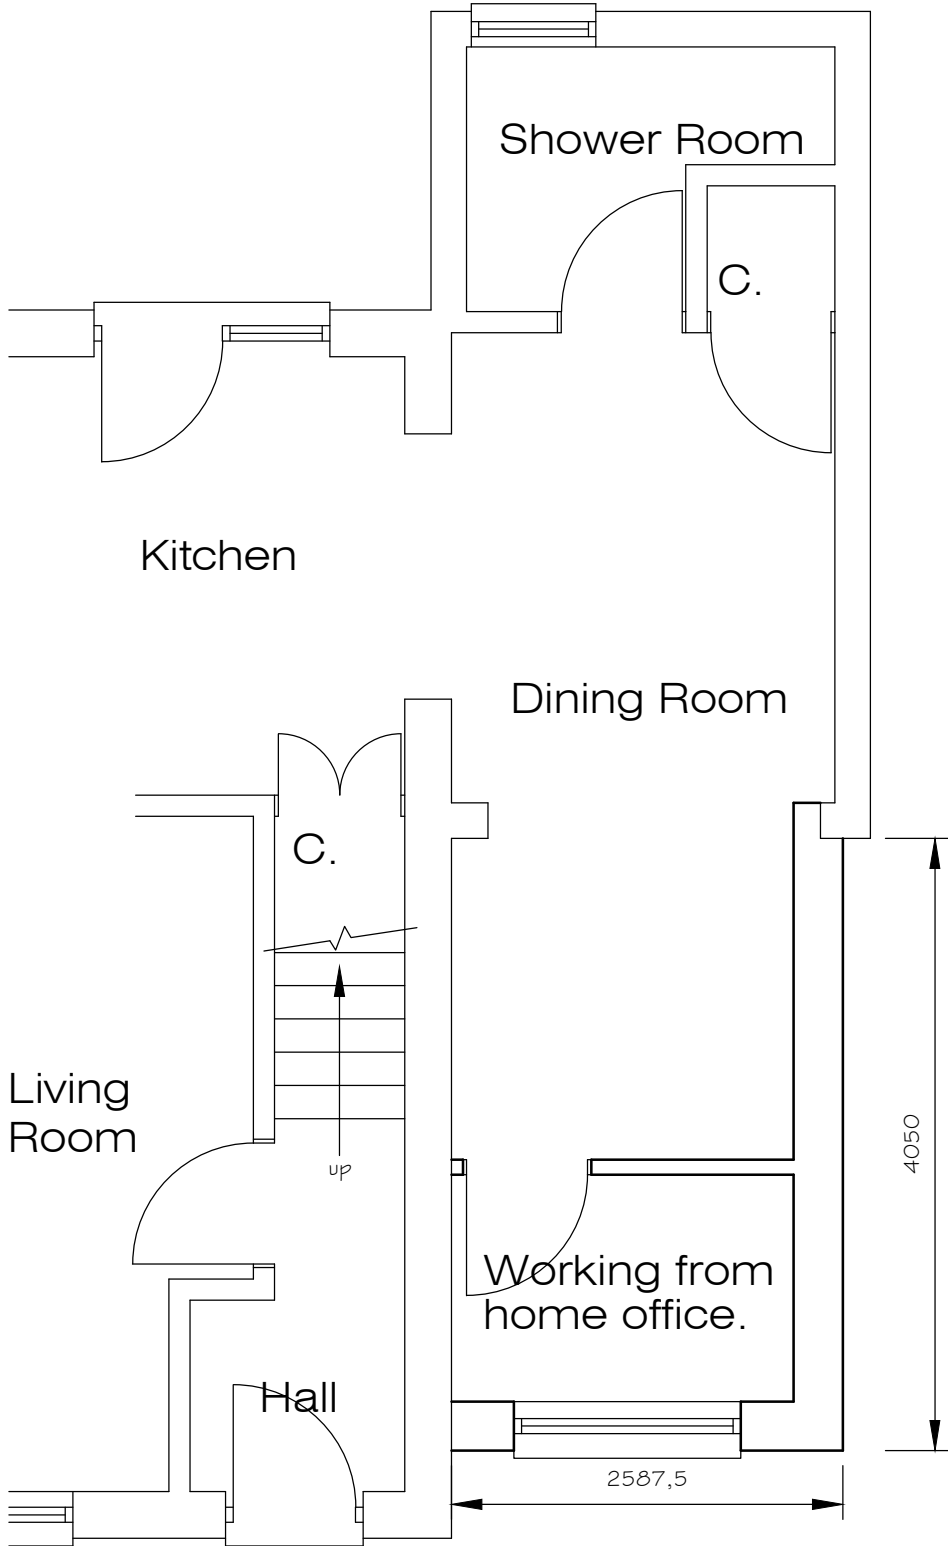

PROPOSED GROUND FLOOR PLAN

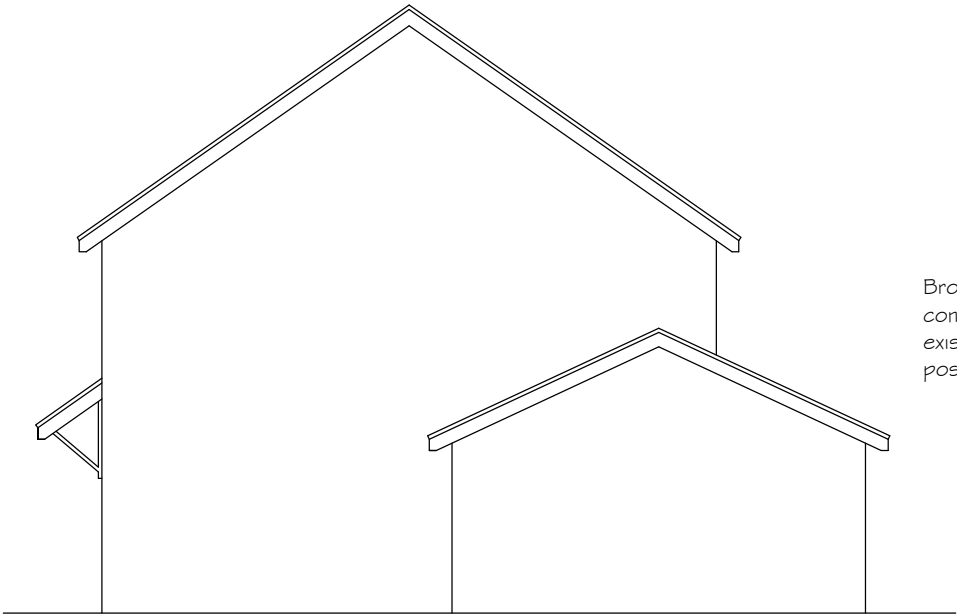

EXISTING SIDE ELEVATION

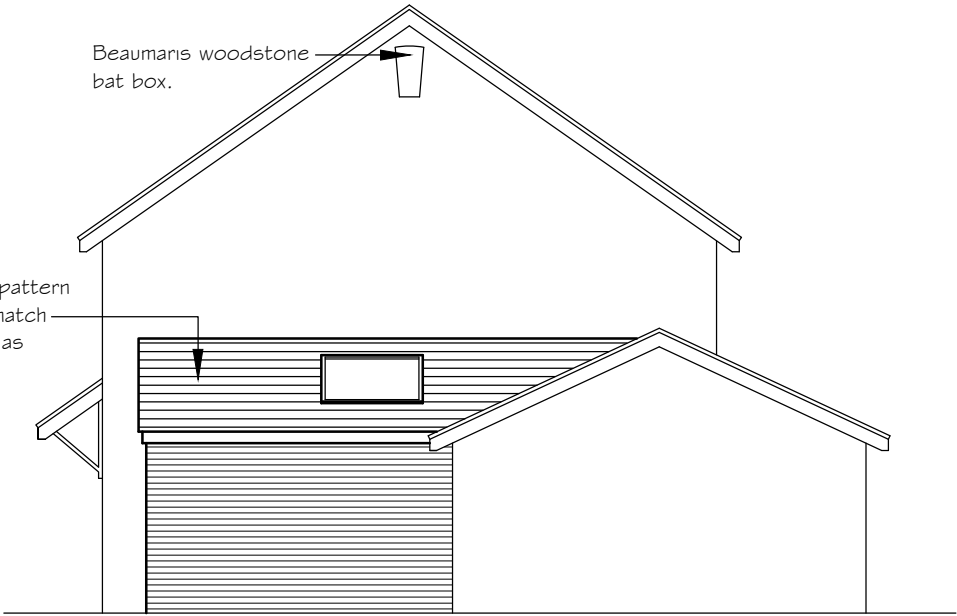


PROPOSED SIDE ELEVATION



EXISTING FRONT ELEVATION



PROPOSED FRONT ELEVATION

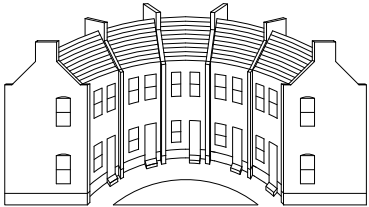

Crescent
Architectural

Architectural Design & Services
M.C.I.A.T.
38 De La Beche Road, Sketty,
Swansea, SA2 9AR.
Mobile: 07818 067467
e-mail: crescent3000@aol.com

Project
Proposed Extension at
8 Harvey Crescent,
Port Talbot, SA12 6DF.

Description
PLANNING DRAWING

Scale
1/50 & 1/100 @ A2.

Date
July 2022.

Drawn
Checked

Drawing No.
PH22/198/1

