


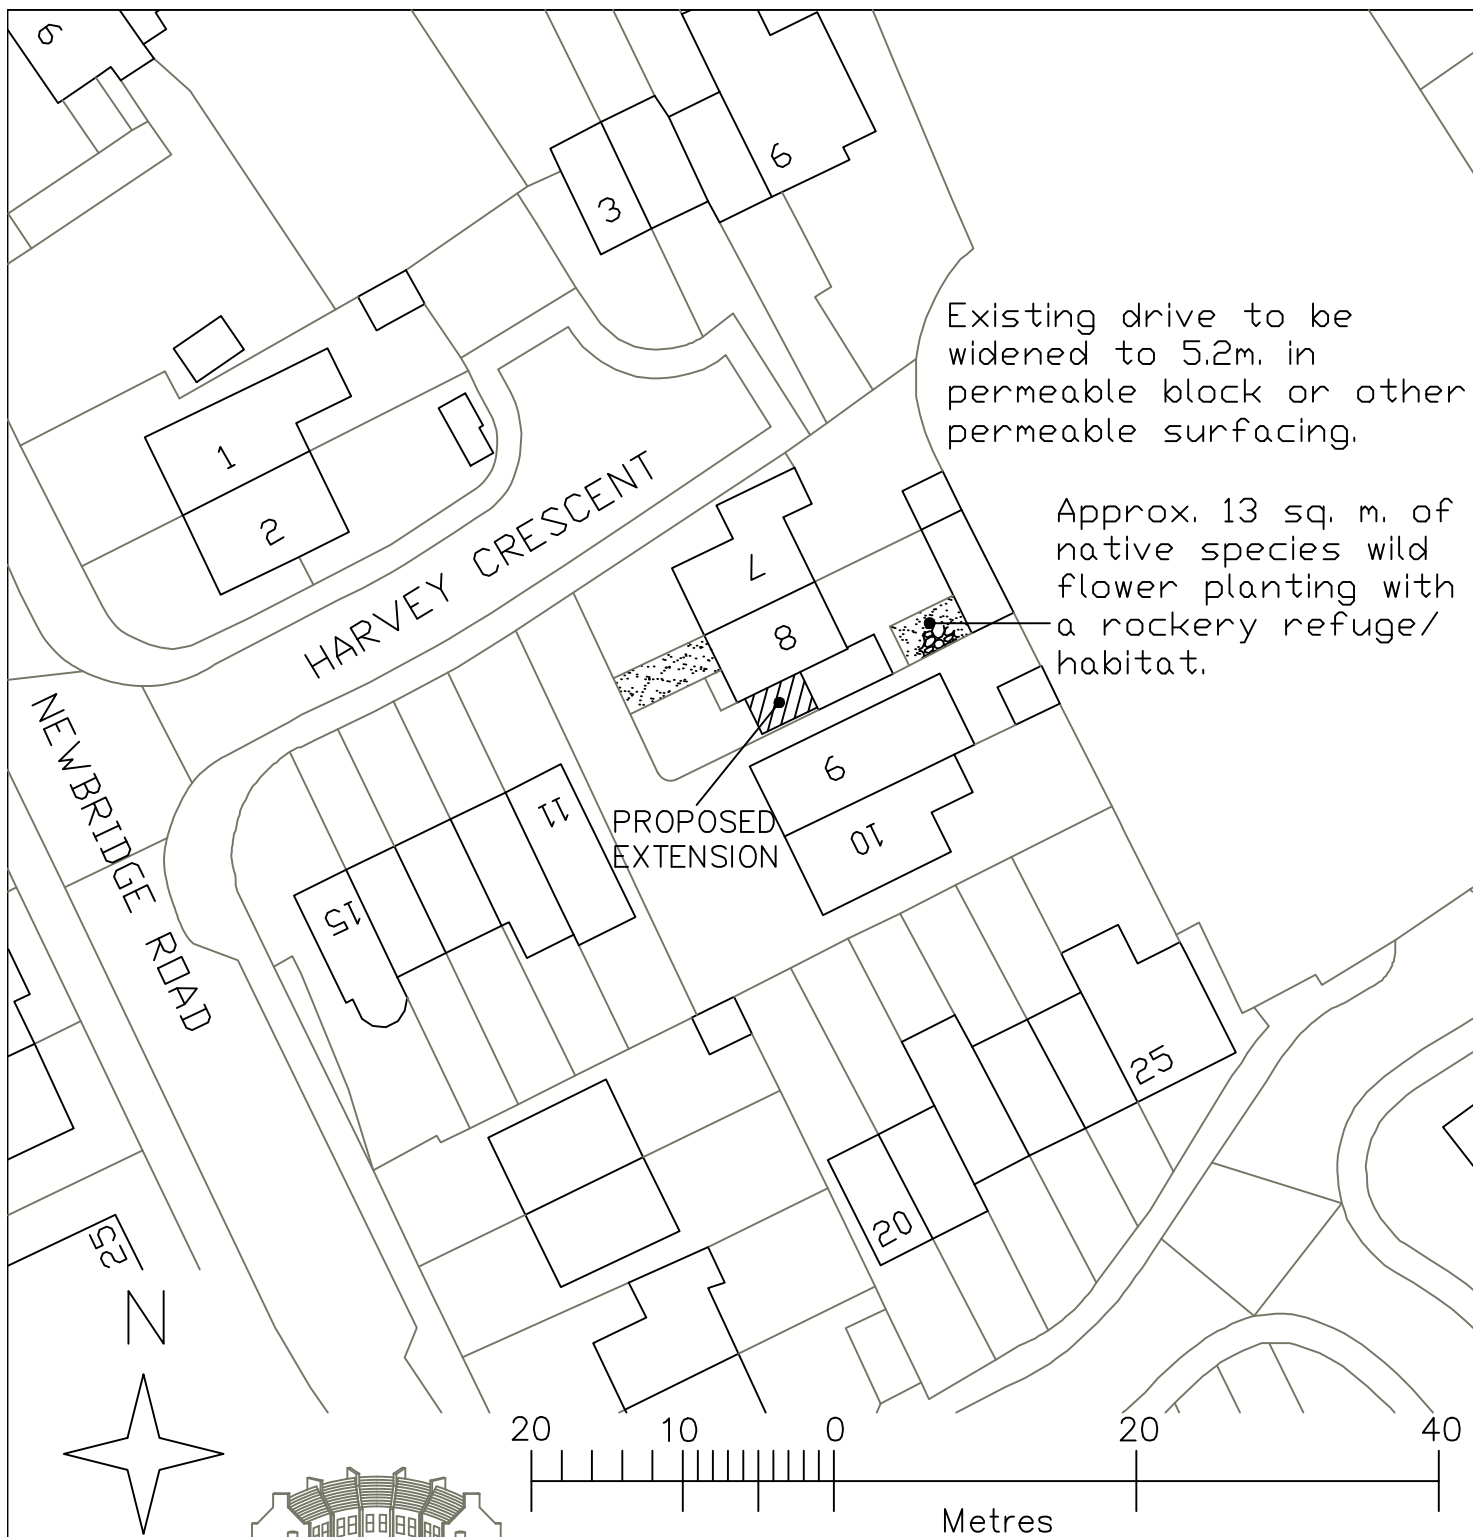

# Crescent Architectural

Architectural Design & Services  
M.C.I.A.T.

38 De La Beche Road, Sketty,  
Swansea, SA2 9AR.  
Mobile: 07818 067467  
e-mail : crescent3000@aol.com

|             |             |            |
|-------------|-------------|------------|
| Project     | Scale       | Date       |
|             | 1/500 @ A4  | July 2022. |
| Description | Drawn       | Checked    |
|             | Drawing No. |            |
| SITE PLAN   | PH22/198/3  |            |