


GENERAL NOTES

THE DESIGN AND CONSTRUCTION OF THE BUILDING WORKS
AND ALL SERVICES WILL BE CARRIED OUT TO SATISFY THE
REQUIREMENTS SET OUT IN LATEST STATUTORY BUILDING
REGULATIONS AND TO THE APPROVAL OF THE APPOINTED
BUILDING INSPECTOR

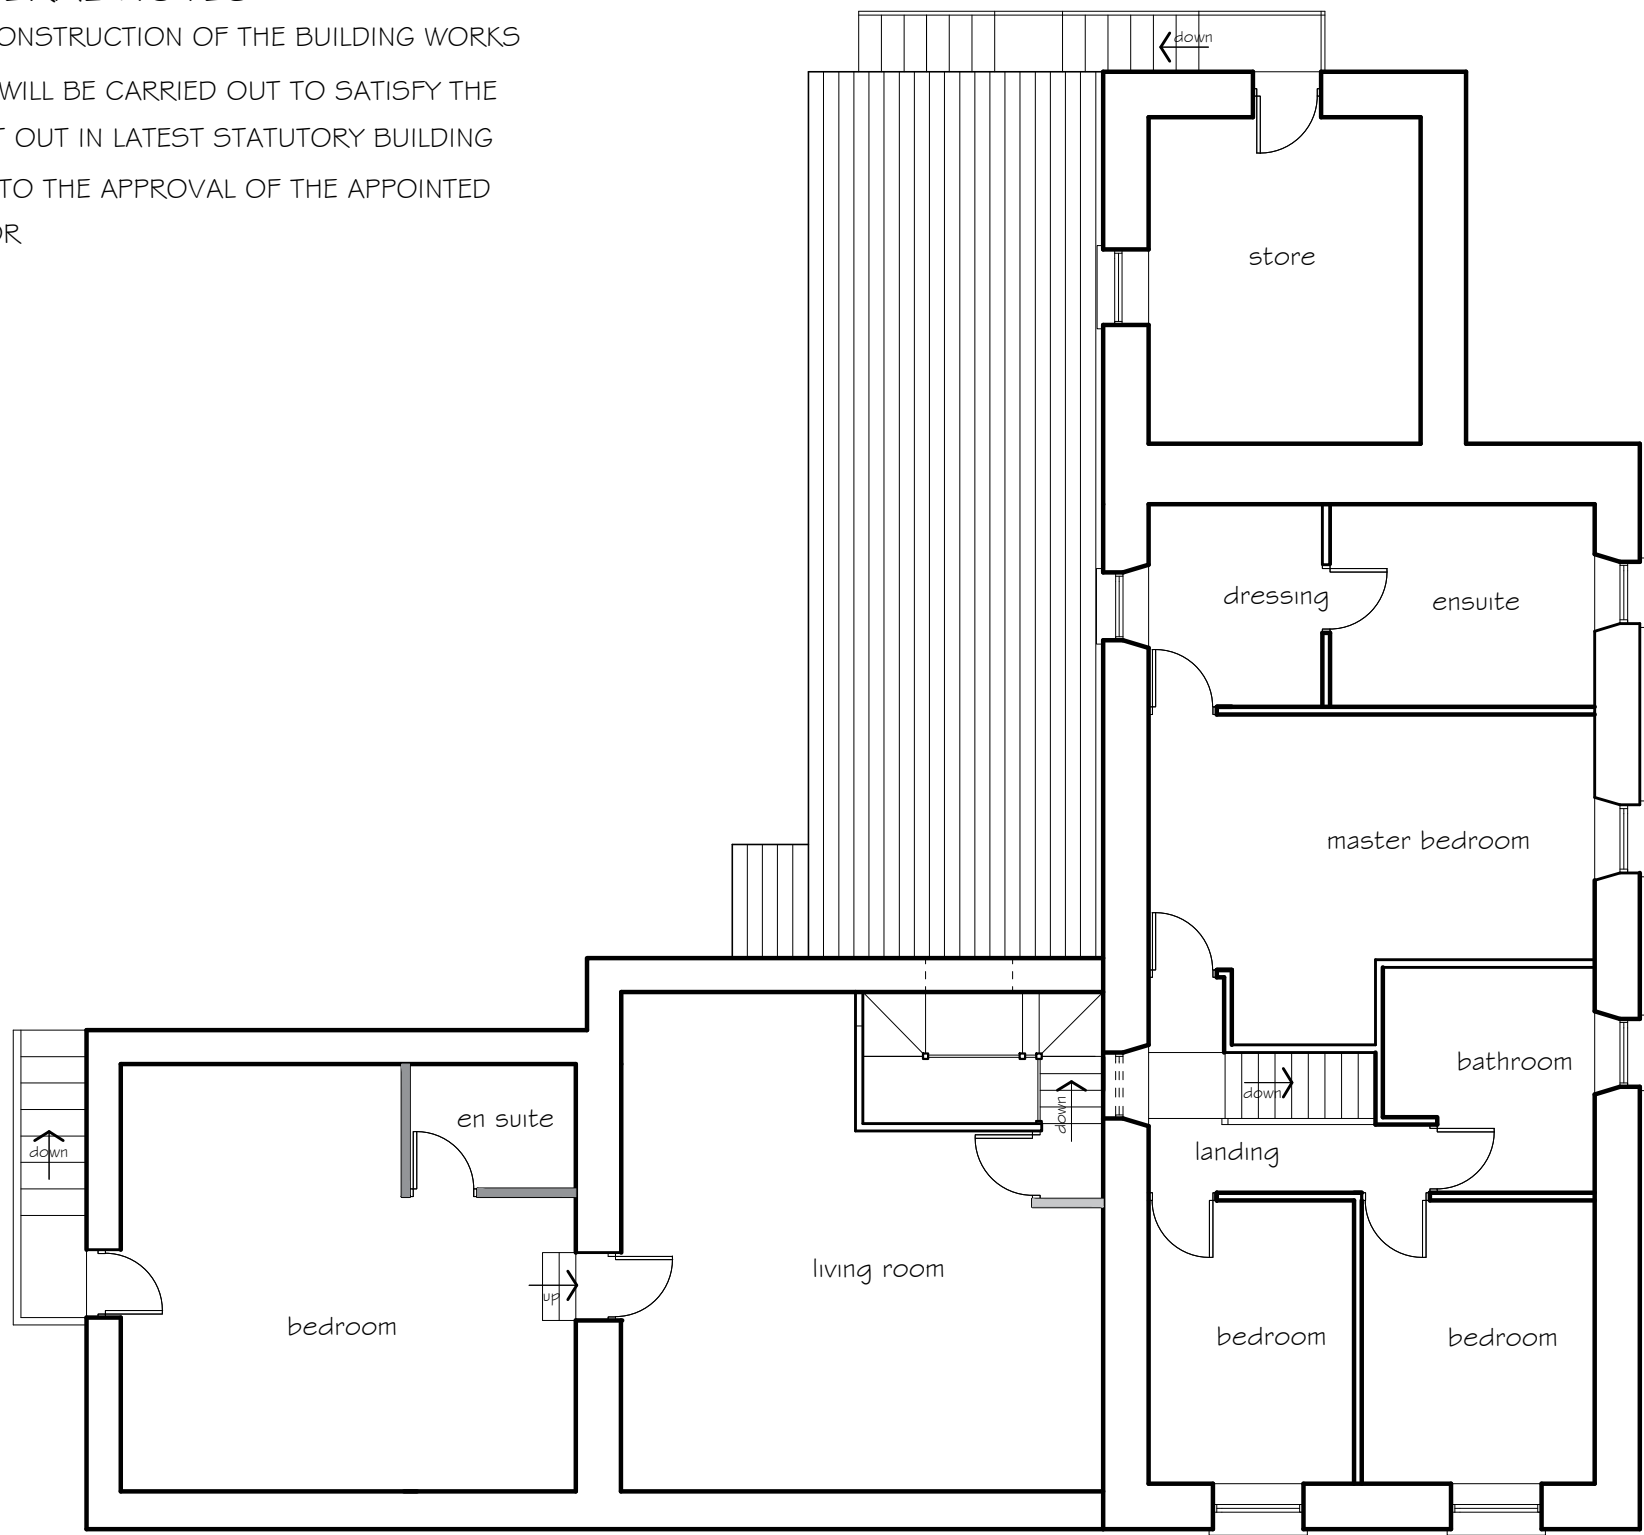

Proposed First Floor

revision B 23.07.22
new roof dorma windows to
proposed first floor removed

revision A 09.02.22
PLAN UPDATED

PETER JONES TALBOT DESIGN SERVICES mobile: 07817538014 email: jonespeter177@gmail.com	project title Pentwyn Farm Farmhouse refurbishment	drawing title proposed first floor plan	date February 2022	scale
			drawing No	PF - 08 Rev B