




Reproduced from an Ordnance Survey map with the permission of the  
Controller of Her Majesty's Stationary Office.  
©Crown Copyright. All rights reserved.

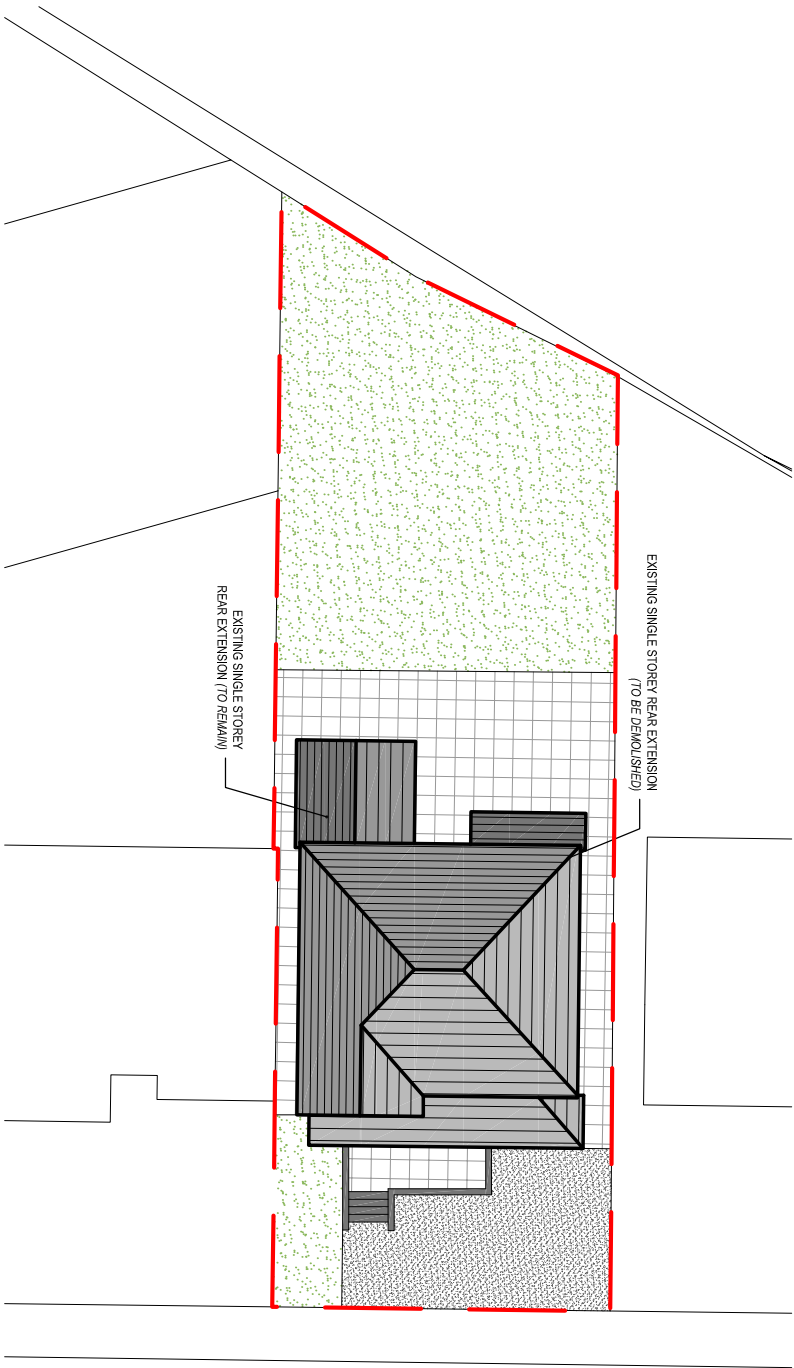

ROYSTON COURT / LLYS ROYSTON

EXISTING BLOCK PLAN  
Scale 1:250



ROYSTON COURT / LLYS ROYSTON

PROPOSED BLOCK PLAN  
Scale 1:250

Client:

Mr & Mrs Chapple  
7 Royston Court  
Neath  
SA10 7PY

Project Title:

PROPOSED DOUBLE STOREY  
REAR EXTENSION

General Notes:

1. Do not scale from this drawing. Take figures from text only.  
2. Dimensions are in millimetres unless otherwise stated.

Drawing Issue:

PLANNING

Drawing Title:

EXISTING & PROPOSED SITE PLANS

Drawing No:

002

Revision:

A

Date:

14-06-2022

Revised:

29-07-2022

Scale(s):

1:250

Paper Size:

A3



Cwm Planning & Design Ltd.  
(architectural and Draughting Services)