


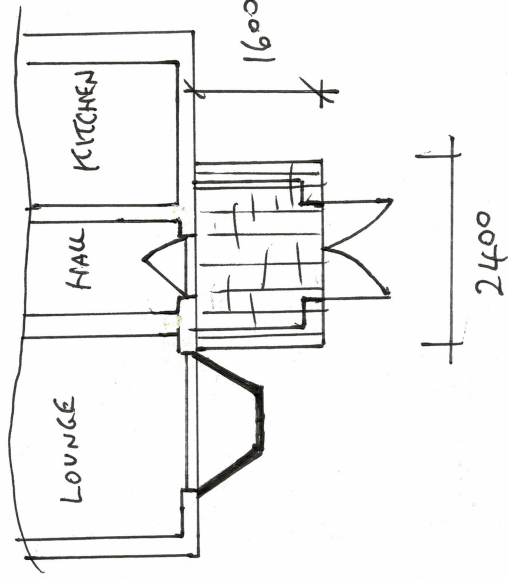


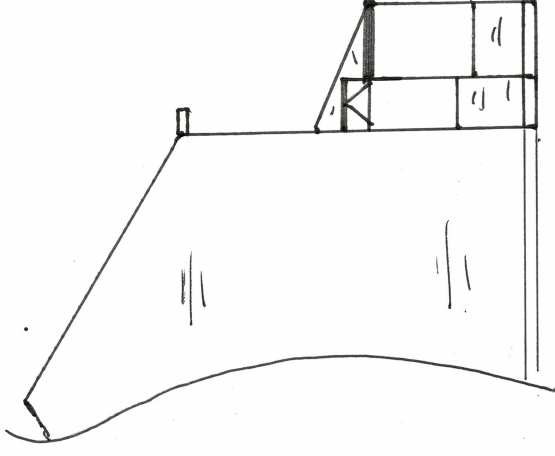

PROPOSED
FLOOR PLAN.

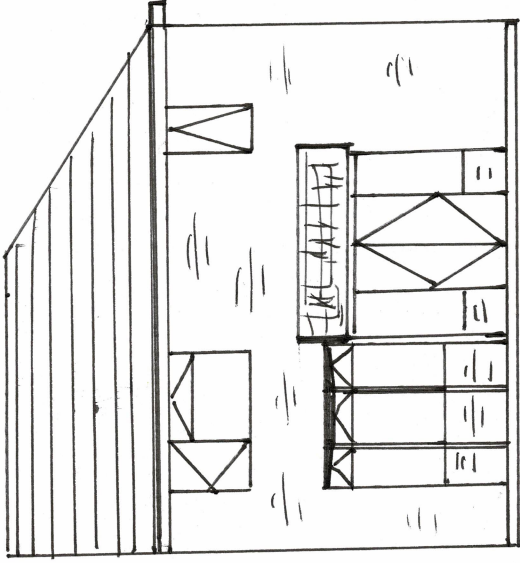

NOTES EXTERNAL MATERIALS!
WALLS DASHED TO MATCH
EXISTING HOUSE.
GOLDEN OAK UPVC FRAMES
BROWN TILES TO ROOF
CLEAR TOUGHENED GLASS TO
FRAMES.

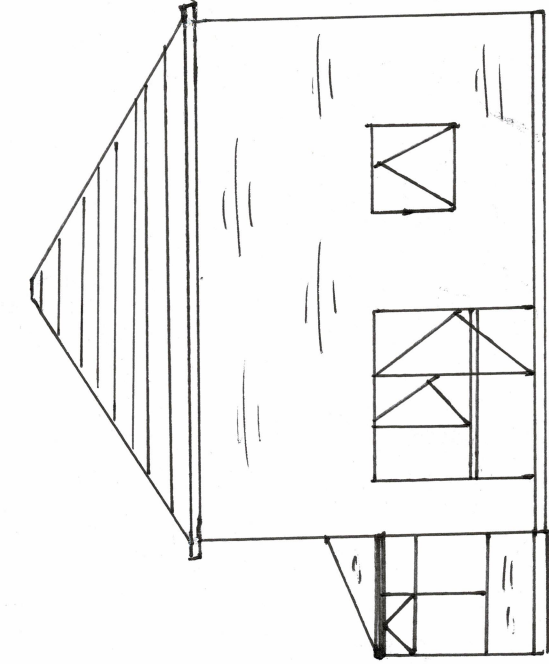

St Davids House, Heol Mostyn, Village
Farm Ind. Est, Pyle, Bridgend, CF33 6BJ
T: 01656 745035 F: 01656 745918

Client MRS DAVIES

Job Title PROPOSED PORCH FOR
3 OCEAN WAY, SANDFIELDS,
PORT TALBOT, SA12 7NP

Drawing Title
ERECT A PORCH TO FRONT
ELEVATION

Scale 1:100

Date 3/8/22 Drawn by
14/7/22 J NORAS

Page Rev. 2

Drg No. 132440