



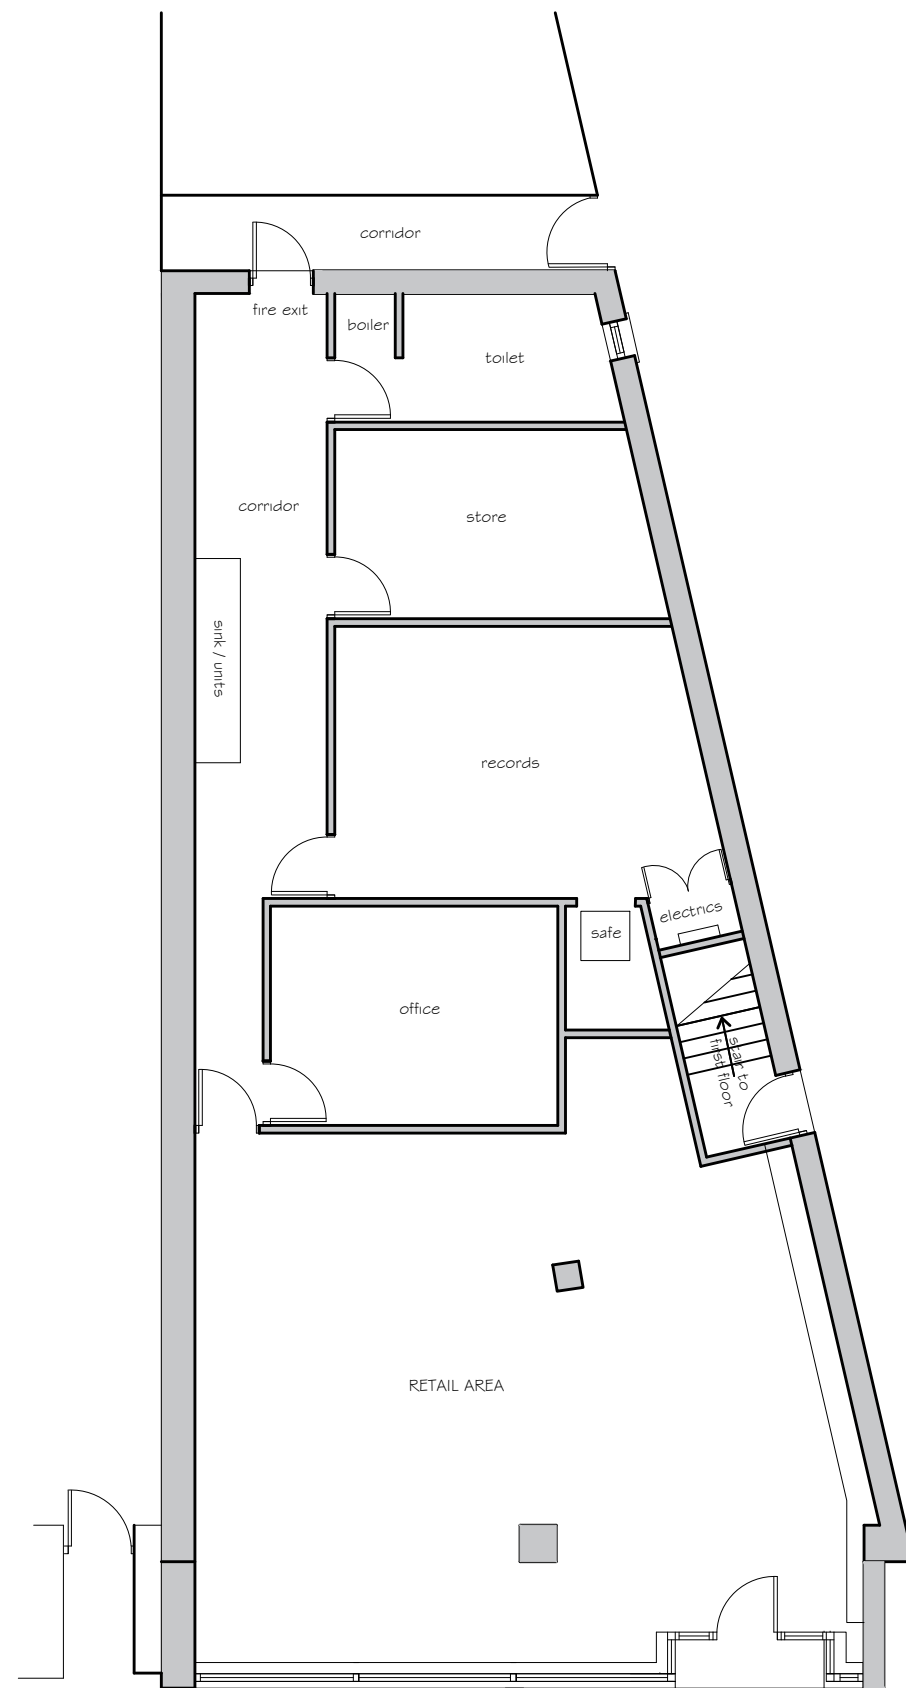

EXISTING GROUND FLOOR PLAN

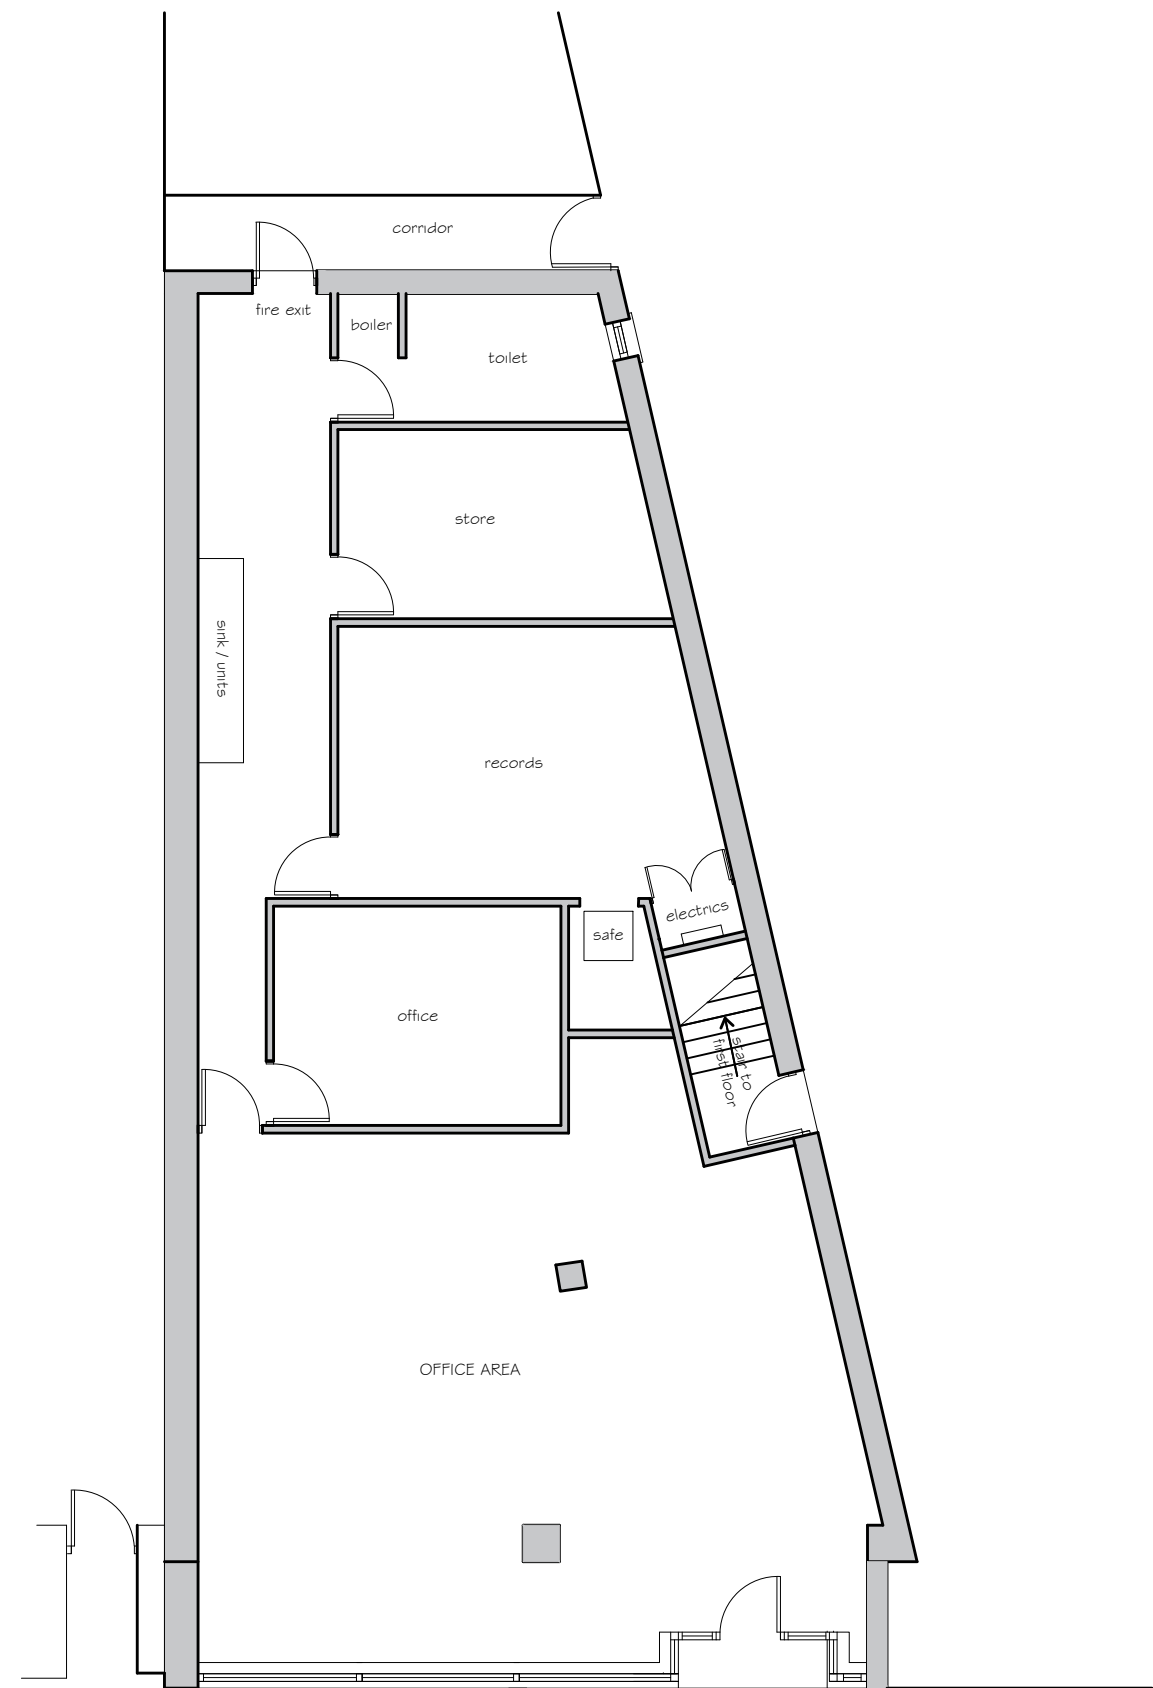

PROPOSED GROUND FLOOR PLAN

PETER JONES TALBOT DESIGN SERVICES mobile: 07817538014 email: jonespeter177@gmail.com	project title ground floor office plan 2 Forge Road Port Talbot	drawing title existing and proposed floor plan	date August 2022	scale 1:100
			drawing No 2 FR- 01	