



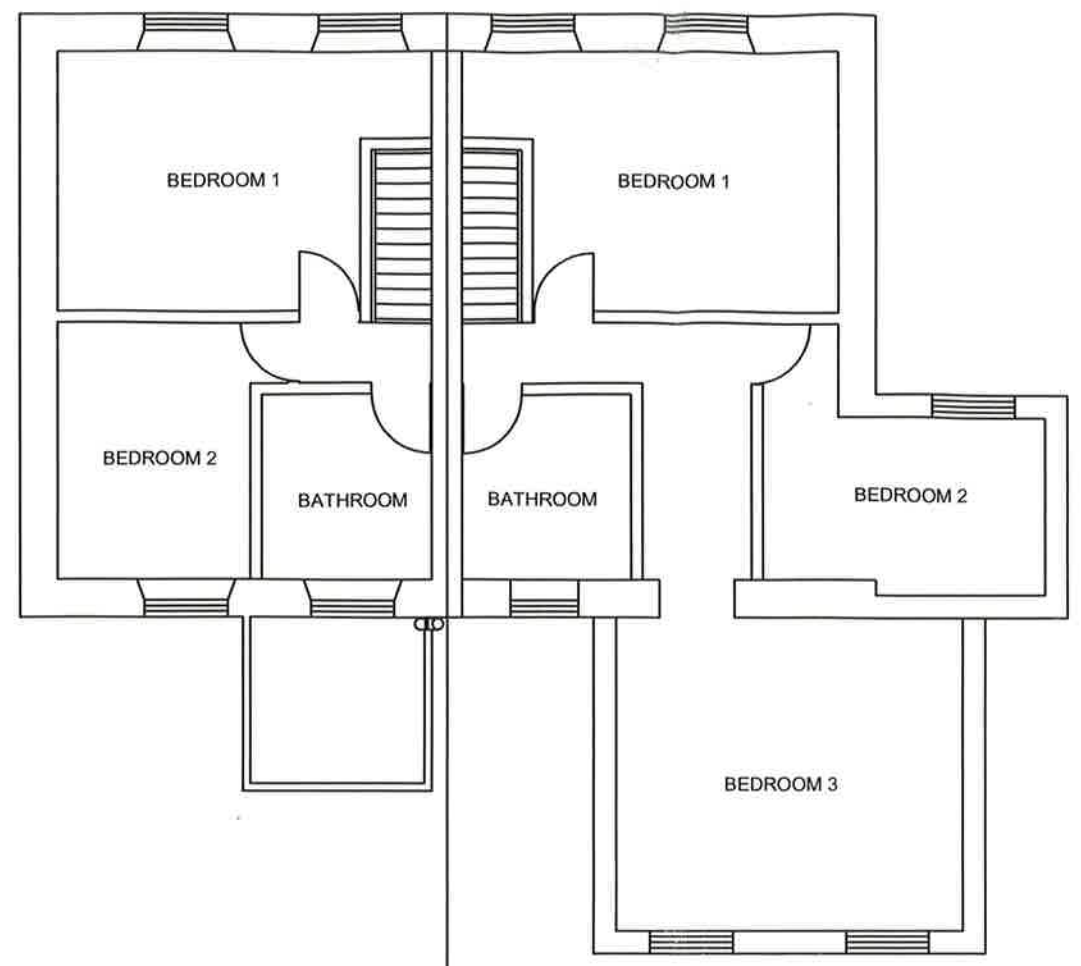

FIRST FLOOR EXISTING  
SCALE 1:100

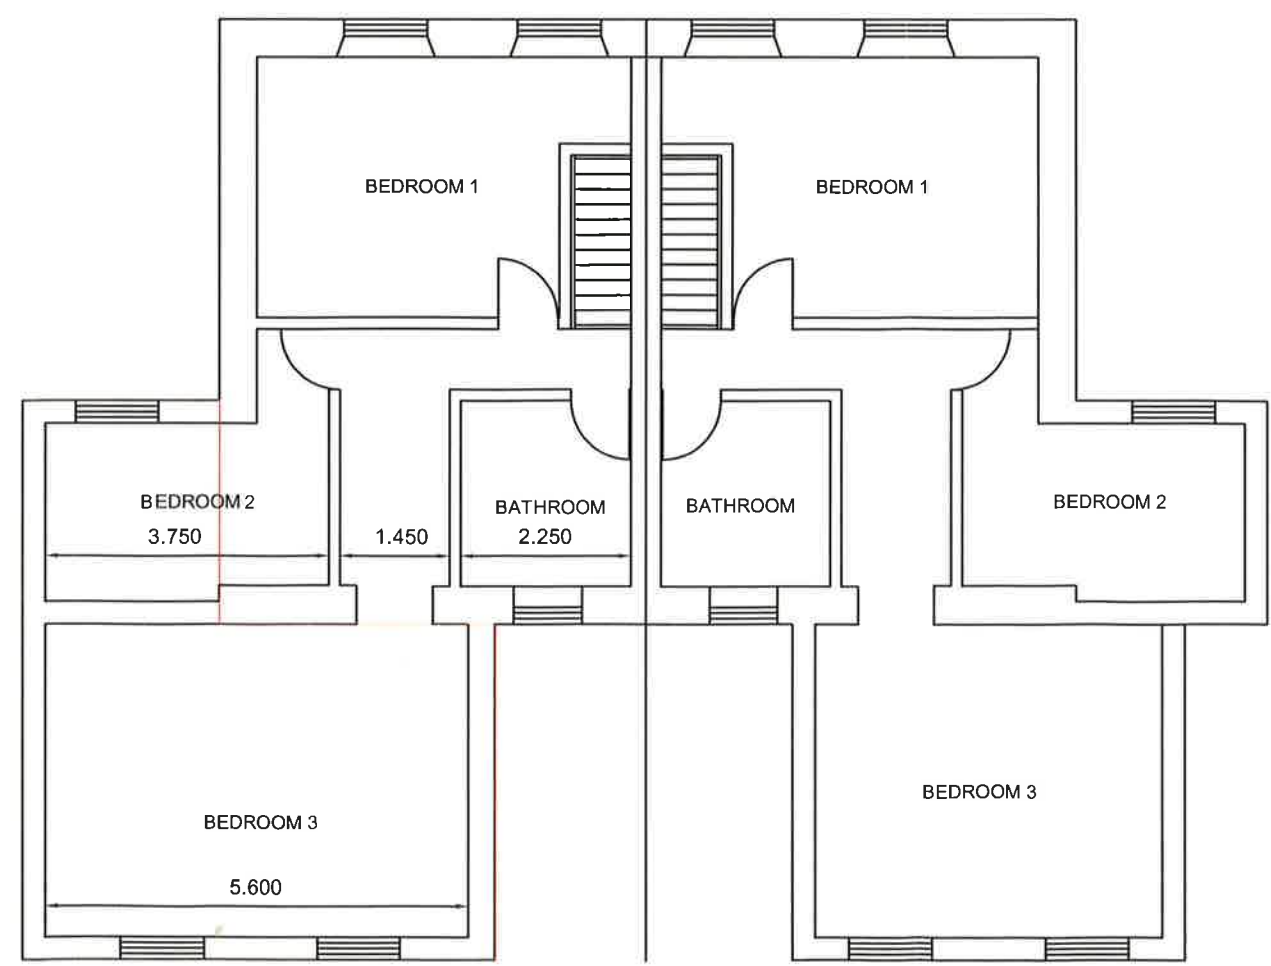

FIRST FLOOR PROPOSED  
SCALE 1:100

FRONT ELEVATION - RENDERED AND PAINTED TO MATCH EXISTING  
ROOF - SLATE TO MATCH EXISTING  
WINDOWS AND DOORS - WHITE UPVC DOUBLE GLAZED

|                      |                          |         |    |          |      |
|----------------------|--------------------------|---------|----|----------|------|
|                      |                          |         |    |          |      |
| Rev                  | Details                  | Dr      | Ch | Ap       | Date |
| Project              |                          |         |    |          |      |
| 130 NEATH ROAD       |                          |         |    |          |      |
| RHOS                 |                          |         |    |          |      |
| TWO STOREY EXTENSION |                          |         |    |          |      |
| Drawn                | DH                       | Checked |    | Approved |      |
| Date                 | 22.1.22                  | Date    |    | Date     |      |
| Scales               | 1:100                    |         |    |          |      |
| Drawing No.          | 100_SK_GA_06 FIRST FLOOR |         |    |          |      |