






NOTE:
IMPLEMENTATION OF PROPOSED ECOLOGICAL ENHANCEMENT
(INSTALLATION OF THE BIRD BOX) WILL BE CARRIED OUT WITHIN
1 month OF BENEFICIAL OCCUPATION OF THE PROPOSED EXTENSION.

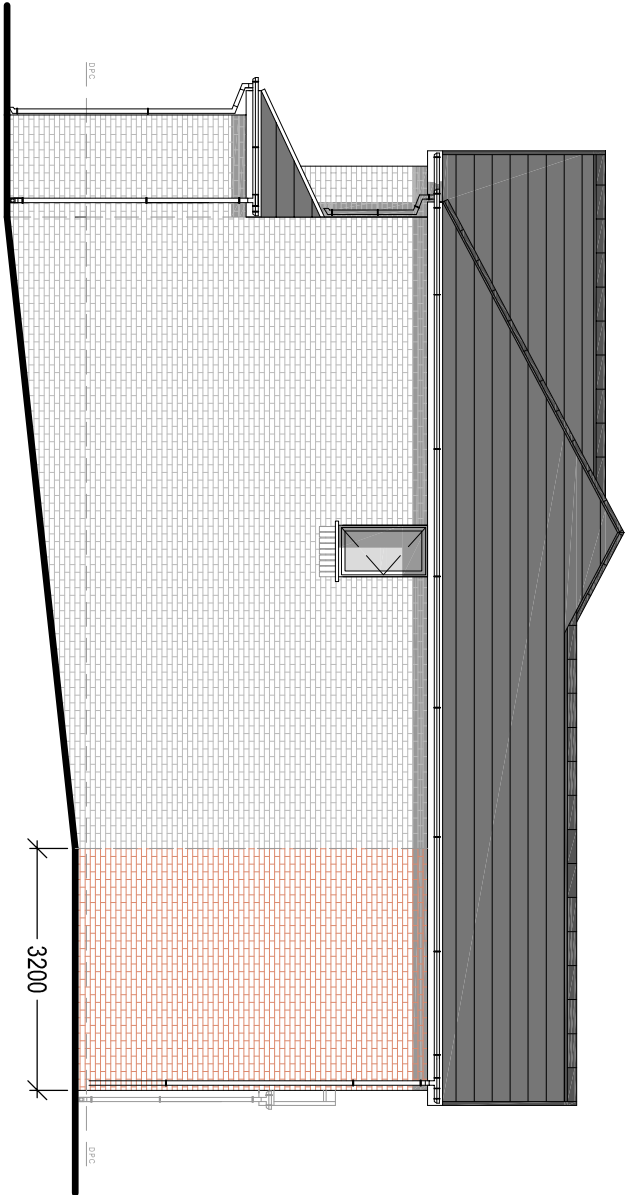


PROPOSED SIDE ELEVATION
Scale 1:100

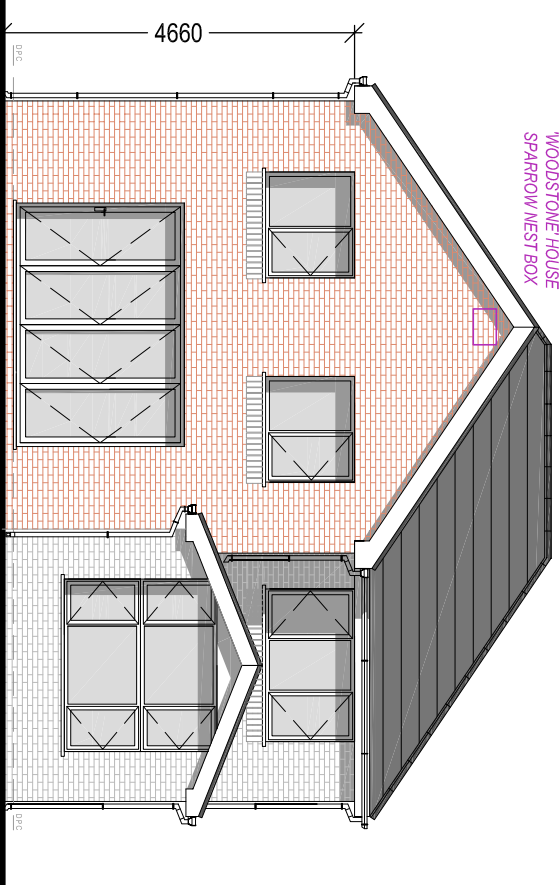

PROPOSED REAR ELEVATION
Scale 1:100

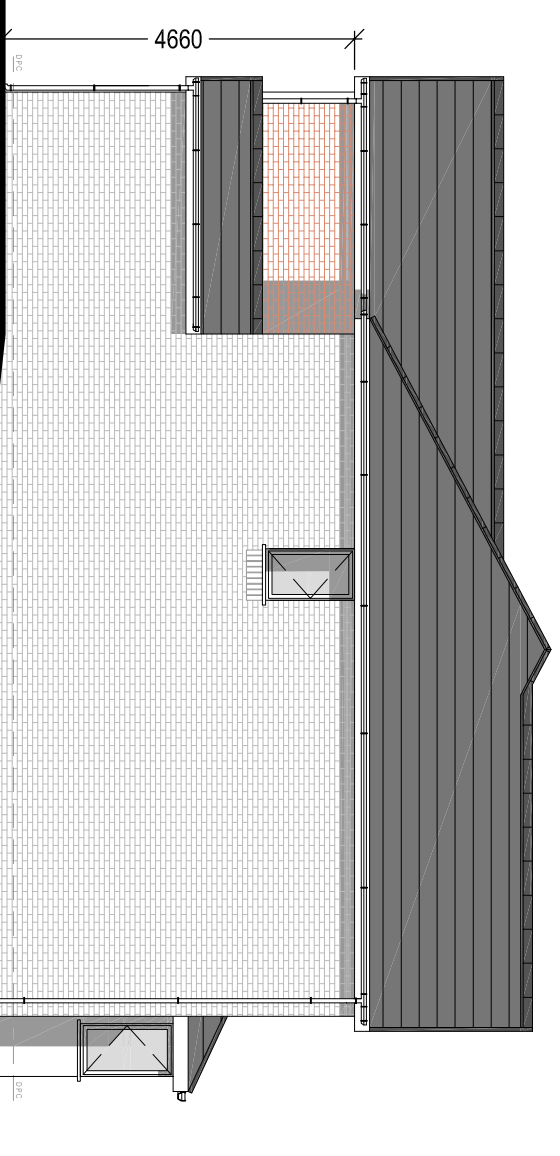

PROPOSED SIDE ELEVATION
Scale 1:100

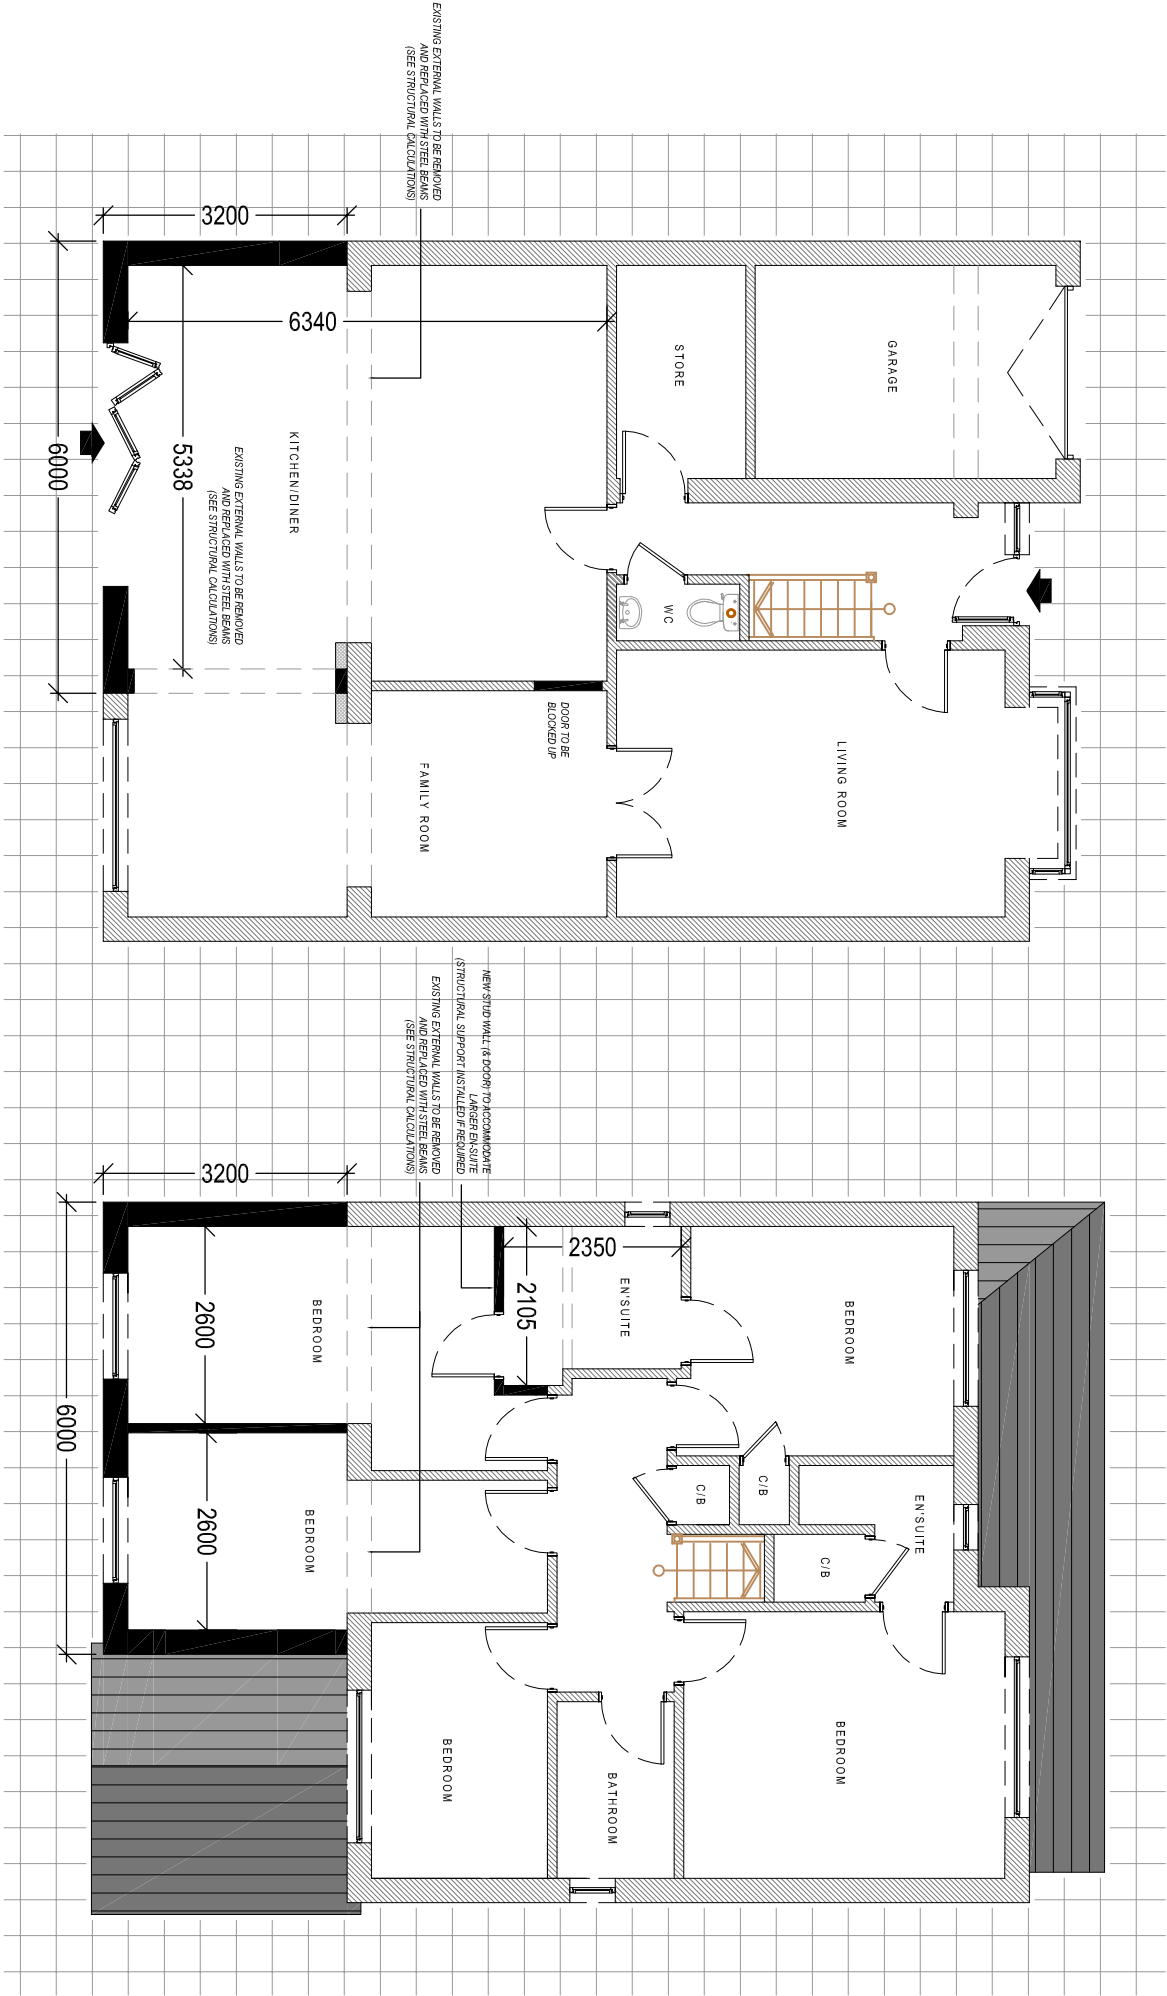

PROPOSED GROUND FLOOR PLAN
Scale 1:100

PROPOSED FIRST FLOOR PLAN
Scale 1:100

PROPOSED MATERIAL FINISHES:

Roof Covering:
Brown Concrete Interlocking Tile
Concrete ridge tile - colour Brown
to match existing

Wall Covering:
Facing Brick with feature corbels and
Soldier course above and below
window and doors
to match existing

Windows & Doors:
UPVC Double Glazed.
Colour: White

Weather boarding:
UPVC bullnosed
Colour: White

Rainwater goods:
Plastic, universal
Colour: White

Drawing Title: PROPOSED ELEVATIONS & FLOOR PLANS			
Drawing No:	004	Revision:	A
Date:	14-06-2022	Revised:	28-07-2022
Scale(s):	1:100	Paper Size:	A2

General Notes:
1. Do not scale from the drawing. Use figure dimensions only.
2. Dimensions are in metres unless otherwise stated.
Drawing Issue:

PROPOSED DOUBLE STOREY
REAR EXTENSION

Client:

Mr & Mrs Chapple
7 Royston Court
Neath
SA10 7PY

Project Title:



Cwm Planning & Design Ltd.
(architectural and Draughting Services)