



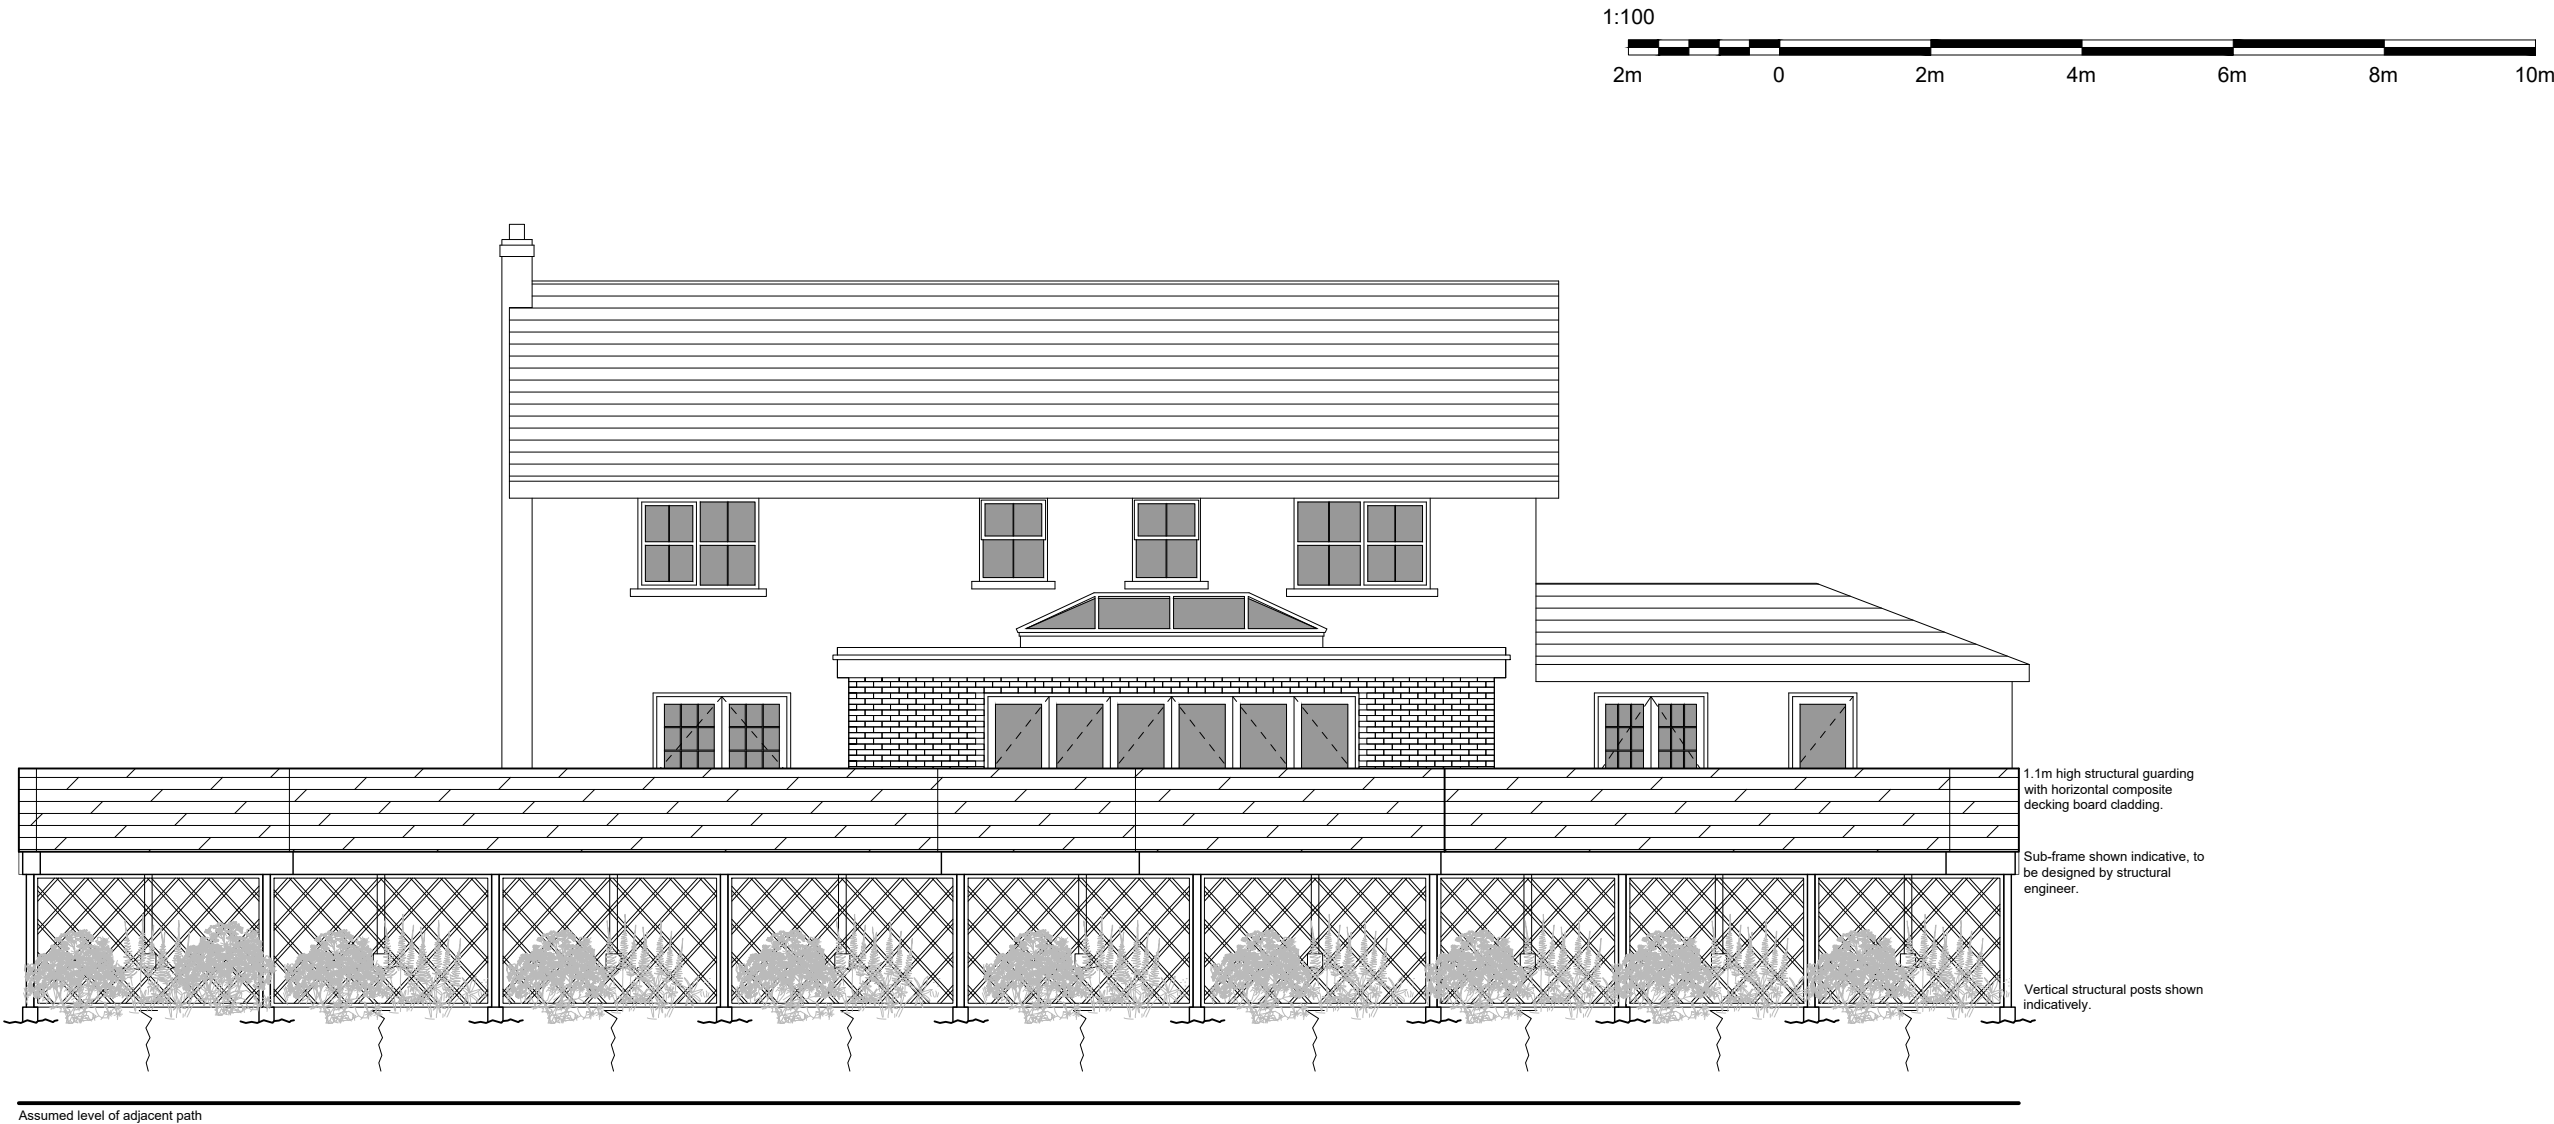

PROPOSED REAR ELEVATION
Scale 1:100@A3

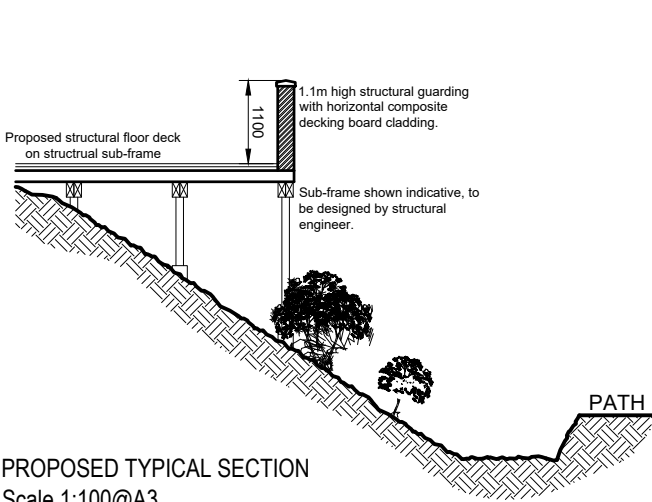

PROPOSED TYPICAL SECTION
Scale 1:100@A3

Trellis to be located as shown in between timber support posts to rear and sides of raised decked area - shown as indicative.
Allow for a mixture of Holly (*Ilex aquifolium*) native Honeysuckle (*Lonicera periclymenum*) and Clematis (*Clematis vitalba*) to be planted at approx 300mm centres


To provide a more natural looking feature and allow adequate rain water to reach the rooting area of the climbing plants I would recommend that the Honeysuckle and Clematis are planted as a random mixture a min. of 300mm from the base of the trellis and the Holly planted a min. 1000mm from the climbing plants.

Due to the different forms and growth rates of the proposed species the recommended percentages for the individual species should be as listed below.

- Holly 60%
- Honeysuckle 25%
- Clematis 15%

PROPOSED REAR ELEVATION & TYPICAL SECTION

JOB: 20 Dyffryn Woods		CLIENT: Mr James Martin	
ADDRESS: 20 Dyffryn Woods Brynmoch Neath, SA10 7QA			
TITLE:PR REAR ELEVATION & SECTION		DRW-No. P03	Rev B
SYSTEM No: A-G	DATE: 06.04.2022		
JOB No: 1258-19	Checked by:		
SCALES:1:100@A3	DRAWN BY: D.Nokes		
REVISIONS DESCRIPTION:			
A - Trellis and indicative planting shown - MB - 16.06.22			
B - Planting updated following comments - DN - 08.08.22			
ALL DIMENSIONS TO BE CHECKED ON SITE: Contractor to check and verify all building and site dimensions. The contractor is to comply in all respects with the current Building Regulations whether specifically stated on this drawing or not. This drawing must be read and checked against any other specialist drawing provided.			

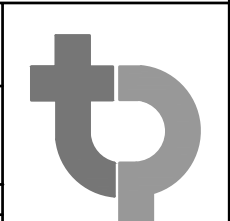

Thomas Parry Design Partnership
The Old Sketty Coach House,
21 Gower Road, Sketty
Swansea, SA2 9BX
t: 01792 290755
e: design@thomasparry.co.uk
w: www.thomasparry.co.uk

© COPYRIGHT THOMAS PARRY DESIGN PARTNERSHIP.