



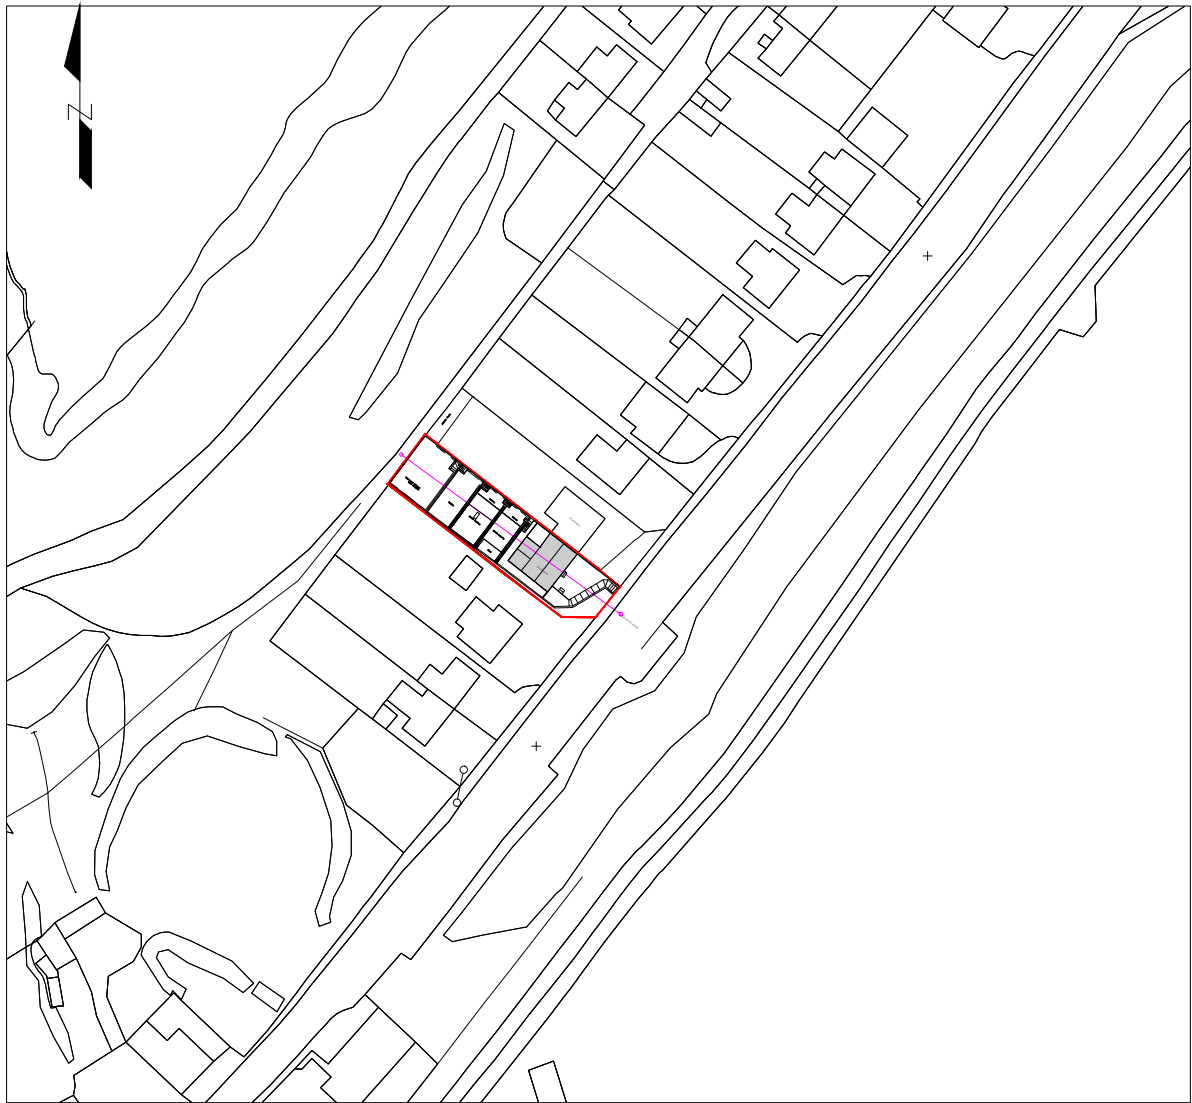

LOCATION PLAN SCALE 1 TO 1250

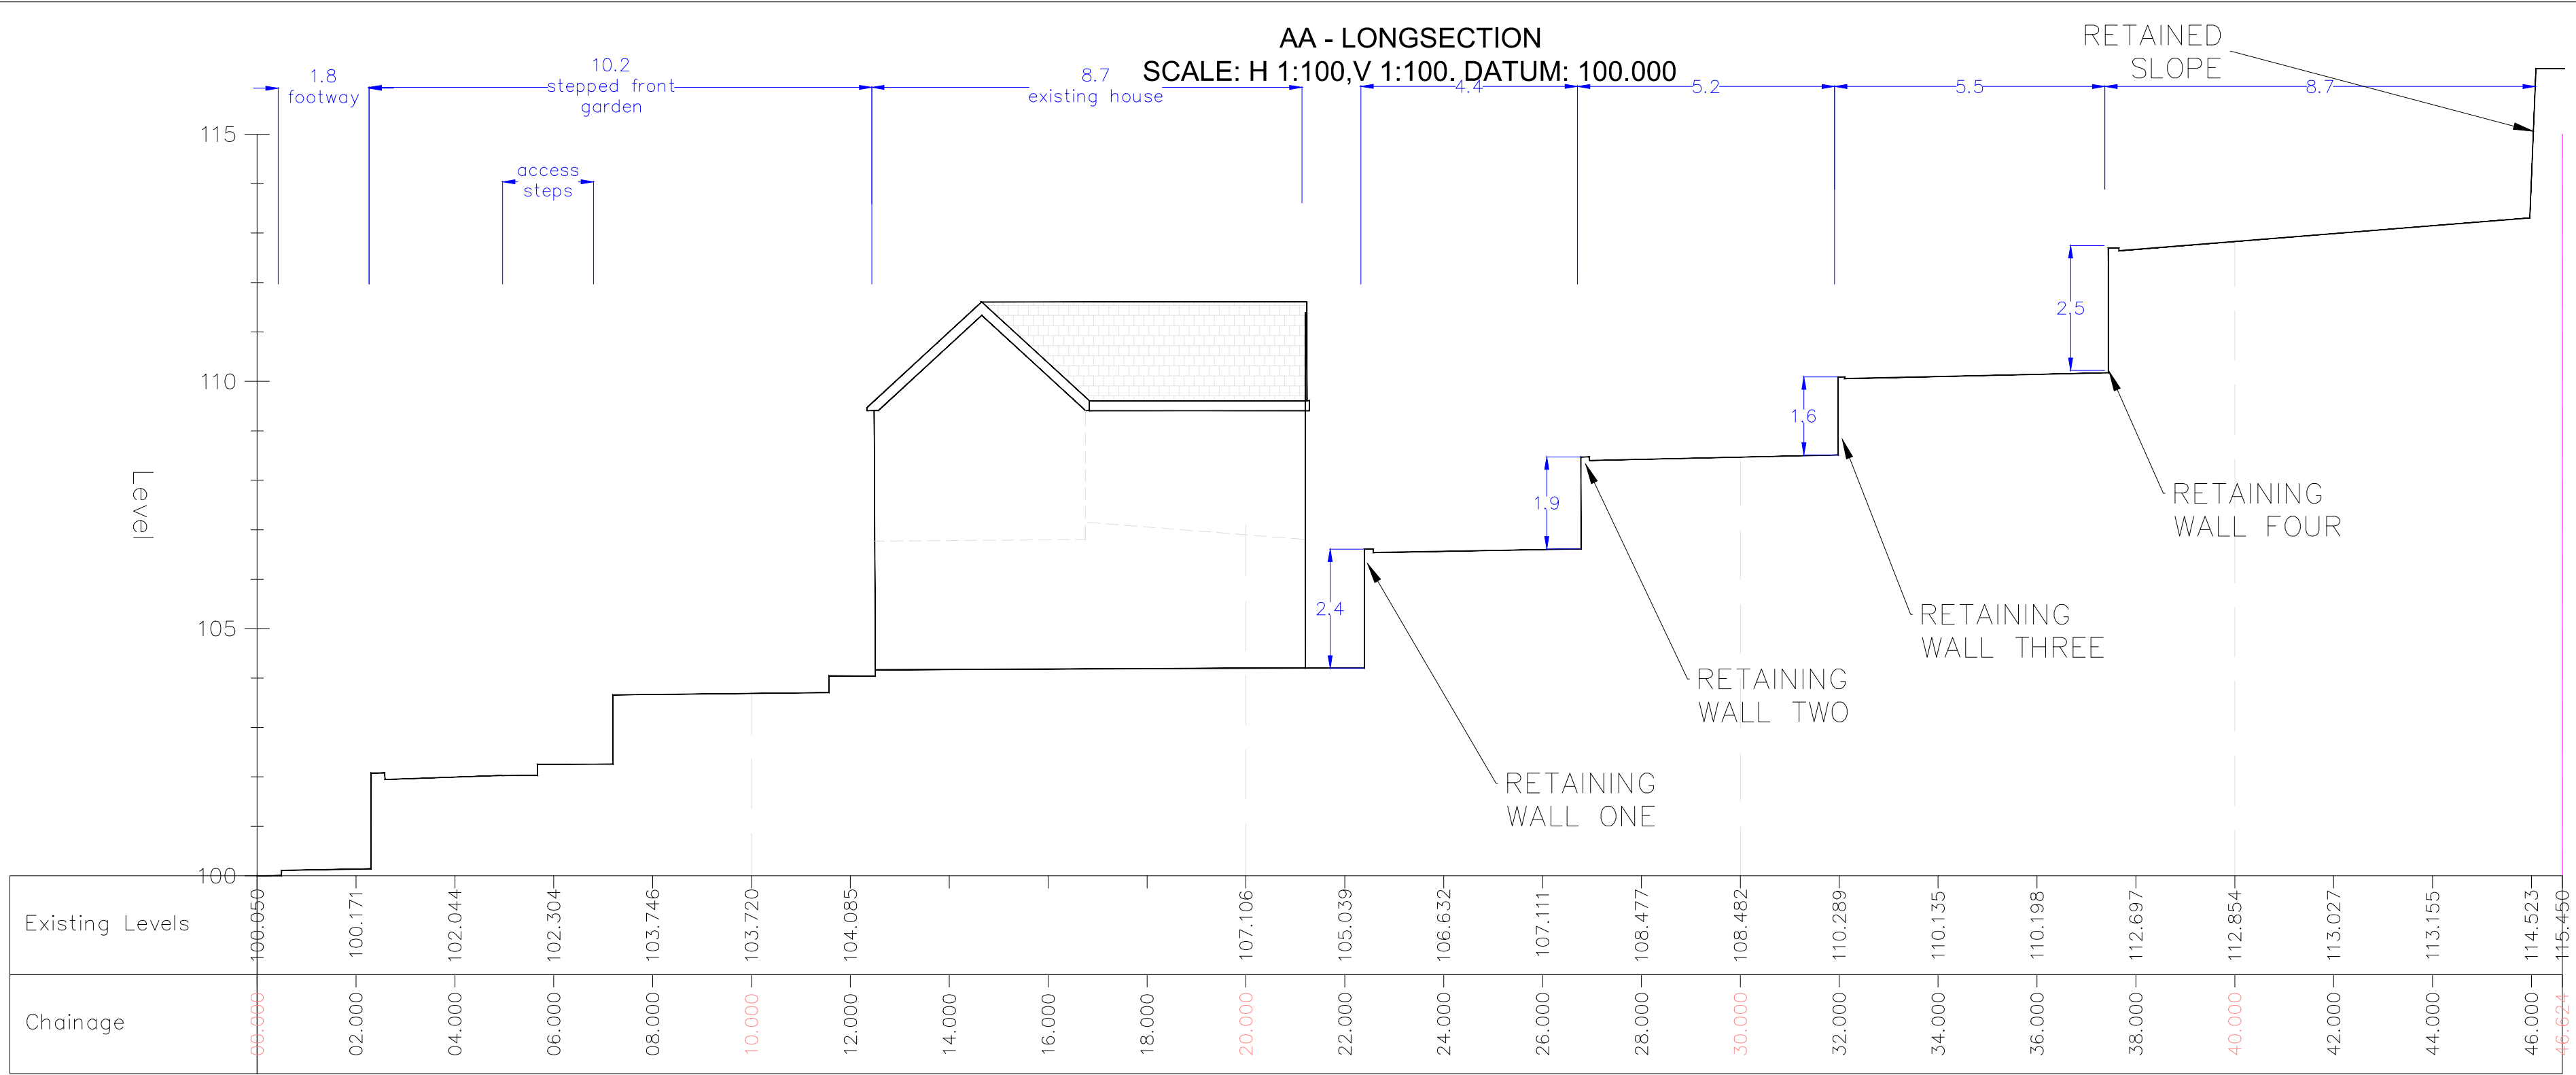

LONG-SECTION SCALE 1 TO 100

NO.	NOTES	BY	DATE
1	Drawings to be used for construction purposes only.		
2	Drawings to be used for construction purposes only.		
3	Drawings to be used for construction purposes only.		
4	Drawings to be used for construction purposes only.		
5	Drawings to be used for construction purposes only.		

SHEET TITLE:
GARDEN WALL SECTION
SHEET 2 OF 2

PROJECT DESCRIPTION:
54 SWANSEA ROAD PONTARDawe