





ORIGINAL FRONT ELEVATION

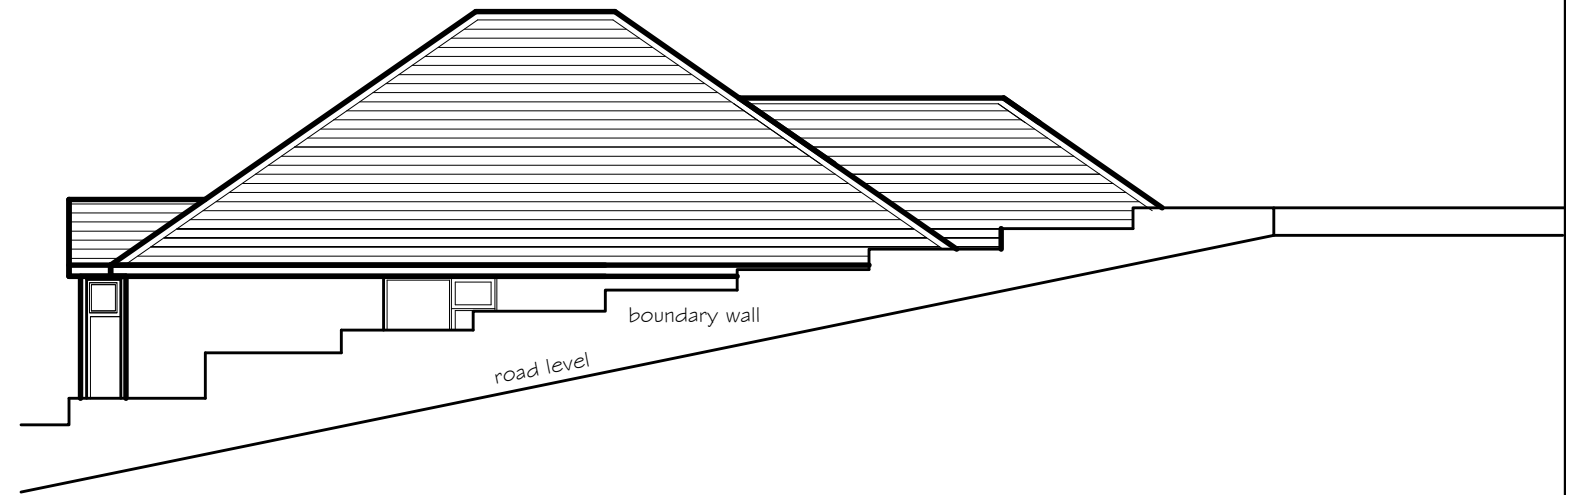

ORIGINAL RH SIDE ELEVATION

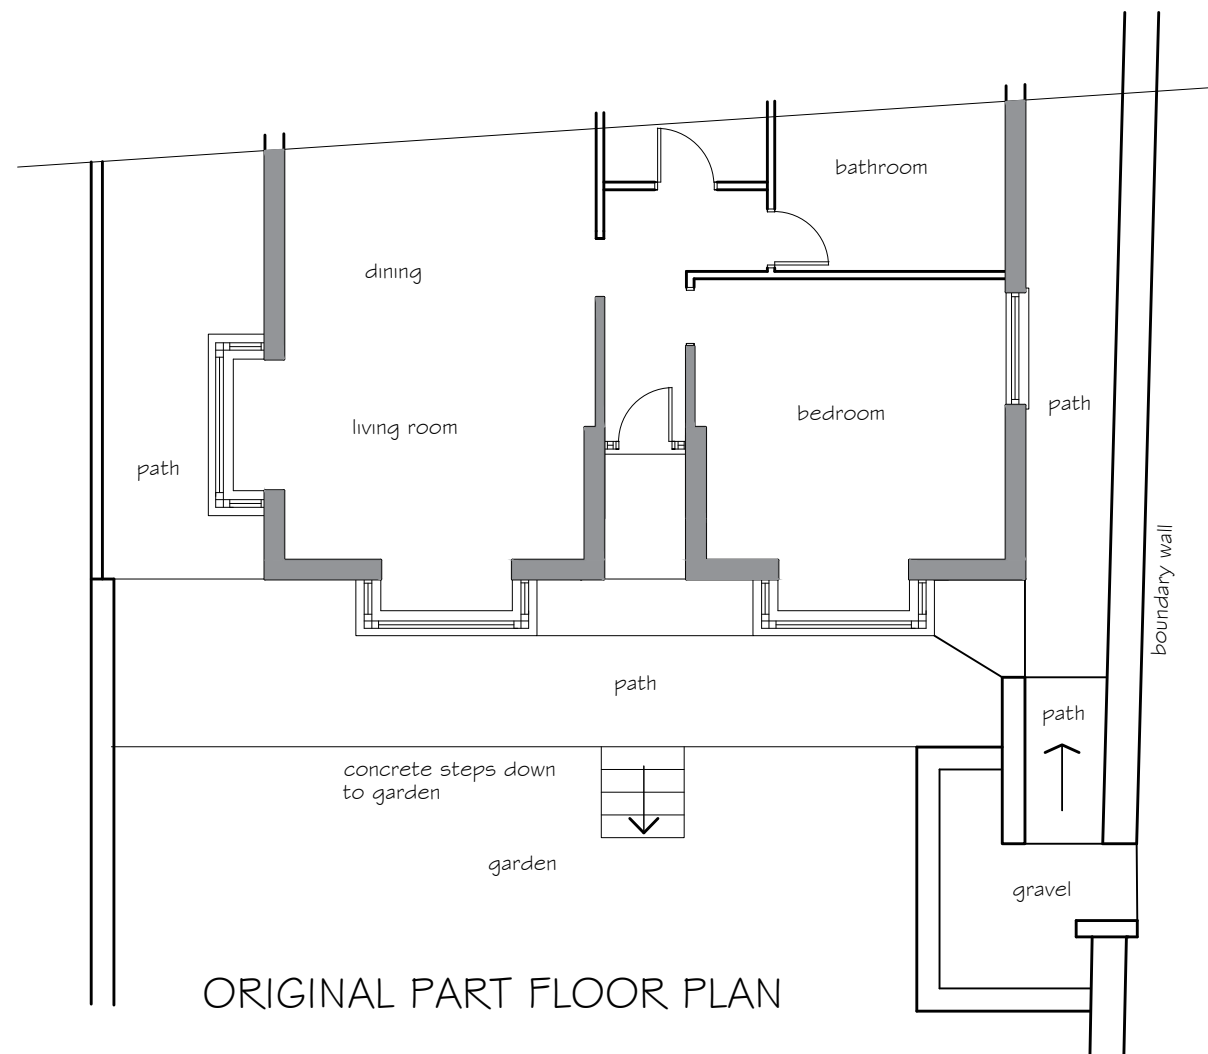

ORIGINAL PART FLOOR PLAN



ORIGINAL LH SIDE ELEVATION

Revision A 08.08.22
LHS elevation corrected
extg basement windows added

PETER JONES
TALBOT DESIGN SERVICES
mobile: 07817538014
email: jonespeter177@gmail.com

project title
New patio doors to basement
and new hard landscaping at
26 Pentwyn Baglan Road

drawing title
original elevations

date January 2022 scale 1:100

drawing No
26 PR - 03 Rev A