



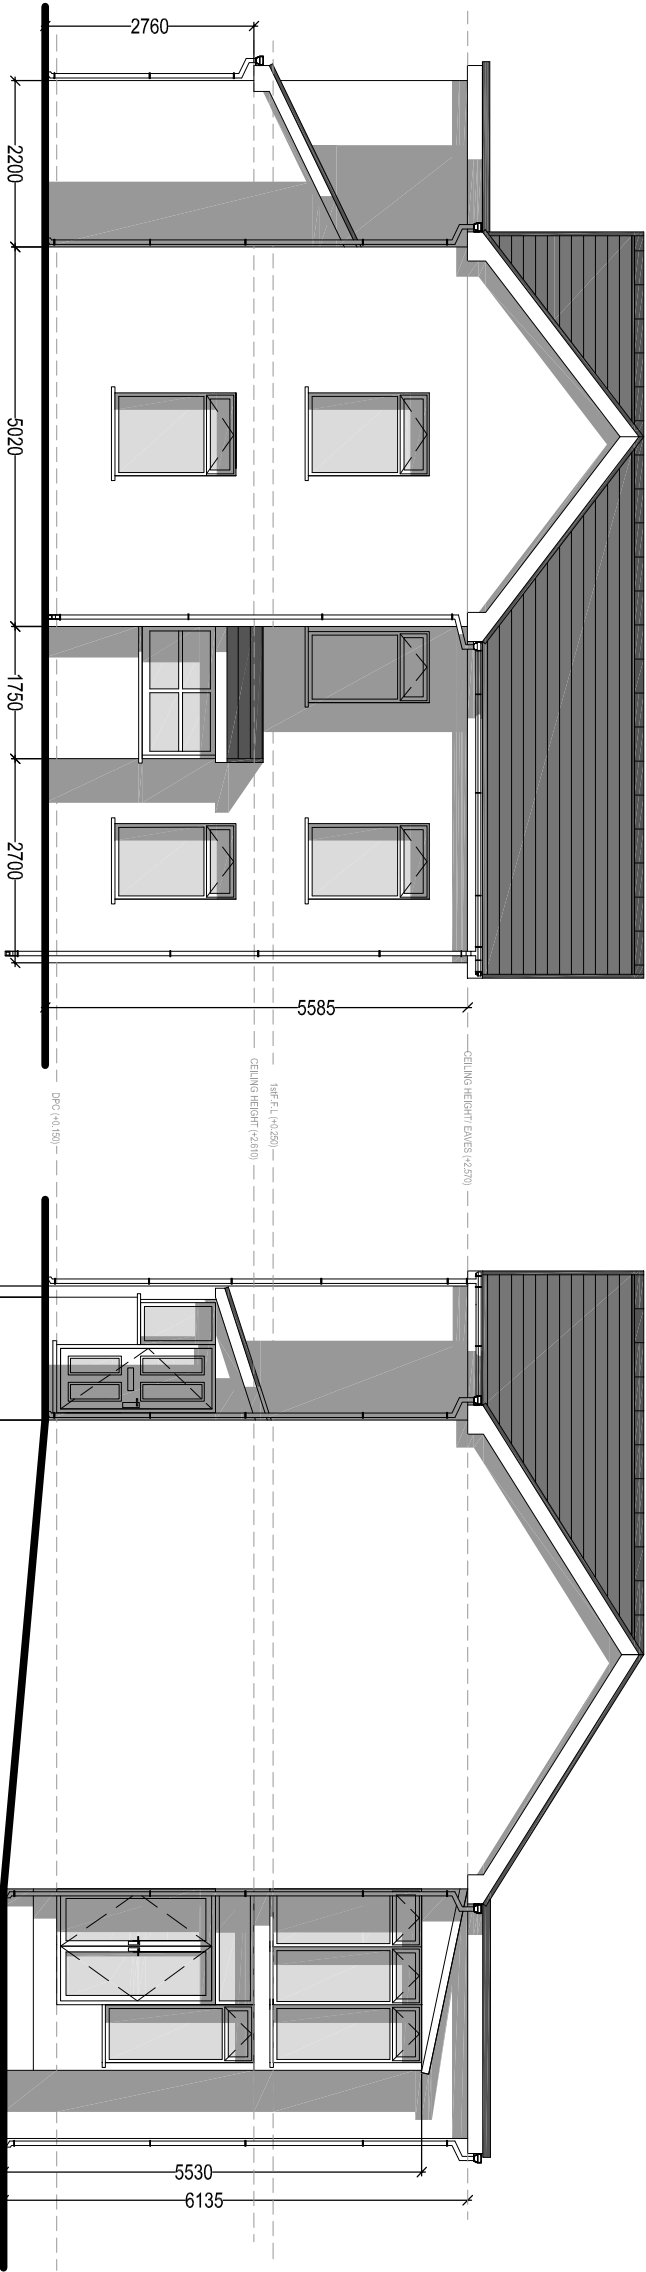


EXISTING FRONT ELEVATION

Scale 1:100

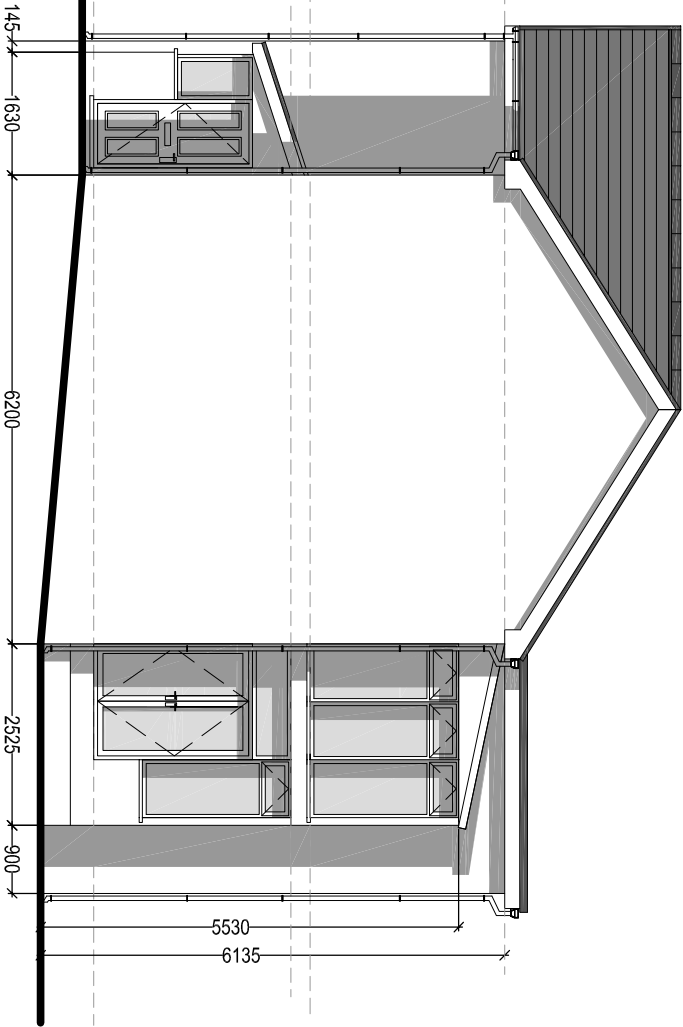


EXISTING SIDE ELEVATION

Scale 1:100

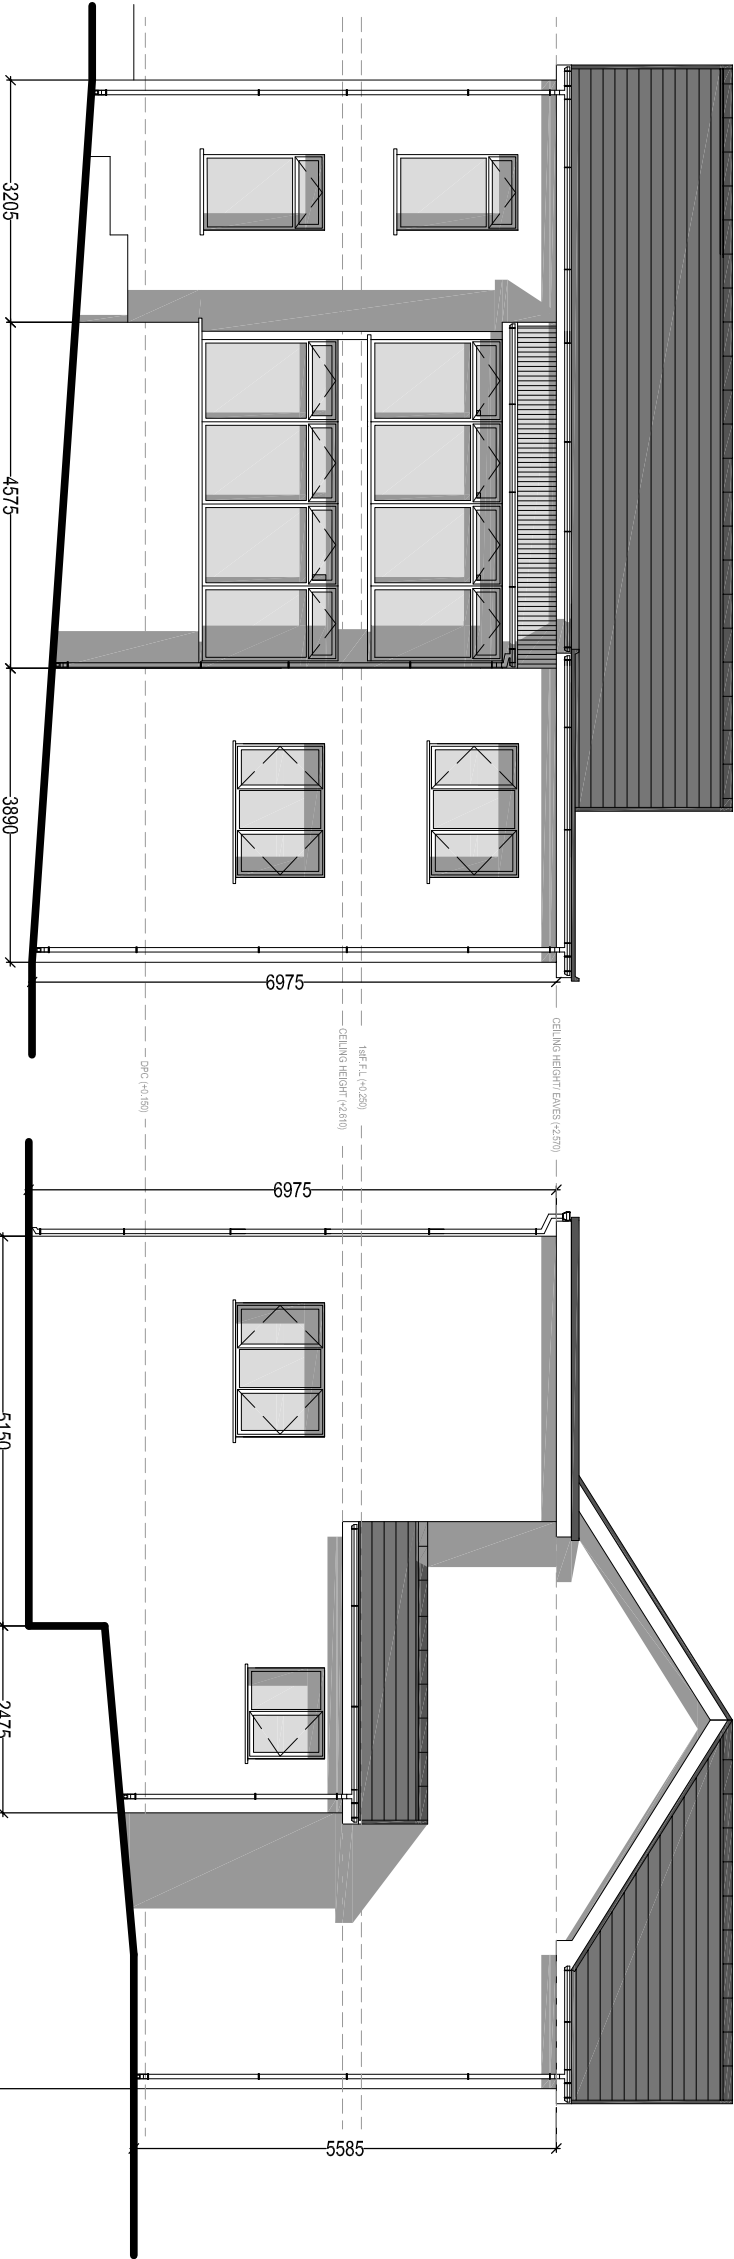

EXISTING REAR ELEVATION

Scale 1:100

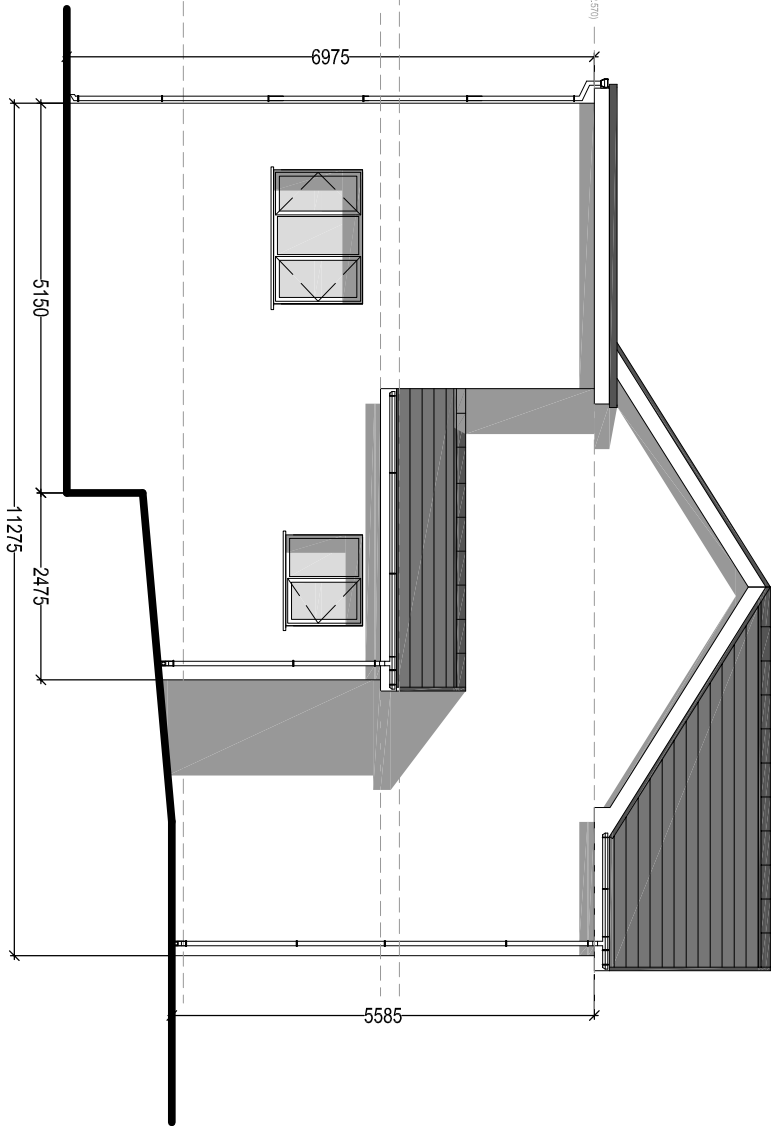

EXISTING SIDE ELEVATION

Scale 1:100

Client:

Mrs. N. Garland
65 Leyshon Road
Gwaun Cae Gurwen

Project Title:

PROPOSED DOUBLE STOREY
REAR EXTENSION

General Notes:

1. Do not scale from this drawing. Take figures from text only.
2. Dimensions are in millimetres unless otherwise stated.

Drawing Issue:

PLANNING

Drawing Title:

EXISTING ELEVATIONS

Drawing No:

003

Revision:

Date:

08-08-2022

Revised:

Scale(s):

1:100

Paper Size:

A3



Cwm Planning & Design Ltd.
(architectural and Draughting Services)