


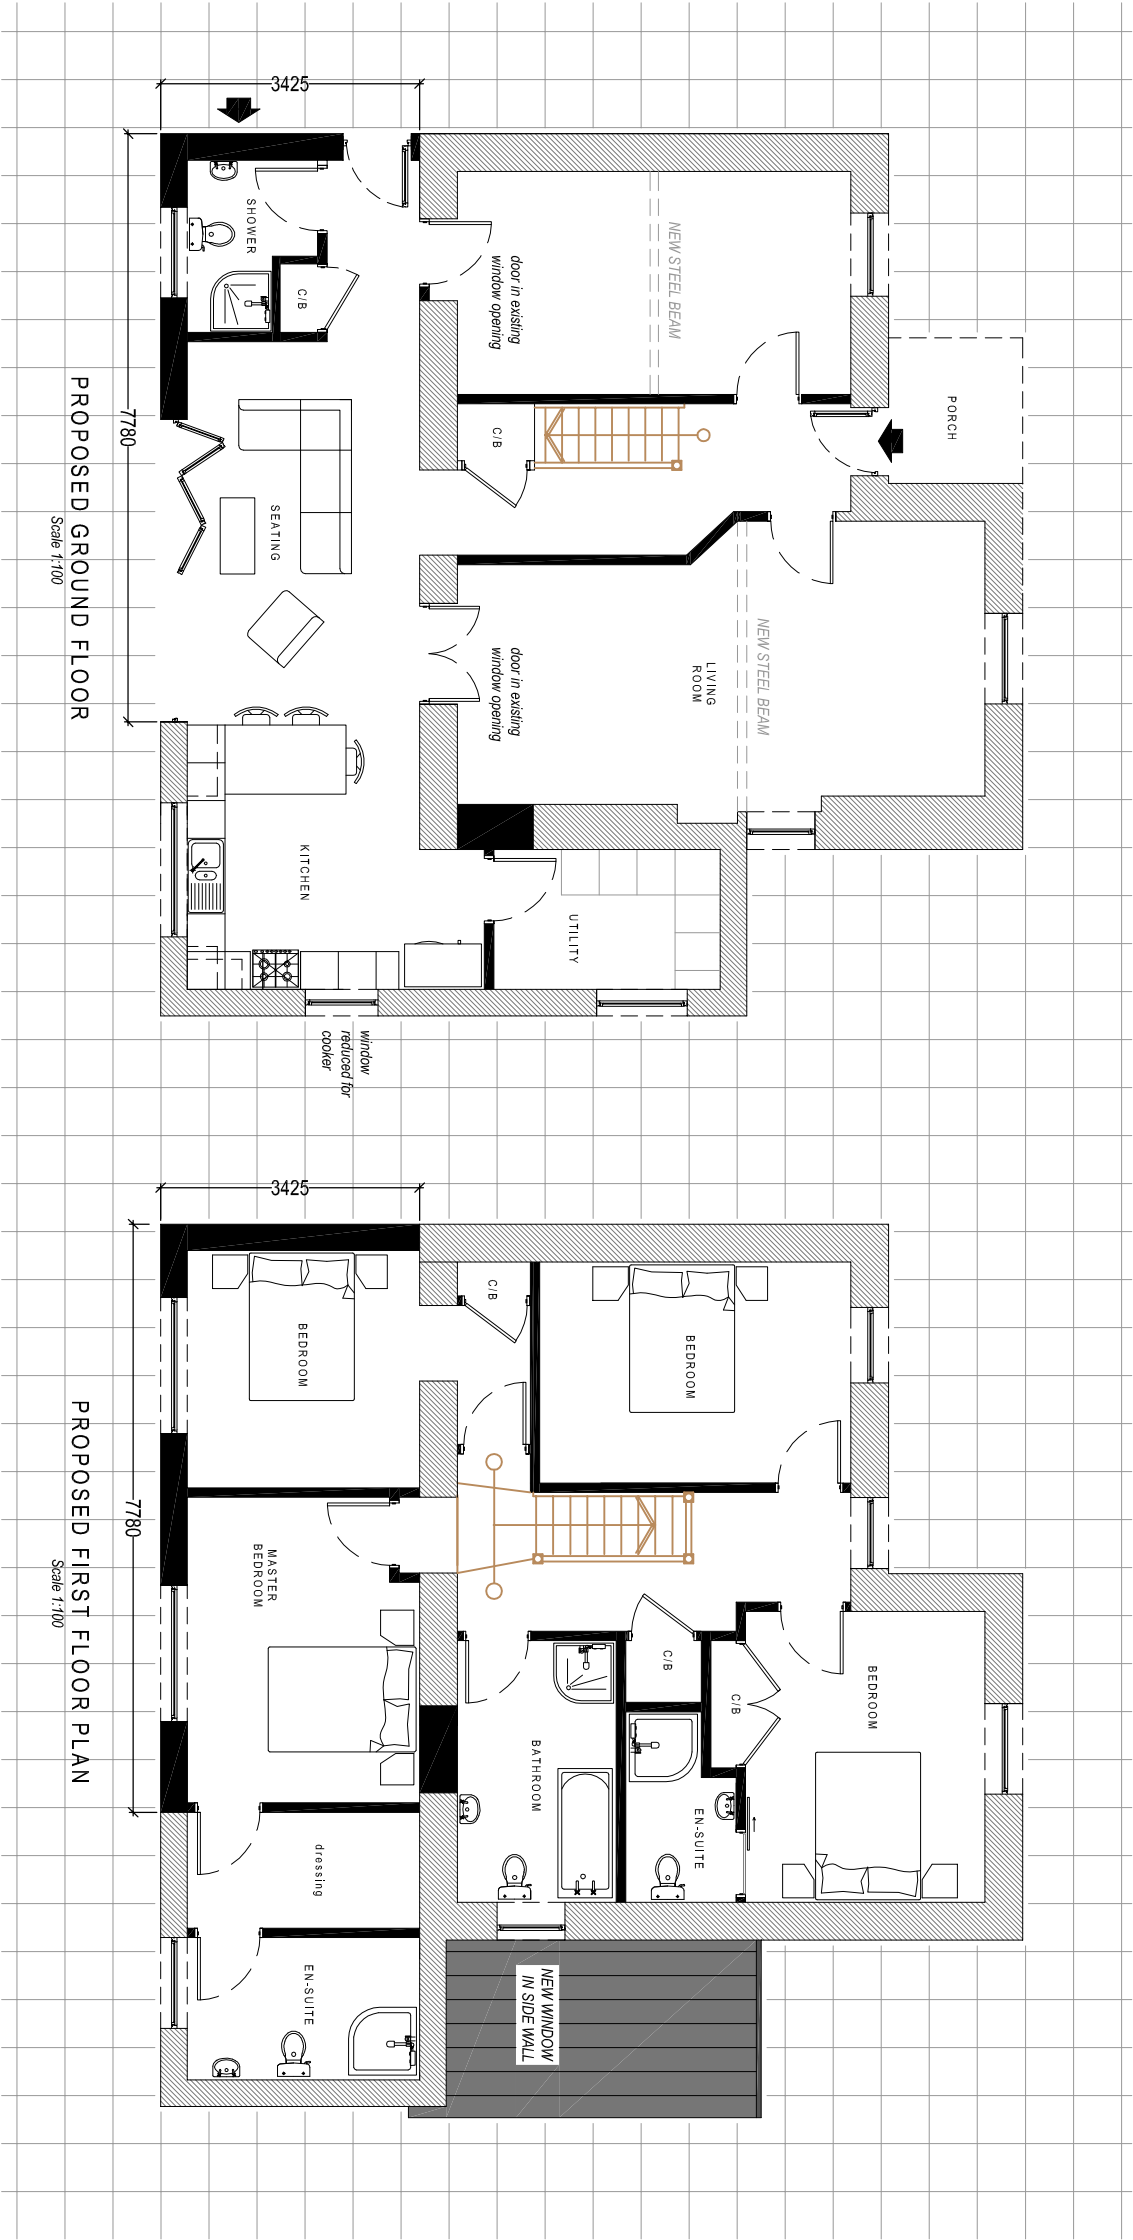

Client:

Mrs. N. Garland
65 Leyshon Road
Gwaun Cae Gurwen

Project Title:

PROPOSED DOUBLE STOREY
REAR EXTENSION

General Notes:

- 1. Do not scale from this drawing. Take figures from notes only.
- 2. Dimensions are in millimetres unless otherwise stated.

Drawing Issue:

PLANNING

Drawing Title:

PROPOSED FLOOR PLANS

Drawing No:	006	Revision:	
-------------	-----	-----------	--

Date:	09-09-2022	Revised:	
-------	------------	----------	--

Scale(s):	1:100	Paper Size:	A3
-----------	-------	-------------	----



Cwm Planning & Design Ltd.
(architectural and Draughting Services)