


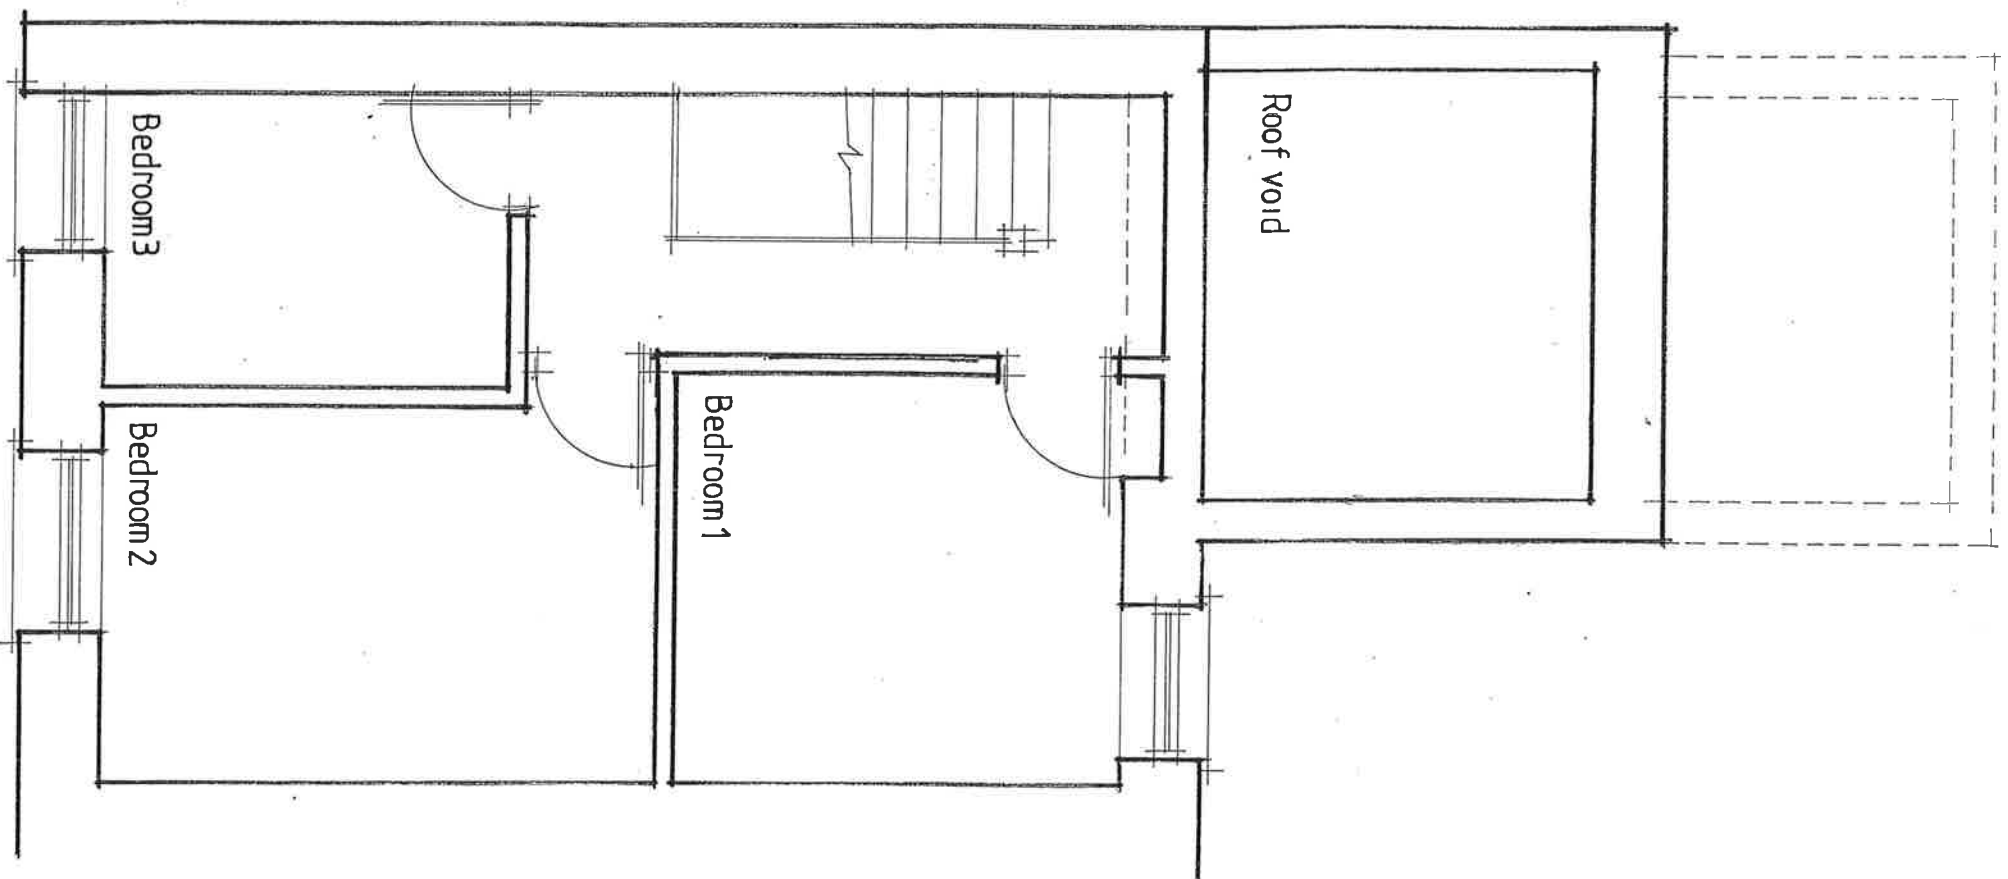

FIRST FLOOR PLAN

<i>Fine Line</i> Architectural Services Ltd. 30 Pond Mawr Garth Maesteg Bridgend CF34 0SX Tel: 01656 732042 Fax: 01656 810318 Email: fine248@googlmail.com			Client Mr L Jones	
Project 27 Villiers Road, Blaengwynfi.			Drawing Title Existing First Floor Plan.	
Date July 2022.				
Scale 1:50.			Drawing No. 27VilliersRoad / WD/02	