


Ground Floor Plan	1 x 2 Bed	7 x 1 Bed	8 Apartments
1st Floor Plan	1 x 2 Bed	9 x 1 Bed	10 Apartments
2nd Floor Plan	1 x 2 Bed	9 x 1 Bed	10 Apartments
3rd Floor Plan	1 x 2 Bed	7 x 1 Bed	8 Apartments
Total	4 x 2 Bed	32 x 1 Bed	36 Apartments

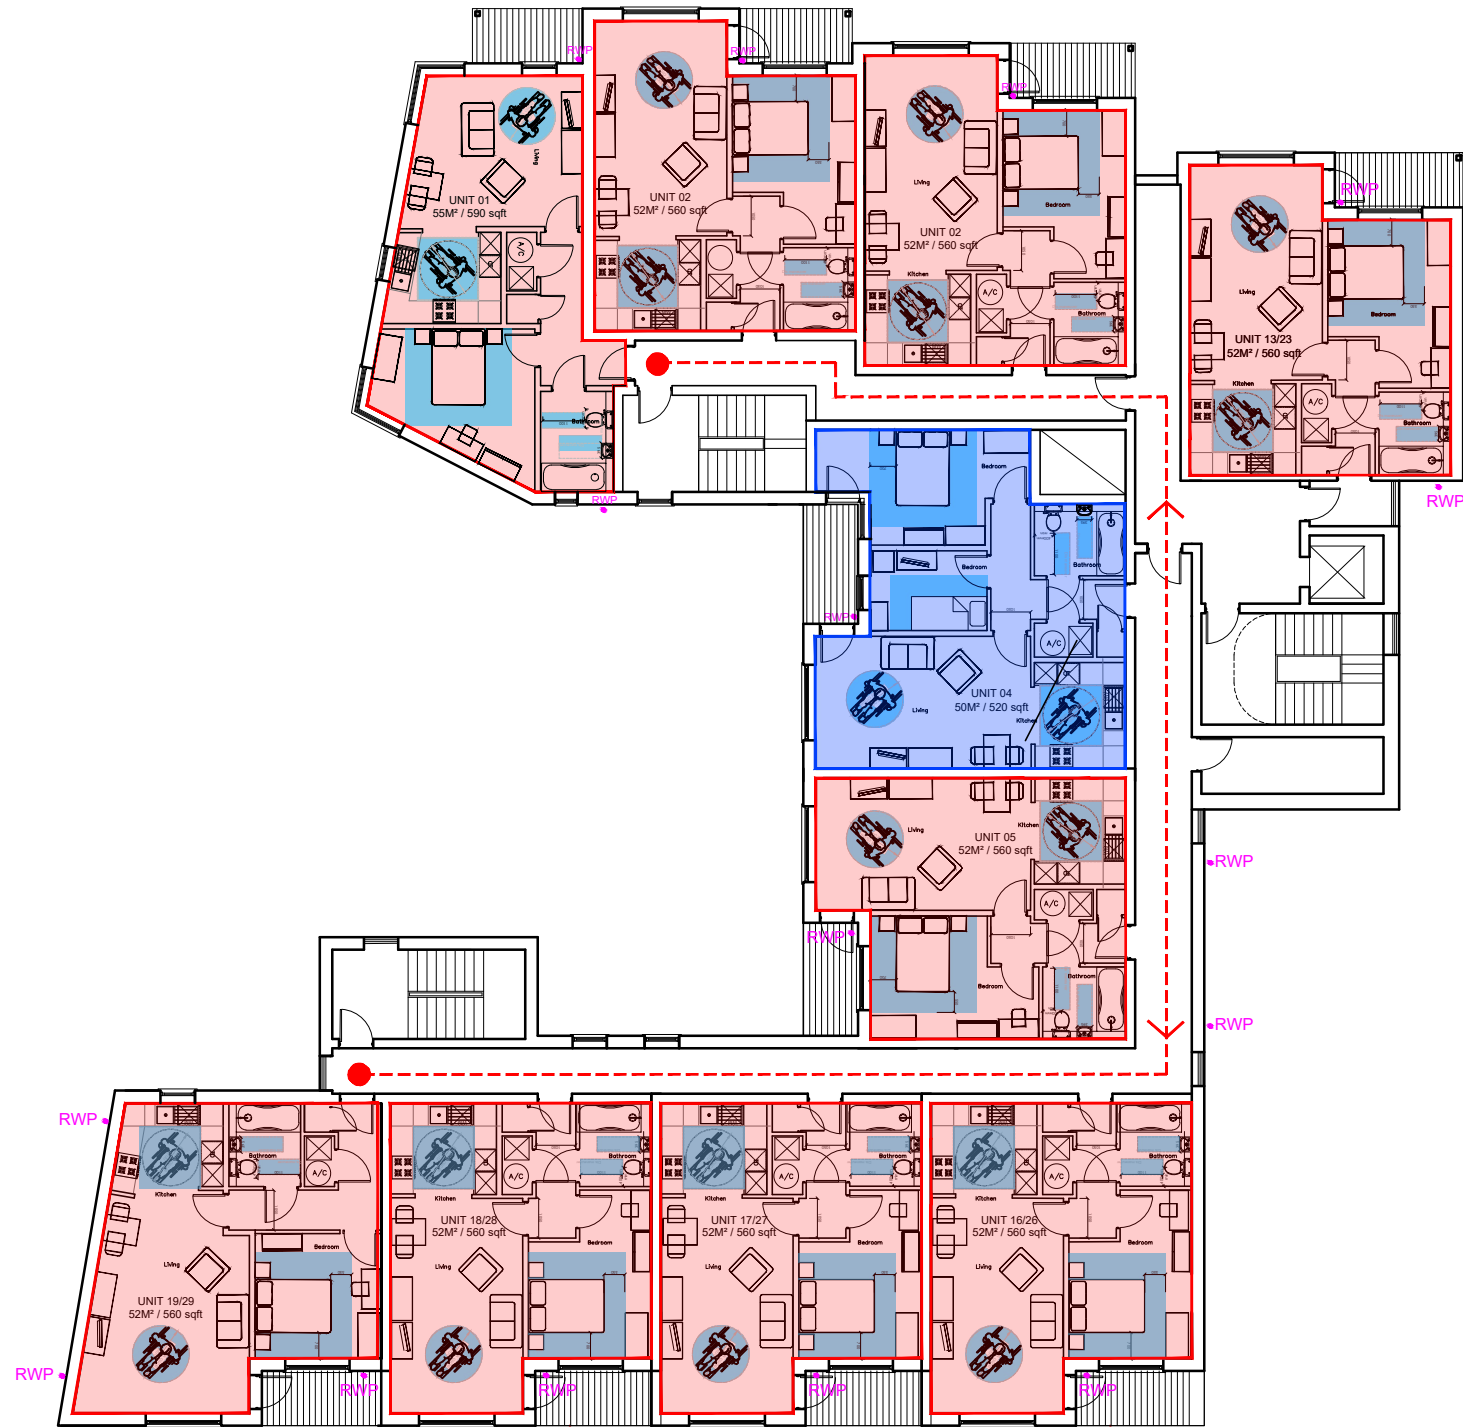

1st and 2nd Floor Plan

1st and 2nd Floor Plan

Revised Scheme 16/06/2022

Residential Development at Neath's Working Men's Club Castell Group		Job No. 22_001 Dwg No. AL(10)03 Rev.
Title Proposed 1st & 2nd Floor Plans		
Date 05/01/22	Drawn ***	Scale 1:200 @ A3
 Architects · Town planners Environmental & Urban design		
Unit 1A, Compass Business Park, Pacific Road, Cardiff. CF24 5HL www.c2architects.co.uk tel: 029 20452100		