


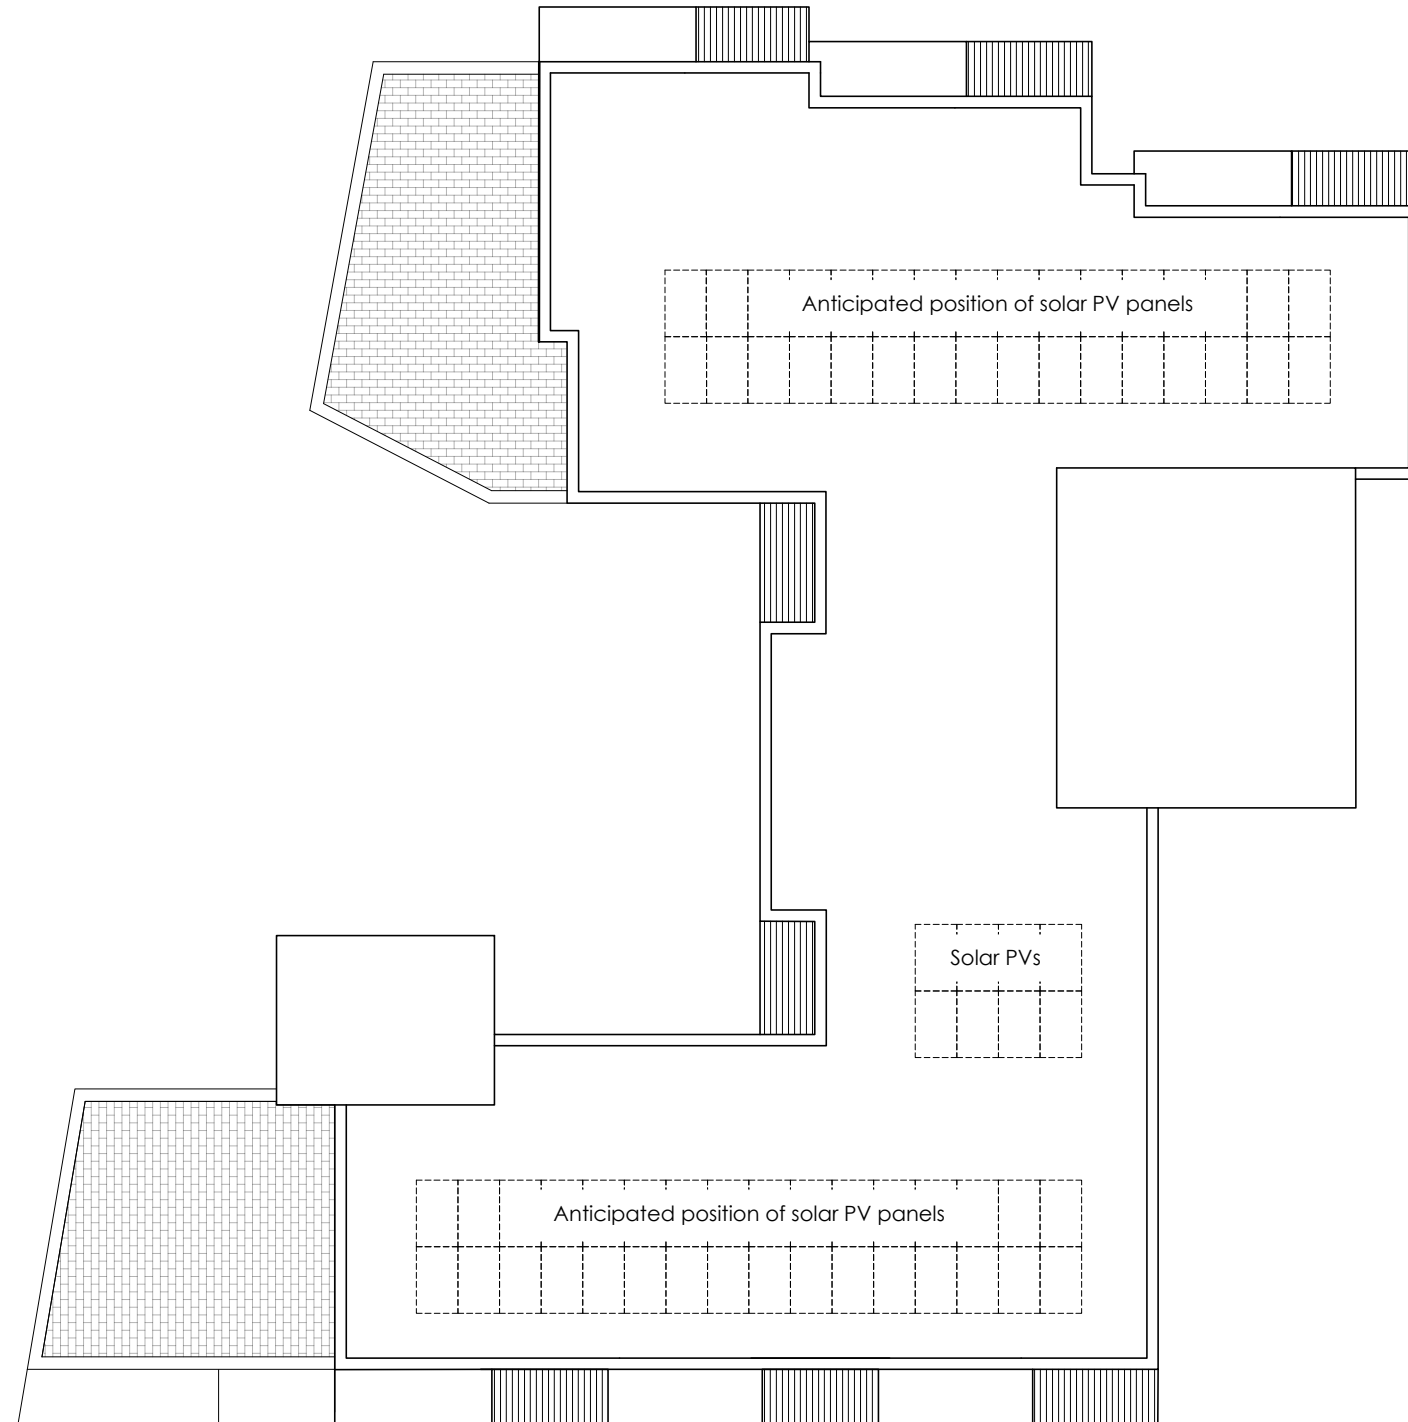

Roof Plan

Revised Scheme 16/06/2022

Residential Development at Neath's Working Men's Club Castell Group		Job No. 22_001 Dwg No. AL(10)05	Rev.
Title Proposed Roof Plan			
Date May 2022	Drawn ***	Scale 1:200 @ A3	



CJ Architects · Town planners
Environmental & Urban design

Unit 1A, Compass Business Park,
Pacific Road, Cardiff. CF24 5HL

www.cjarchitects.co.uk
tel: 029 20452100