


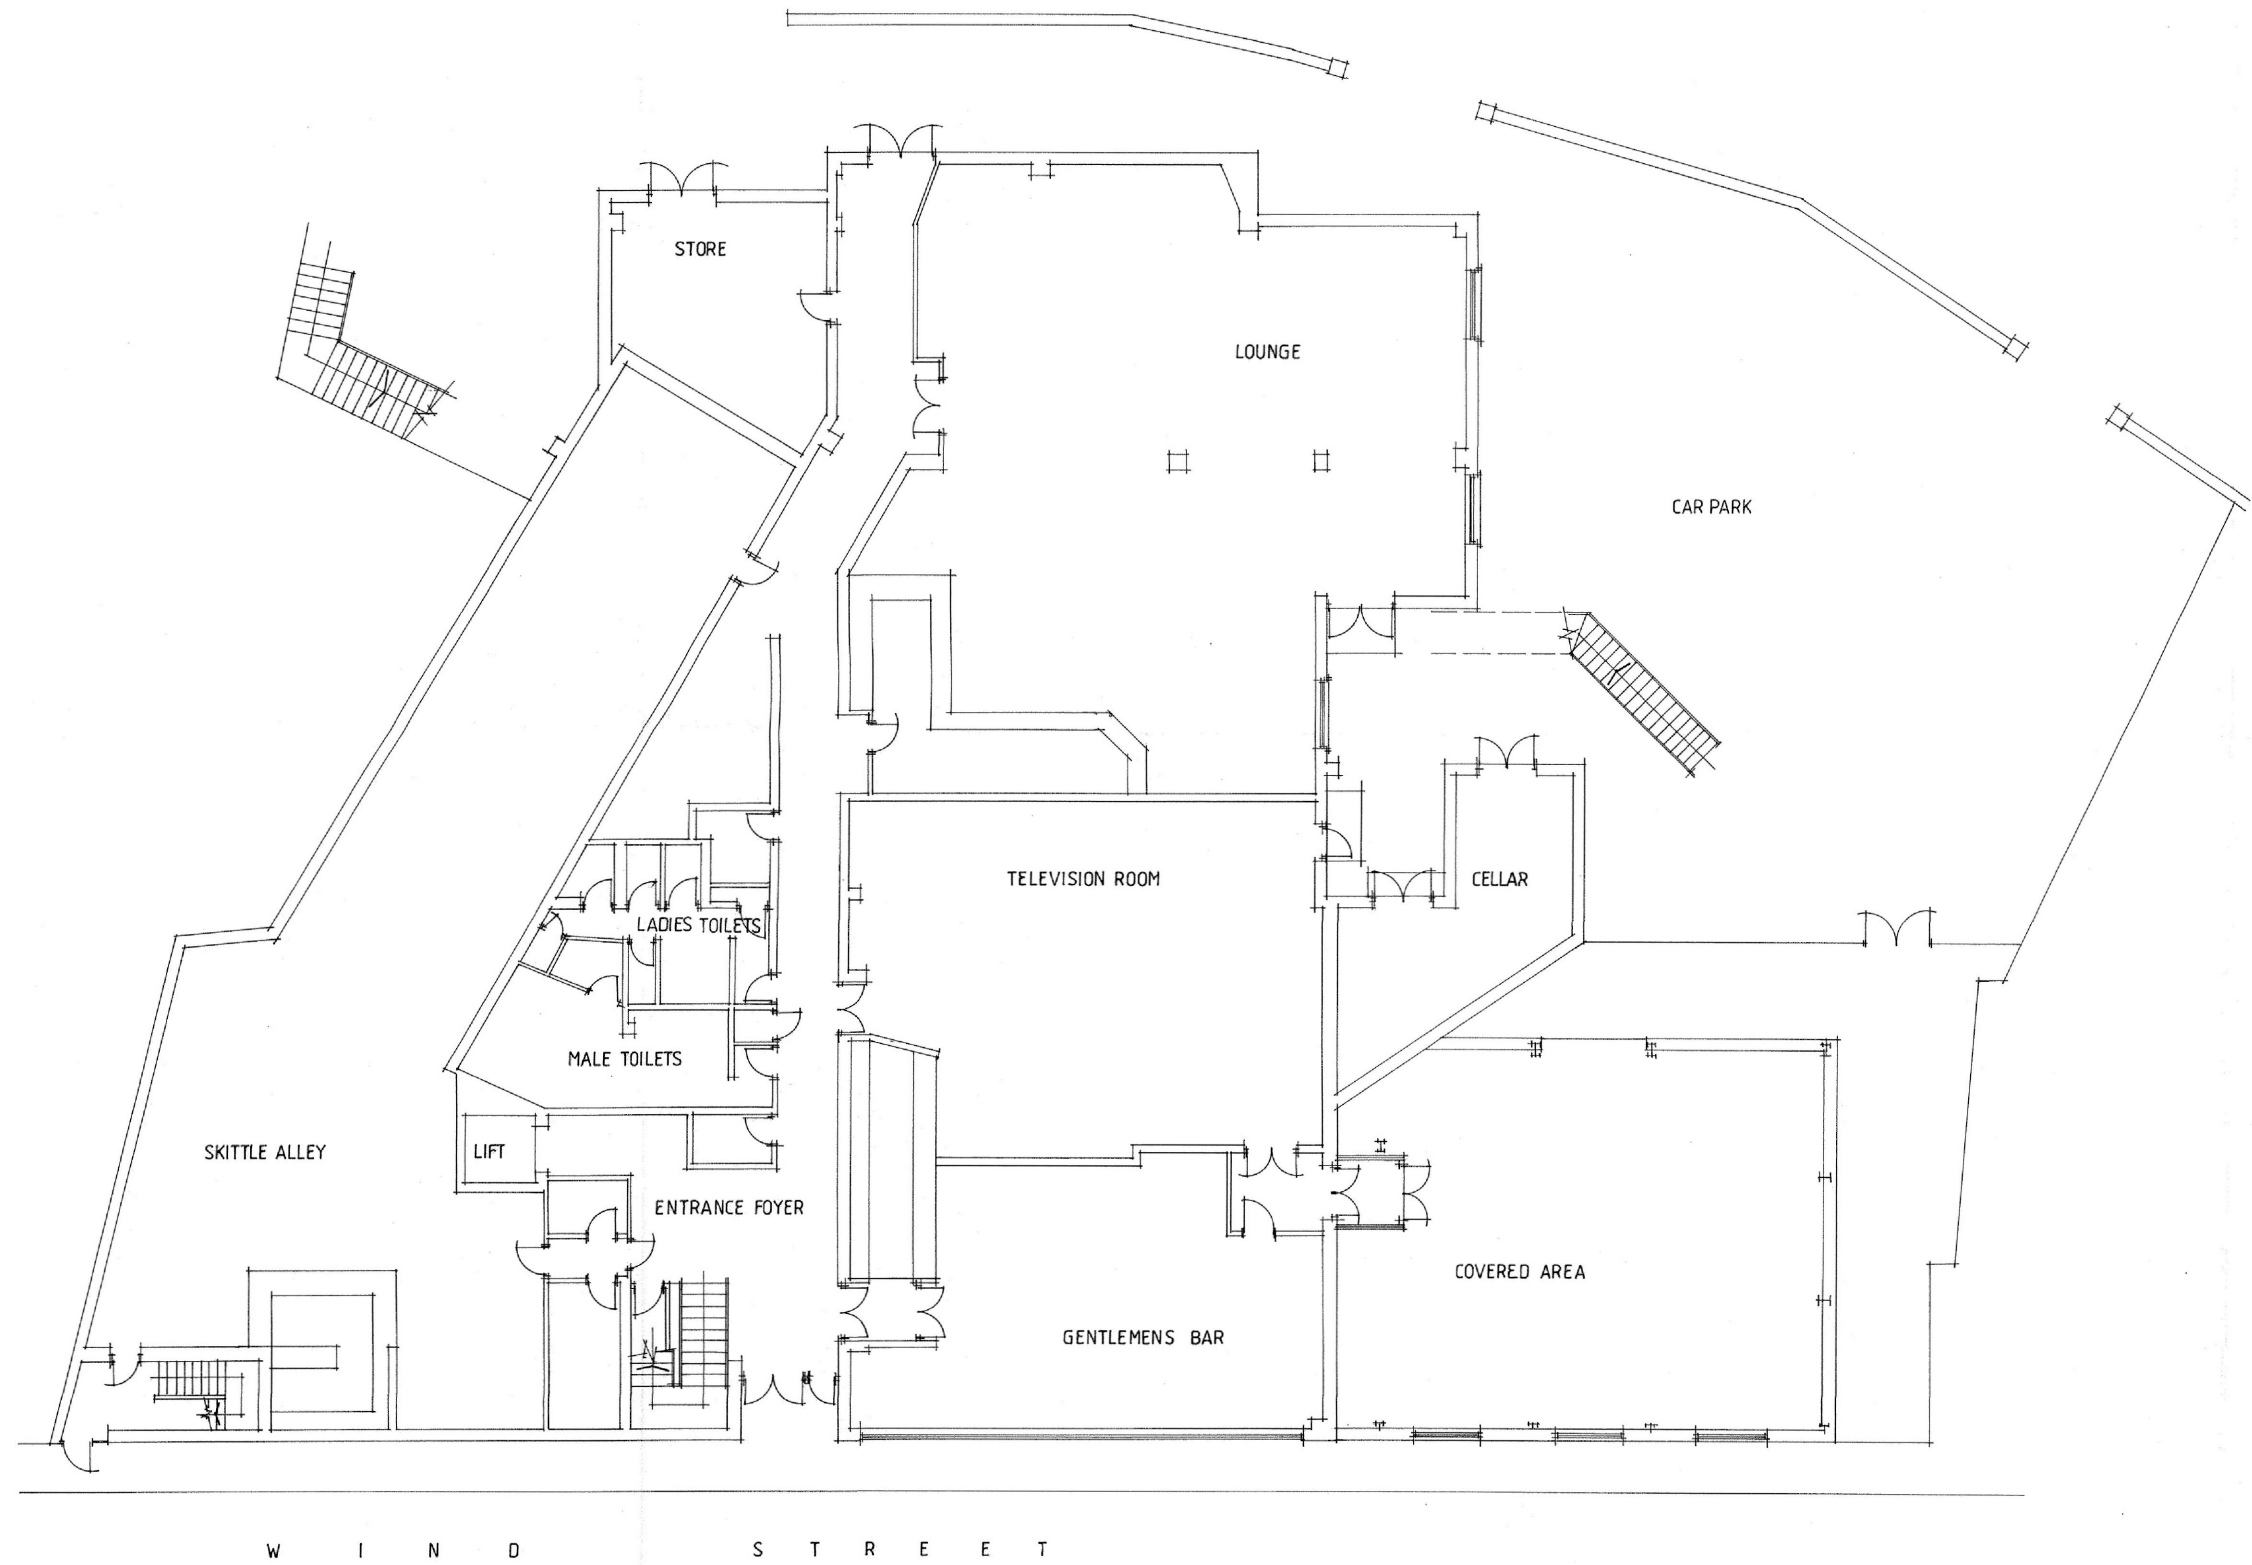

Ground Floor Plan

Residential Development at Neath's Working Men's Club Castell Group		Job No. 22_001	Rev.
Title Existing Ground Floor Plan		Dwg No. AL(0)01	
Date 05/01/22	Drawn	Scale 1:200 @ A3	

CJ Architects Town planners
Environmental & Urban design

Unit 1A, Compass Business Park,
Pacific Road, Cardiff. CF24 5HL

www.cjarchitects.co.uk
tel: 029 20452100