


Superseded

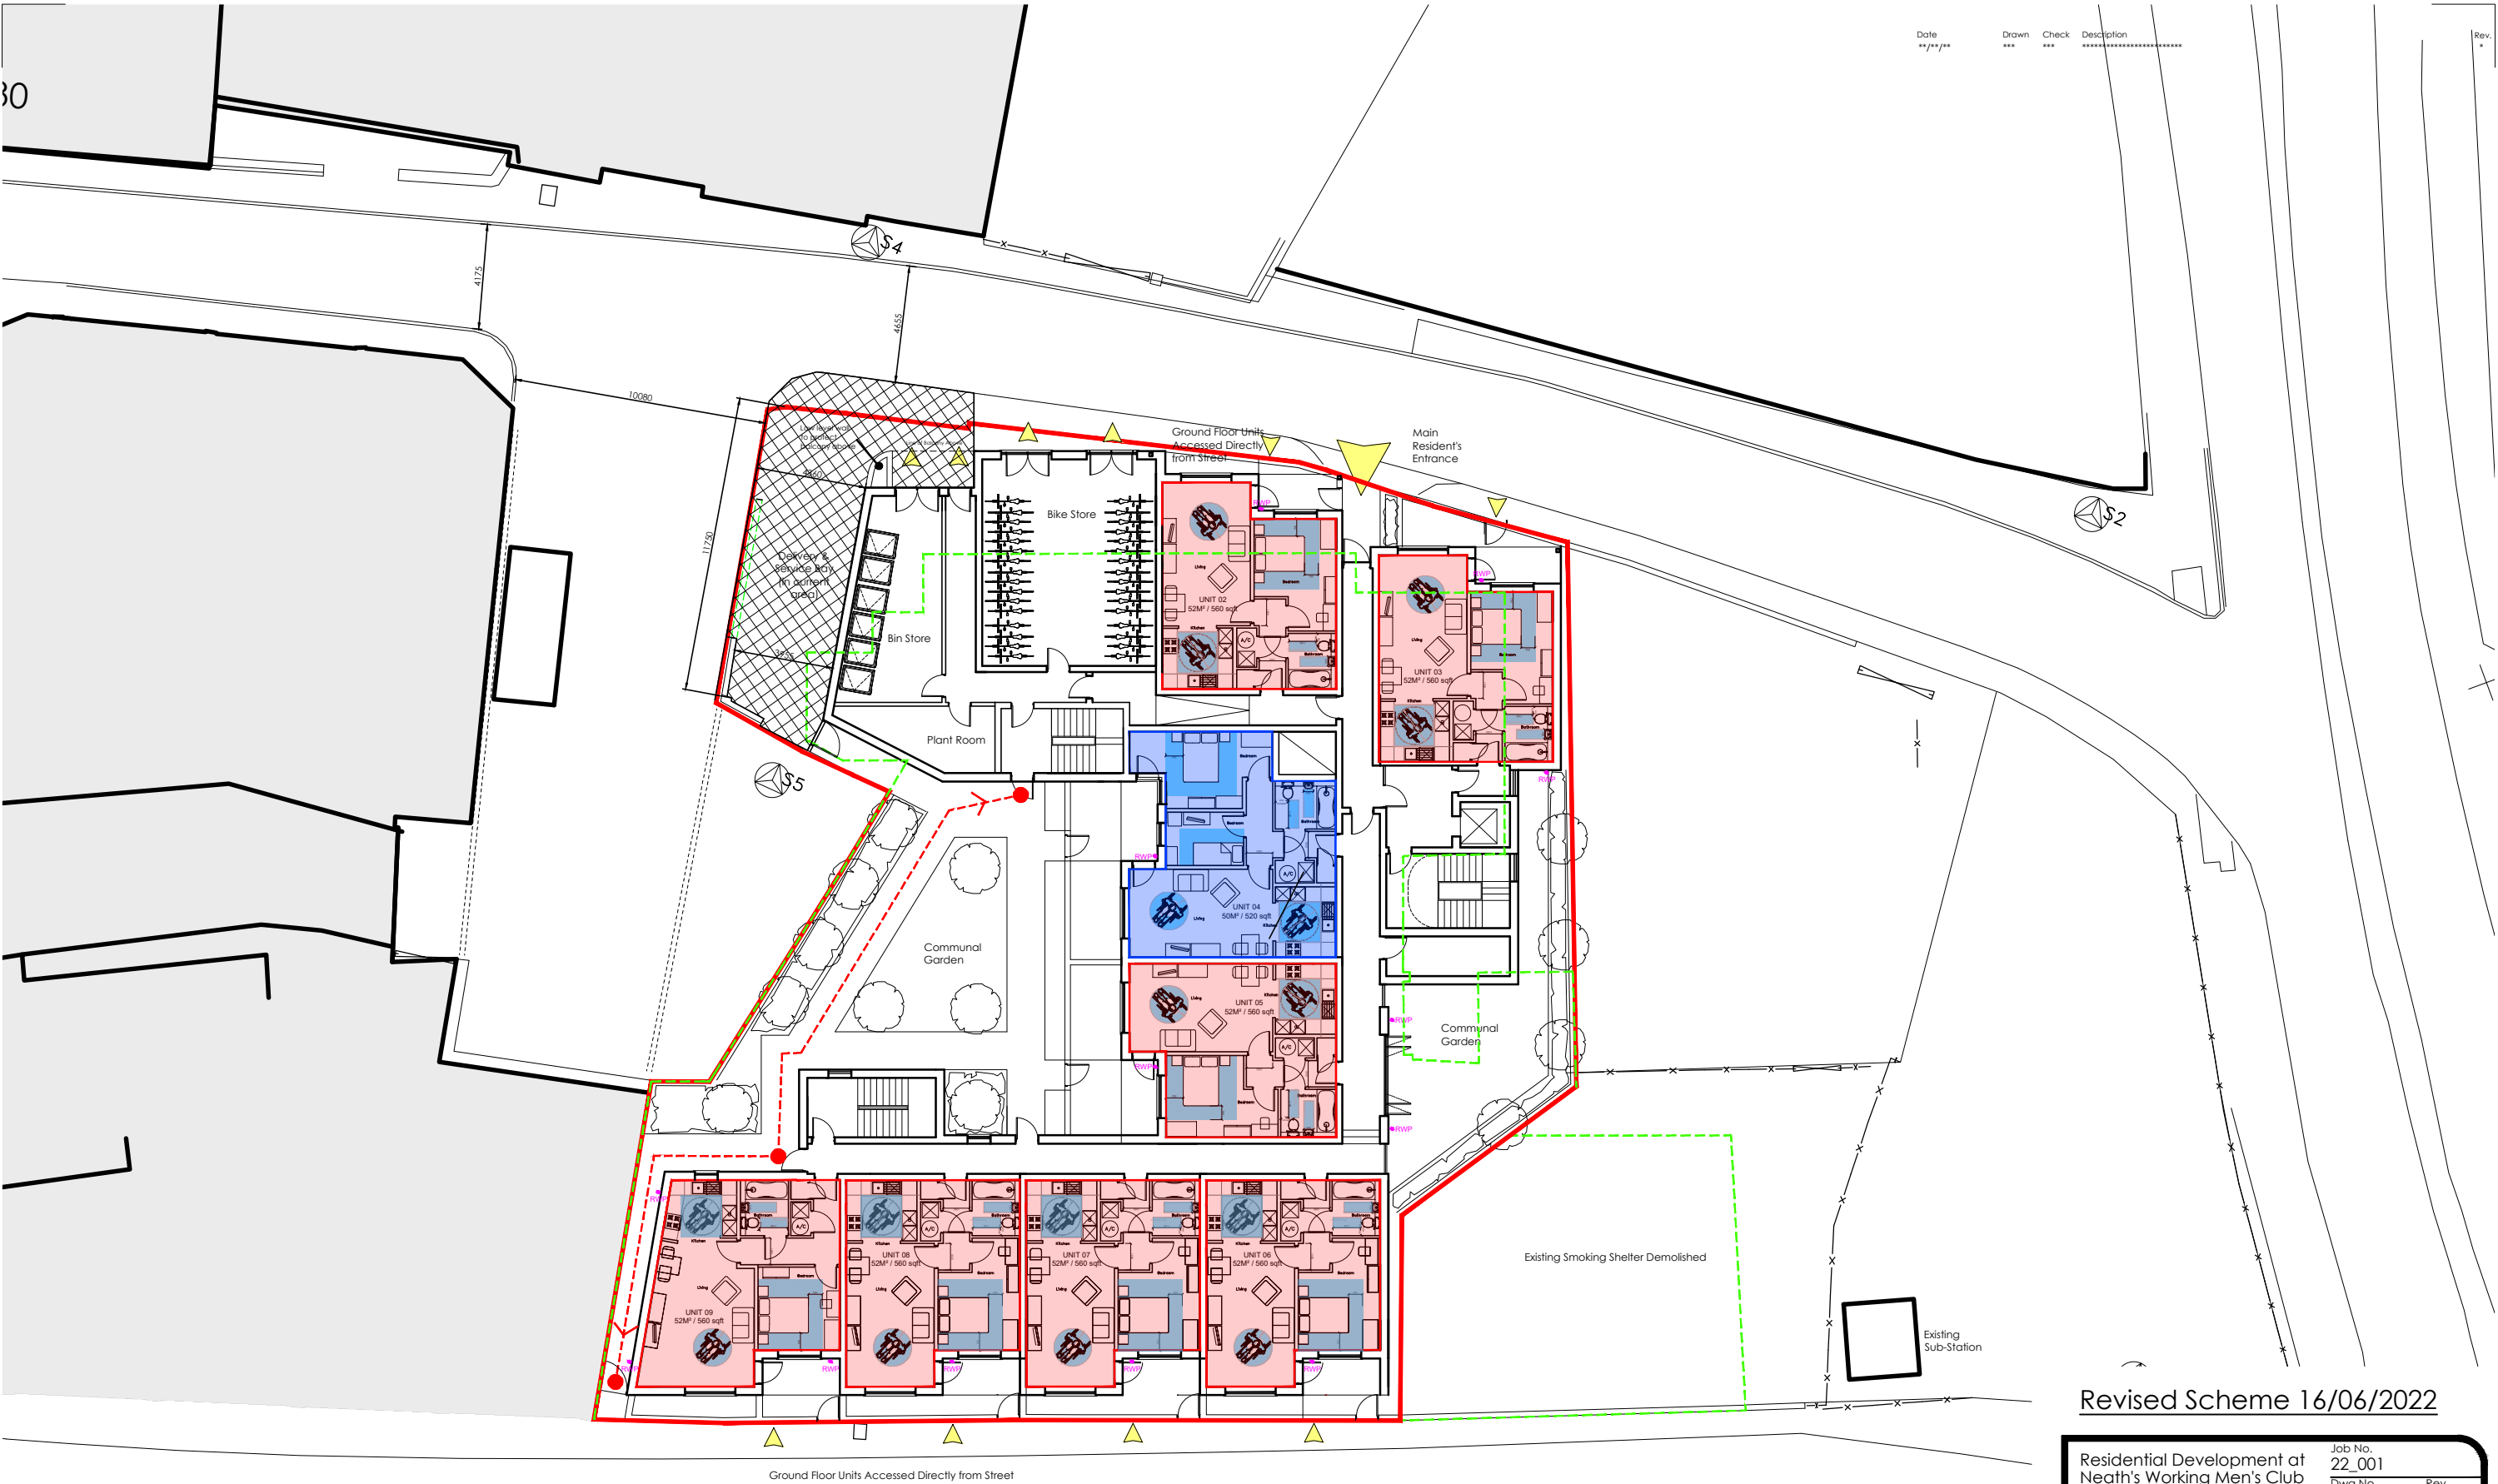

Site Plan
1:250

Revised Scheme 16/06/2022

Residential Development at Neath's Working Men's Club Castell Group		Job No. 22_001	Rev.
Title Proposed Site Plan		Dwg No. AL(10)01	
Date 05/01/22	Drawn ***	Scale 1:250 @ A3	
			
Architects · Town planners Environmental & Urban design			
Unit 1A, Compass Business Park, Pacific Road, Cardiff, CF24 5HL		www.cjarchitects.co.uk tel: 029 20452100	