


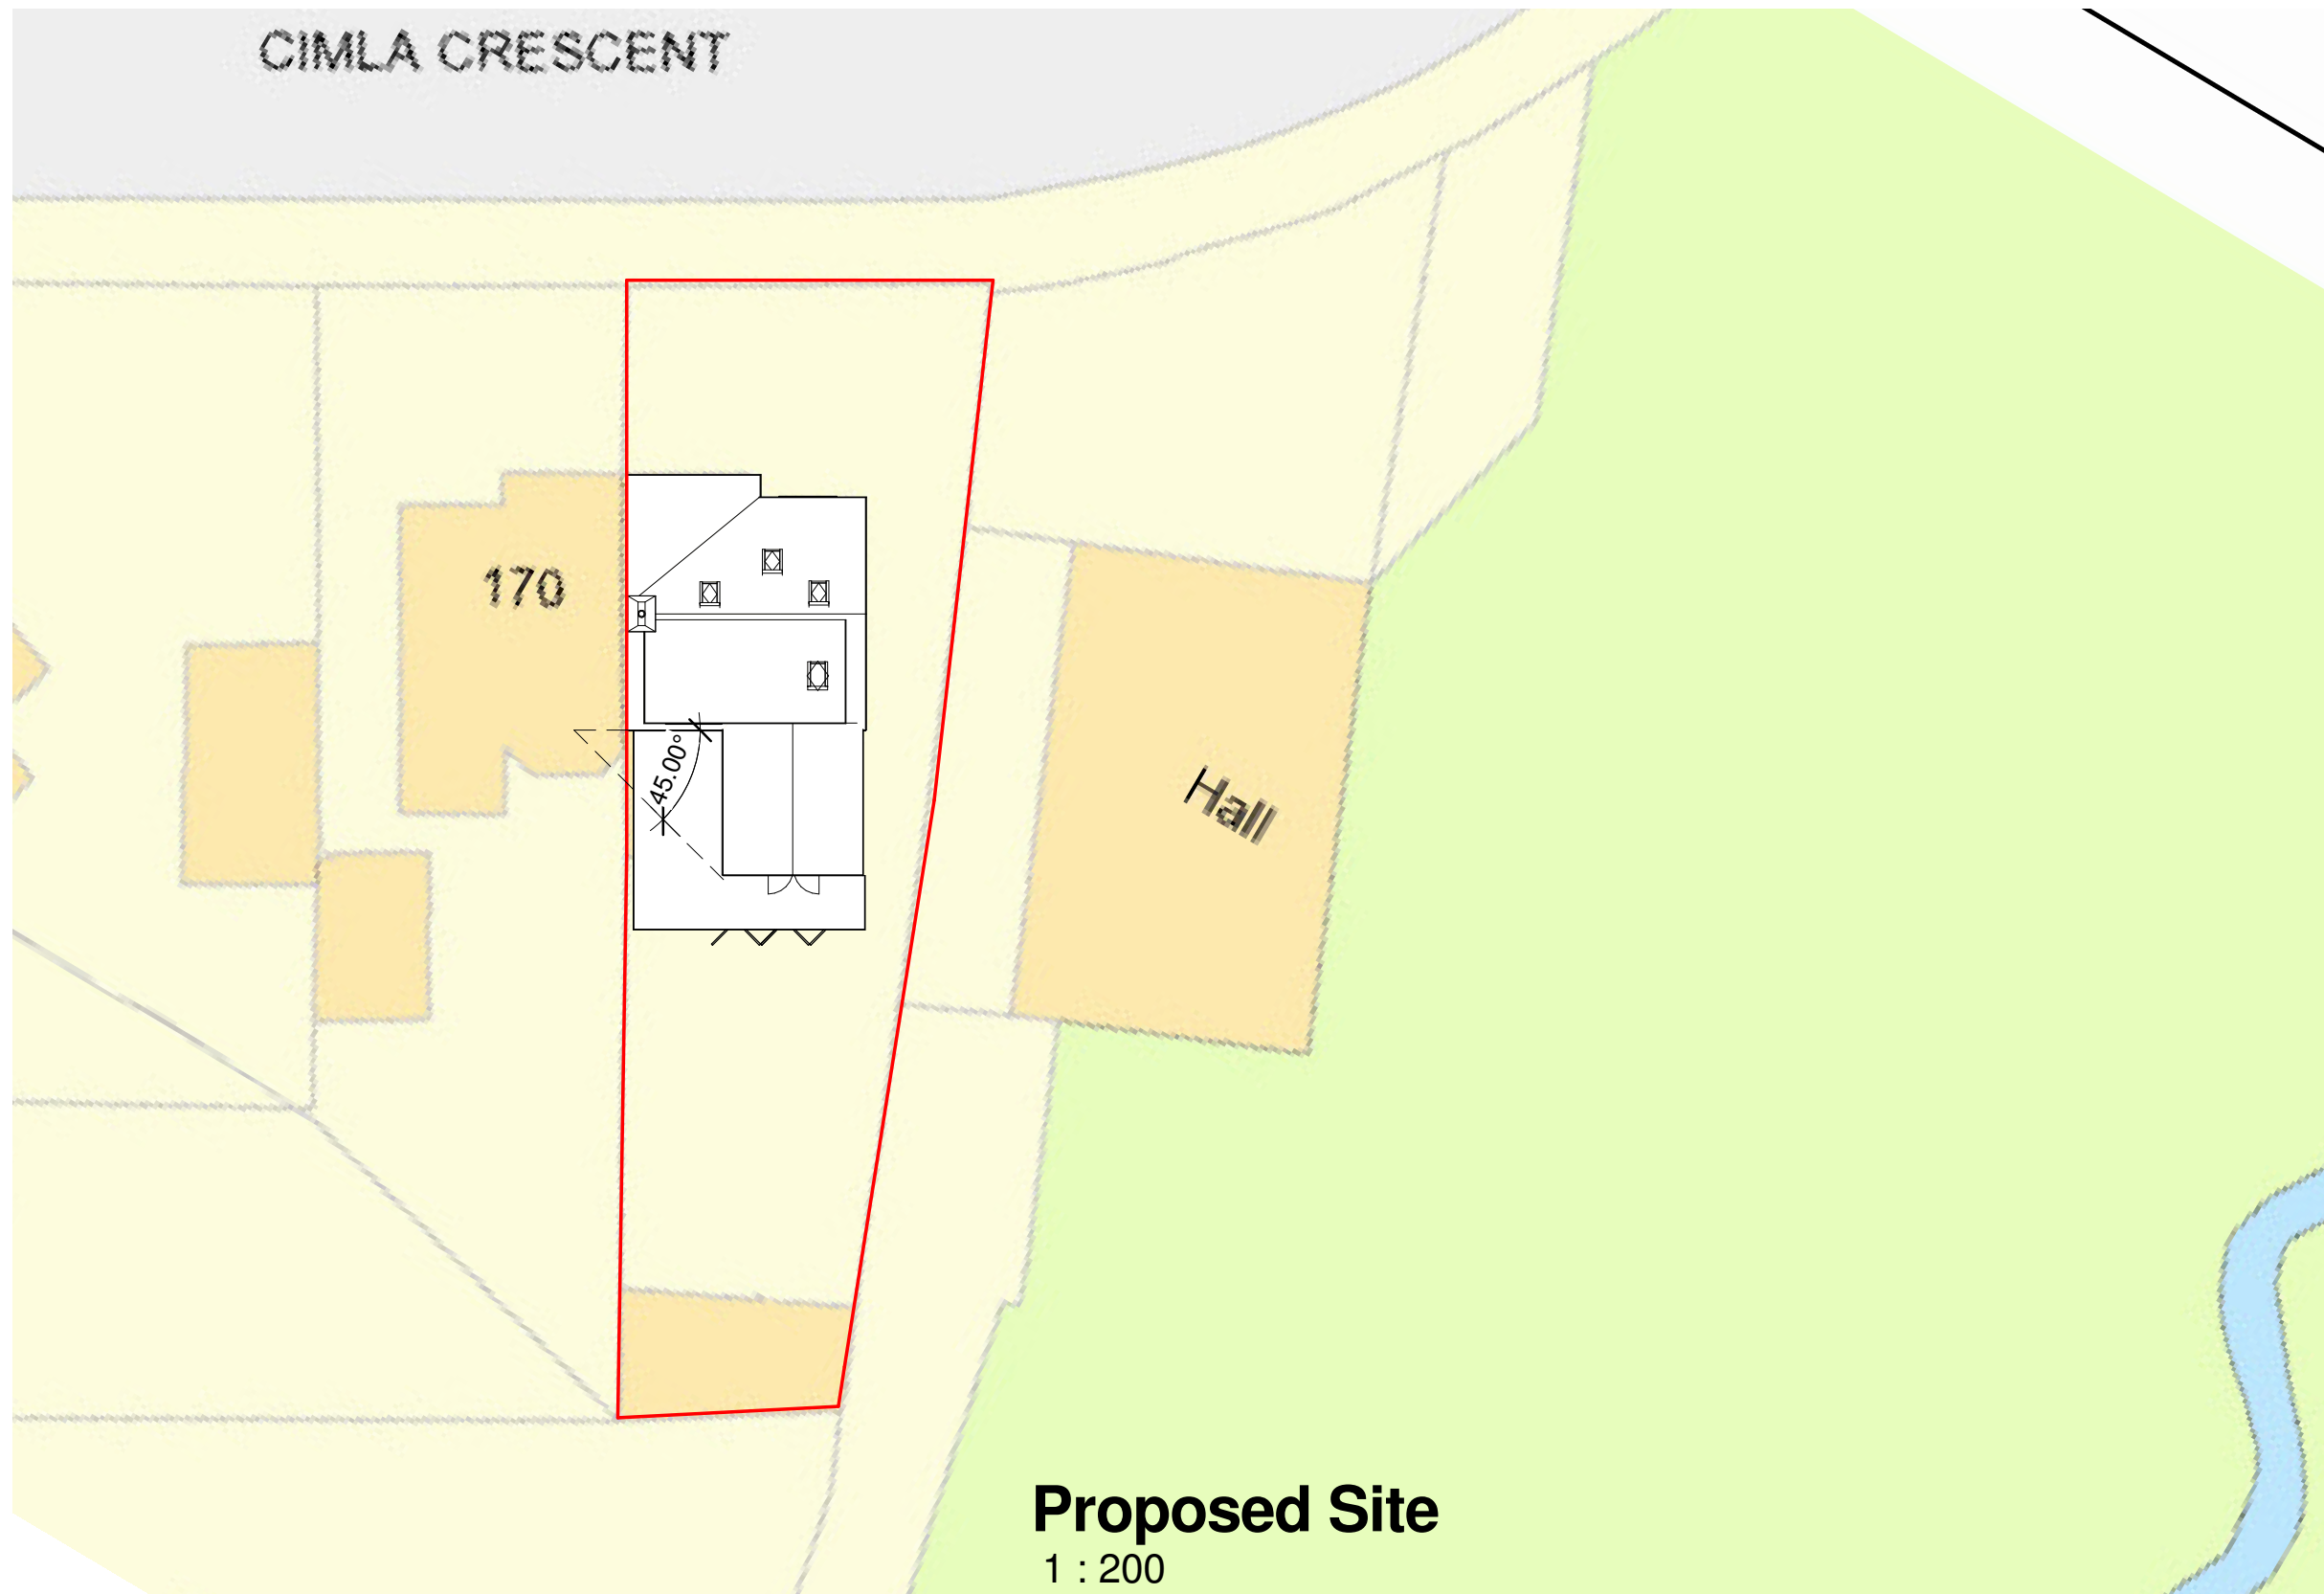

Proposed Site
1 : 200

No.	Description	Date

 www.ccs-solutions.co.uk			
CODE	STATUS	SUITABILITY DESCRIPTION	PURPOSE OF ISSUE

PROJECT	168 Cimla Cresent, Neath
SHEET	Propsoed Site Plan

CLIENT			Ms Danielle Evans	
Date	01/04/2022	Project number	01042022	Scale (@ A3)
				1 : 200
Drawn by	CCS	DRWAING NUMBER		REV
Checked by	Client	A306		C