



RED HATCH REPRESENTS
EXISTING WALLS. FOOTPRINT OF
EXTENSION ABOVE TO BE AS
EXISTING FOOTPRINT

North
↑

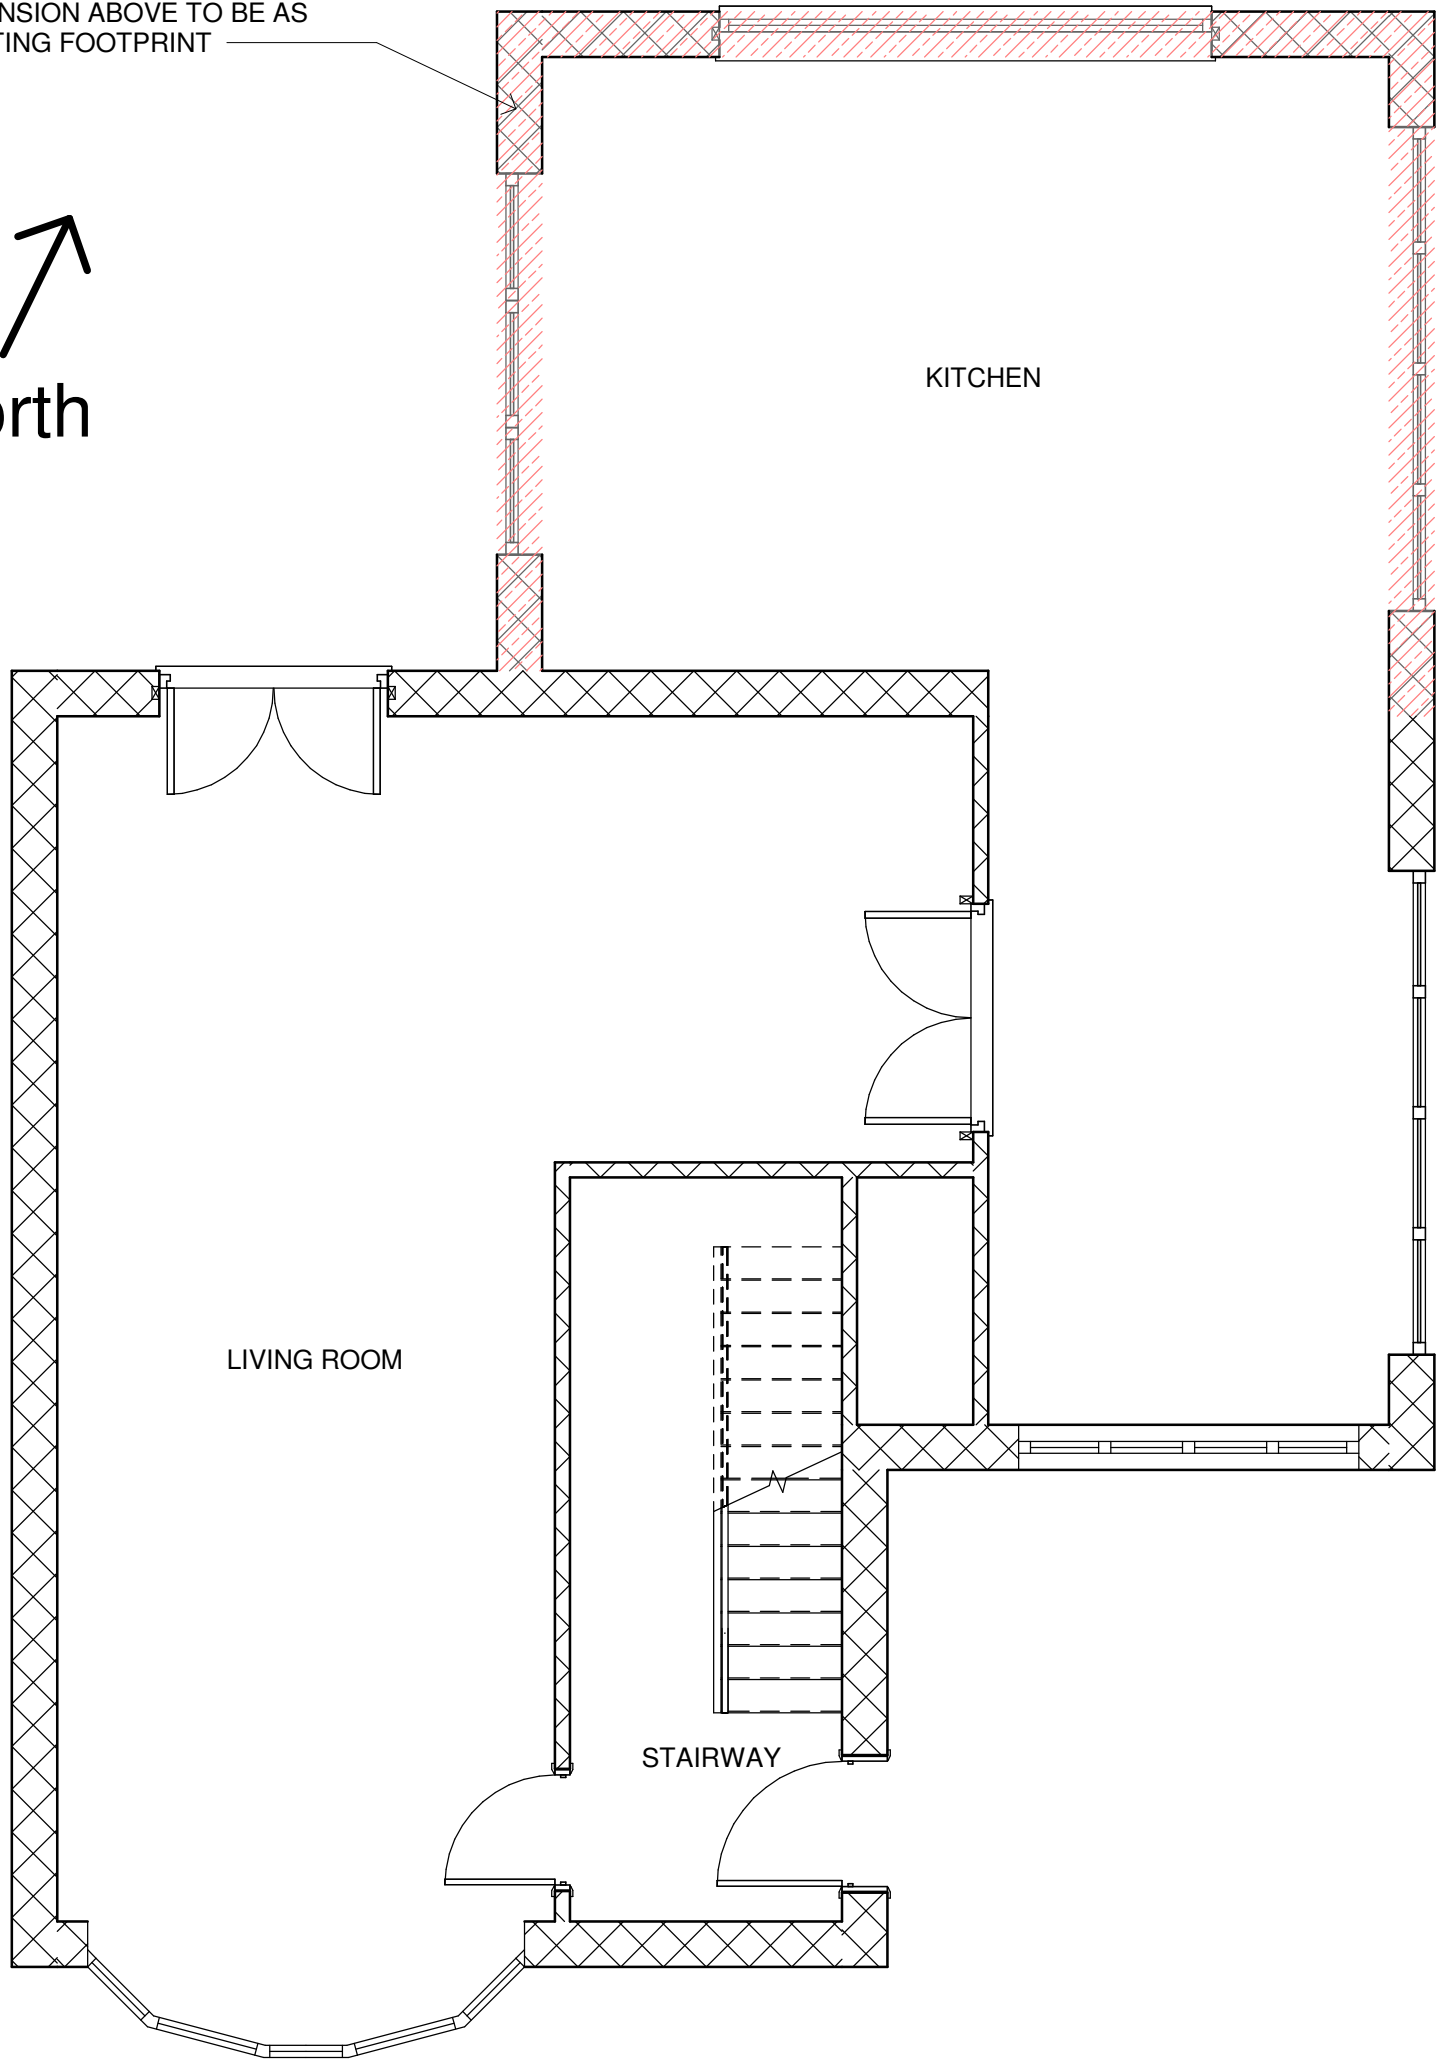

Proposed Ground Floor Plan
1 : 50

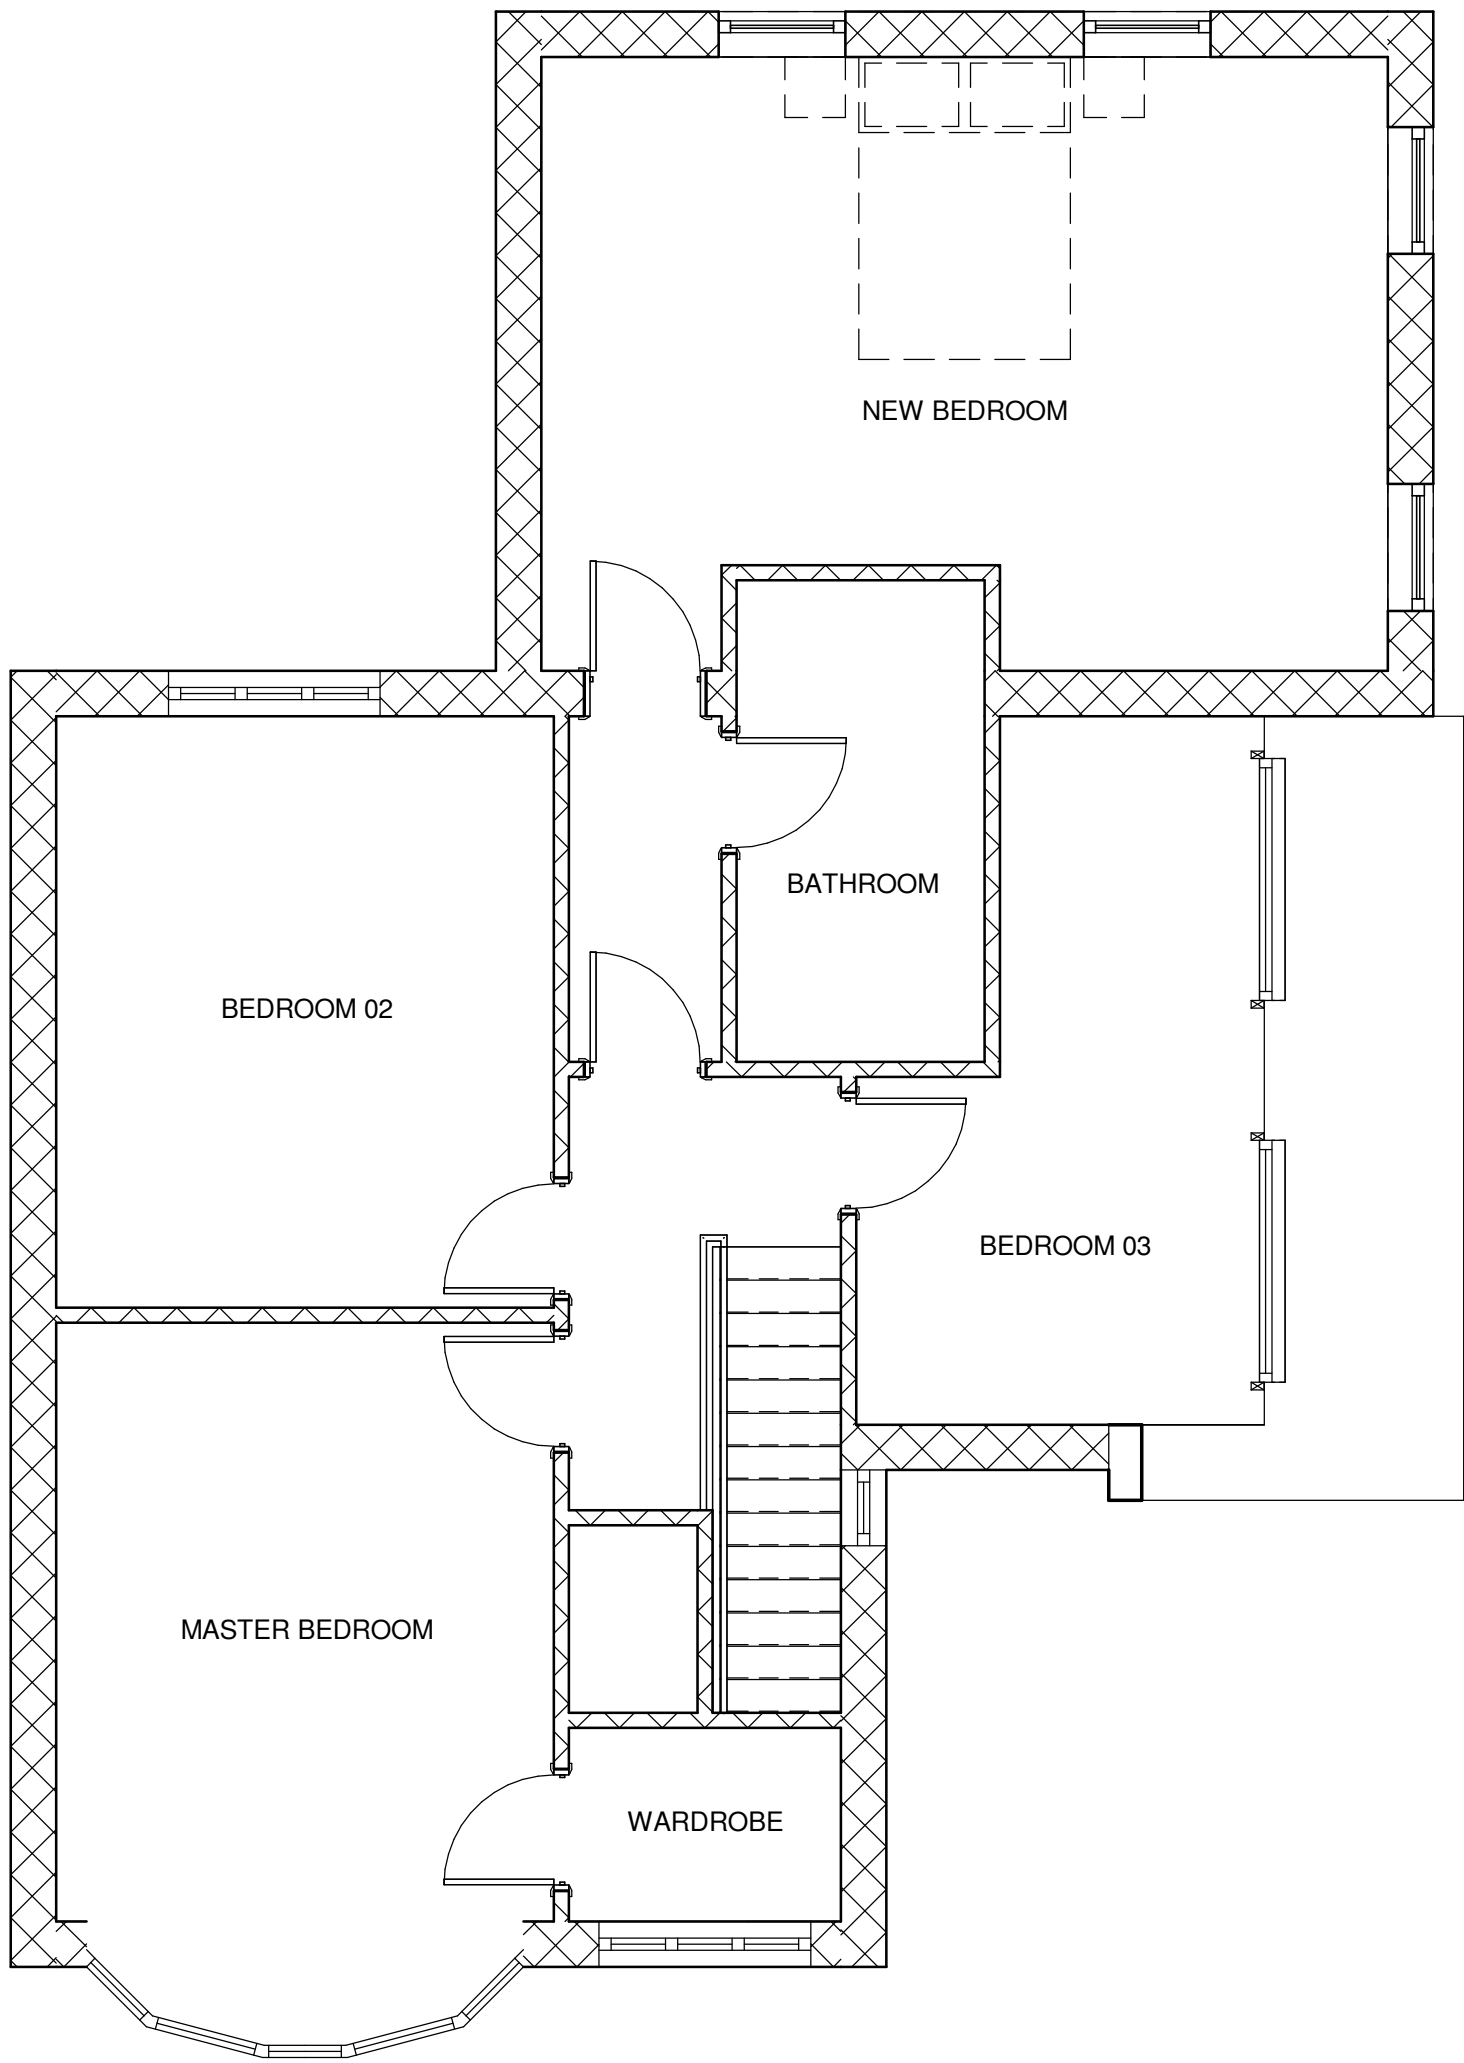


Proposed First Floor Plan
1 : 50

A1 Original
Sheet Size


Revision
No Description Date Chkd




Proposed South Elevation
1 : 50

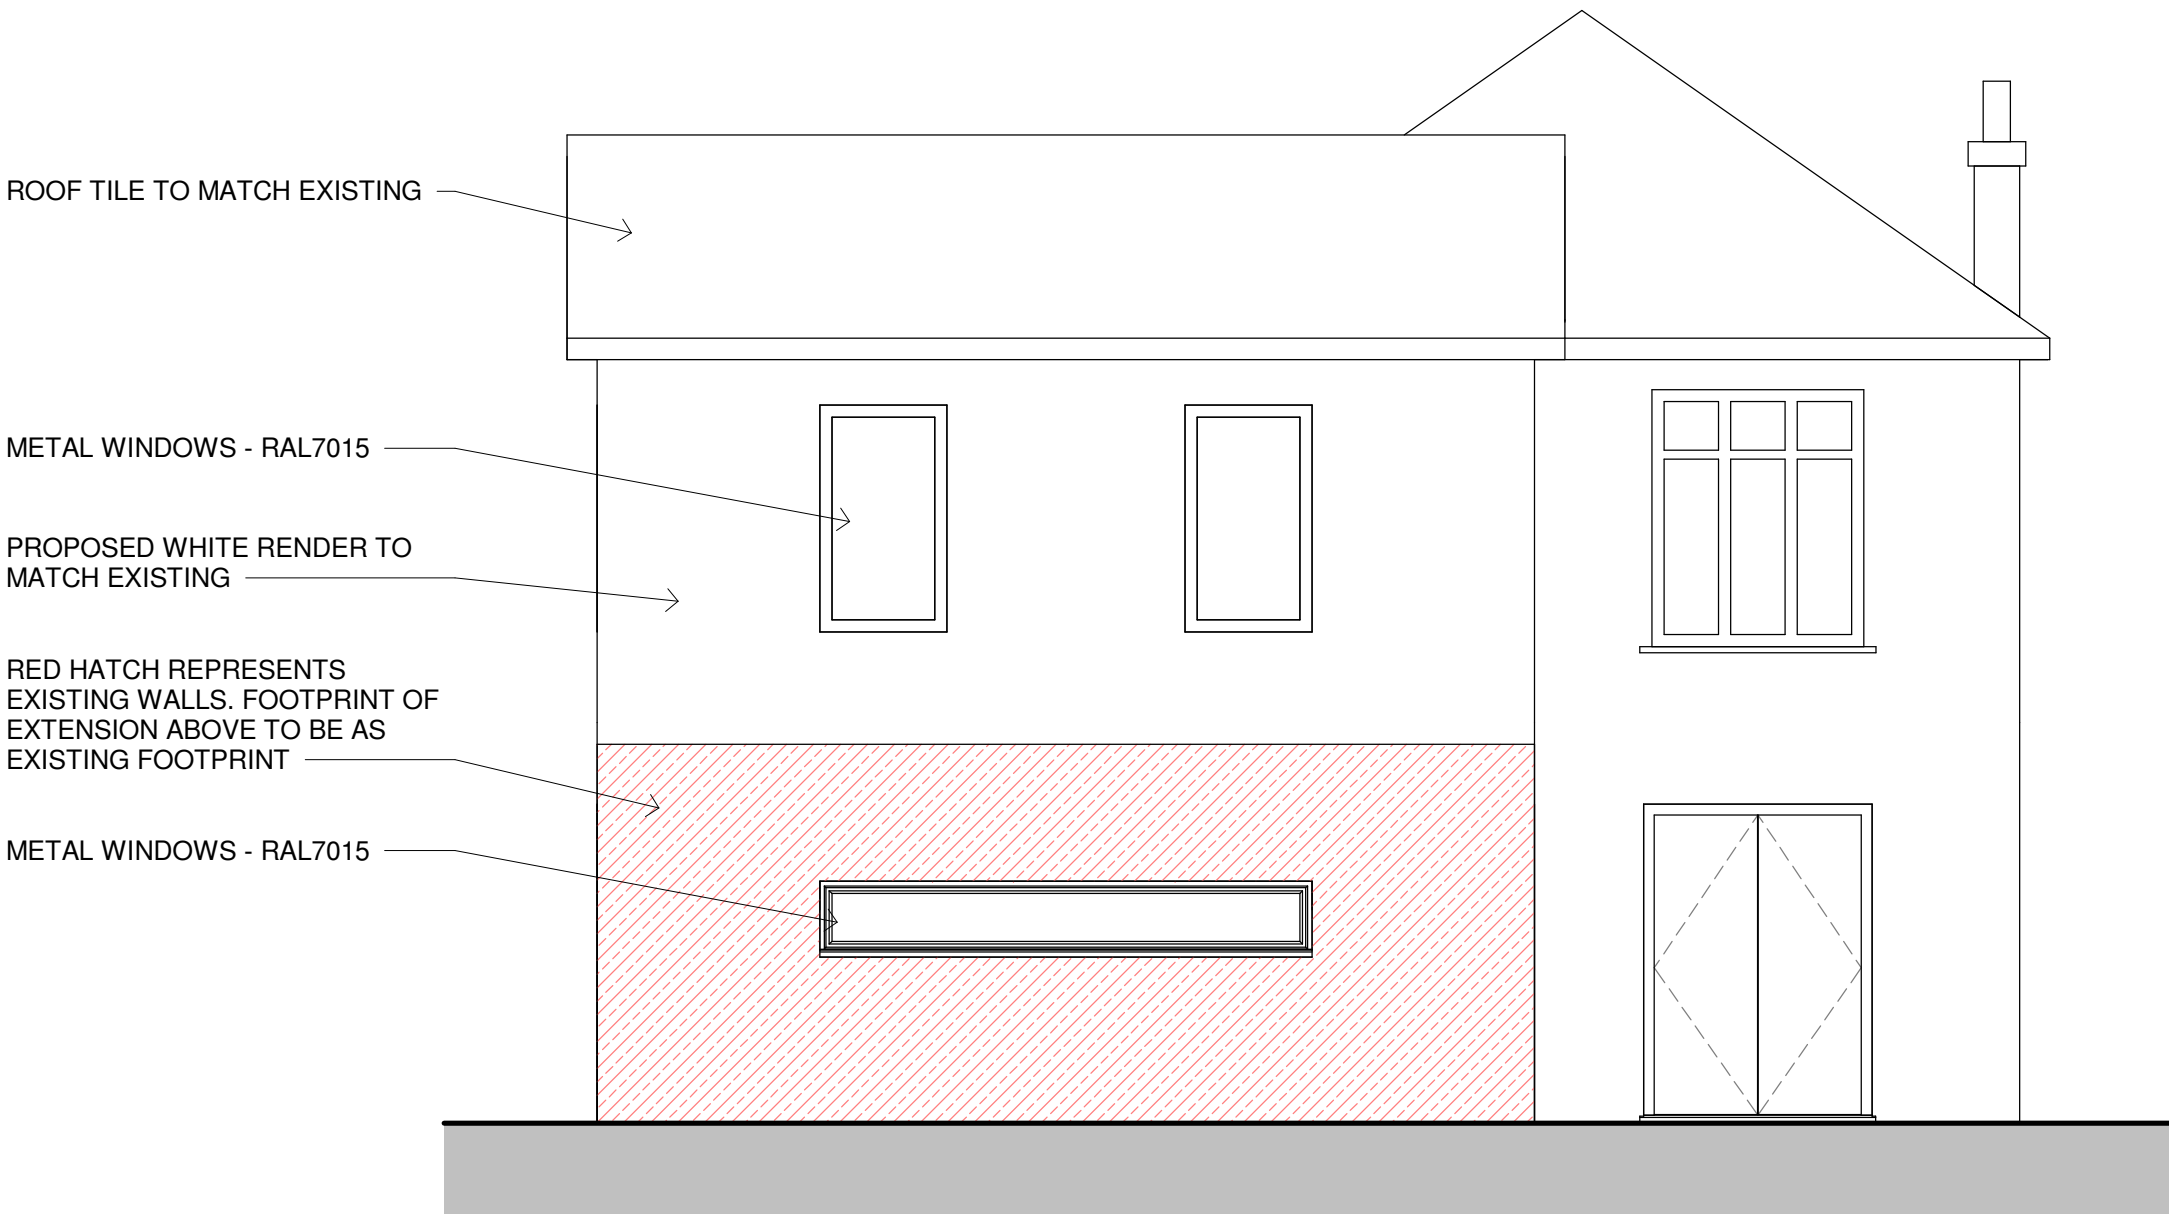

Proposed North Elevation
1 : 50

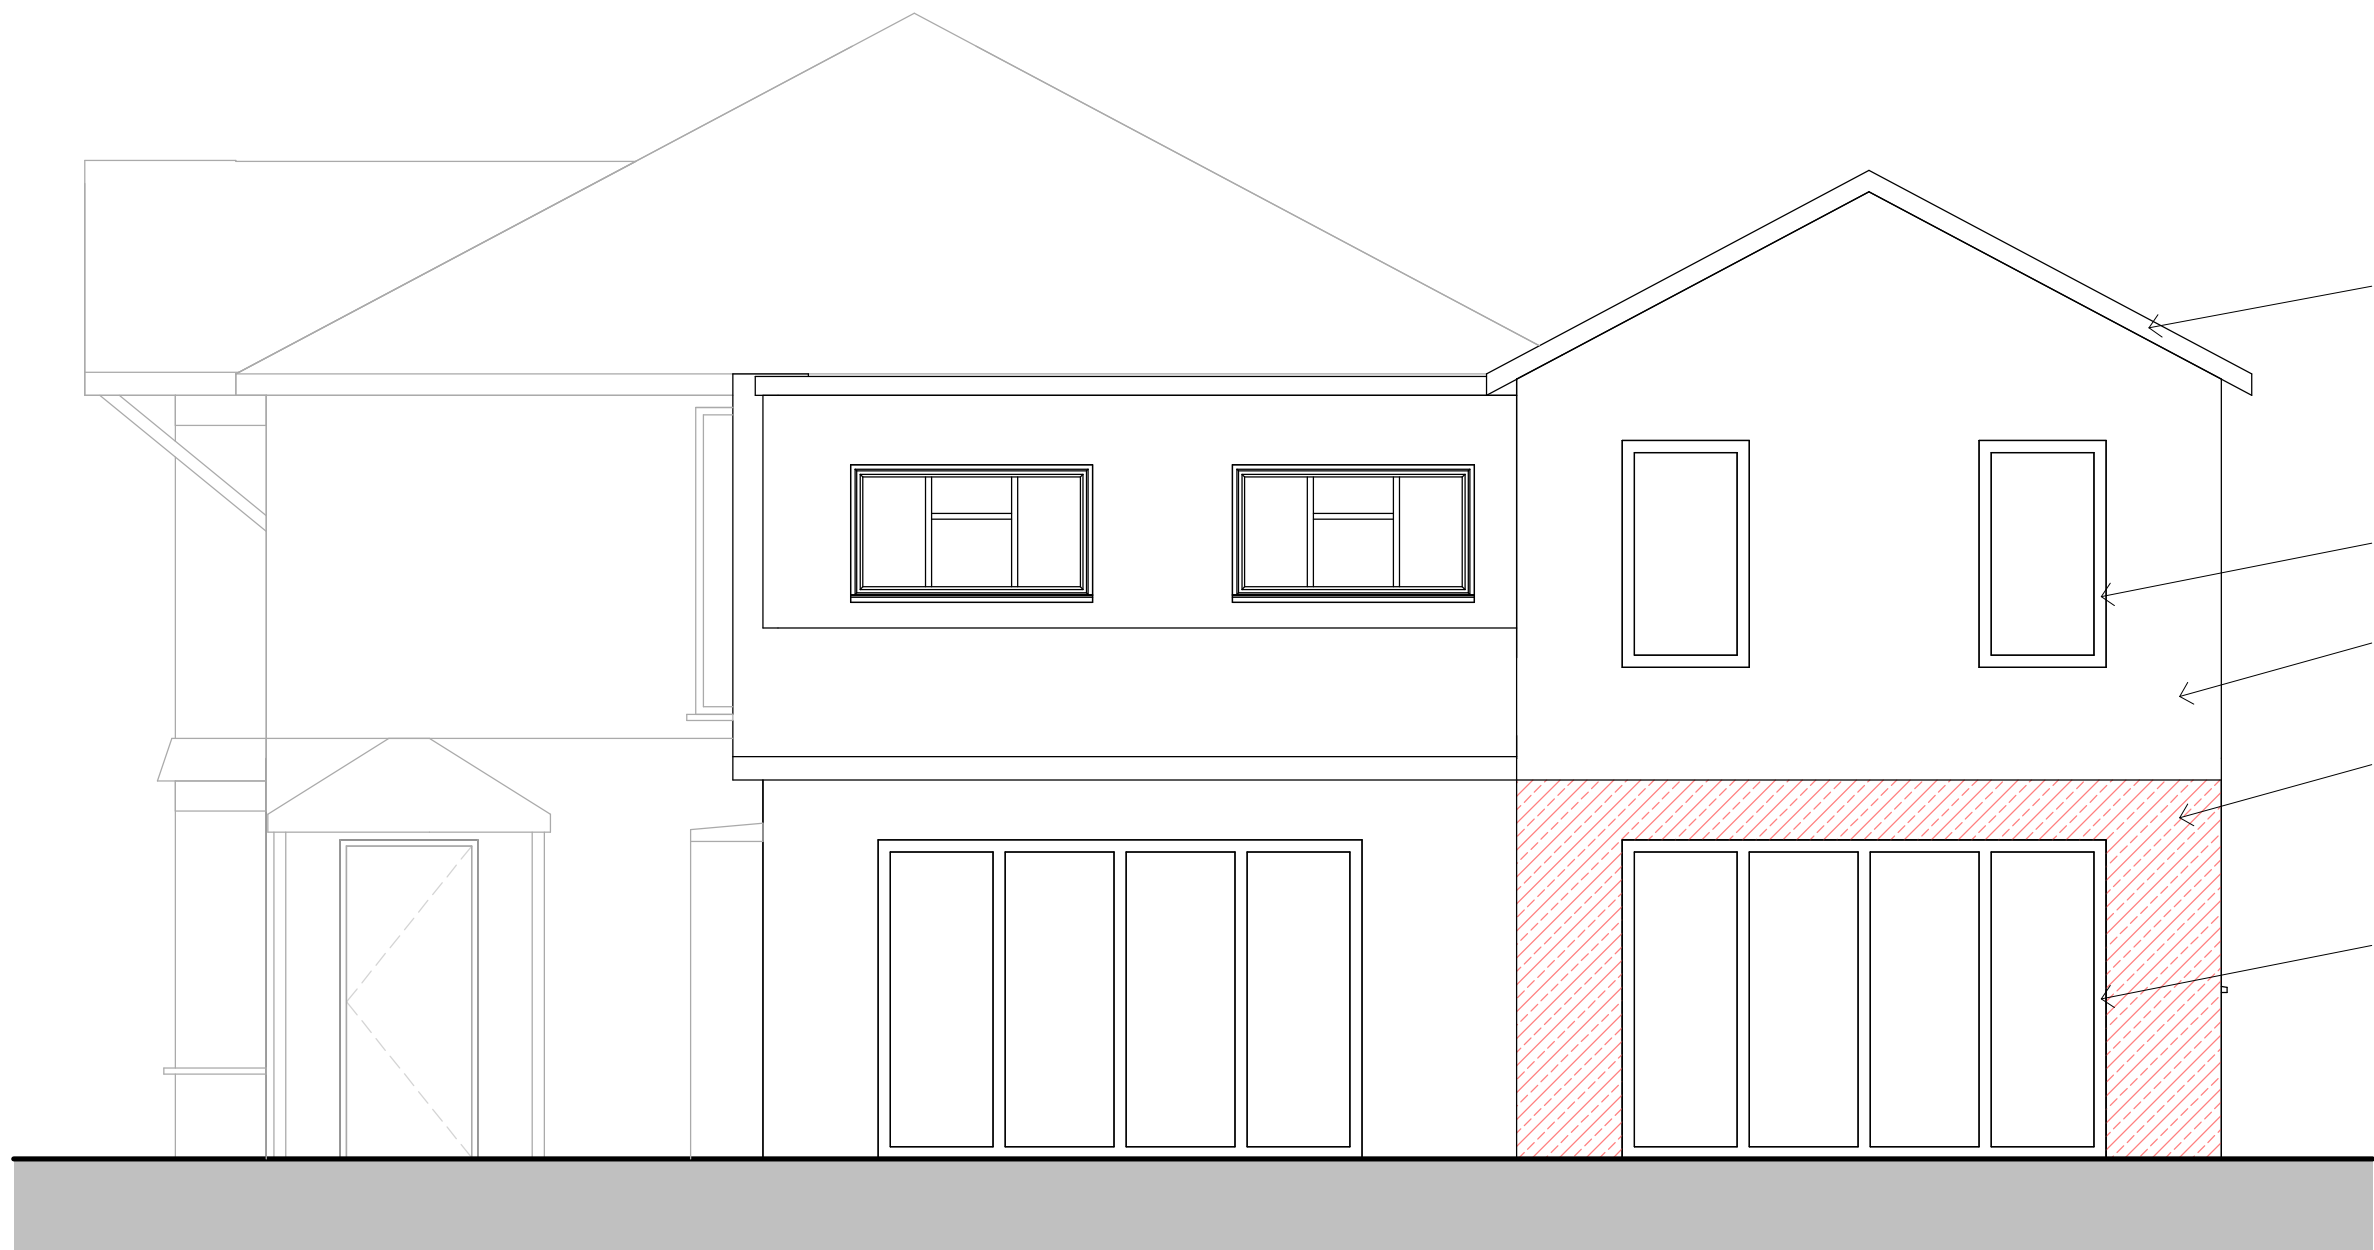

Proposed East Elevation
1 : 50

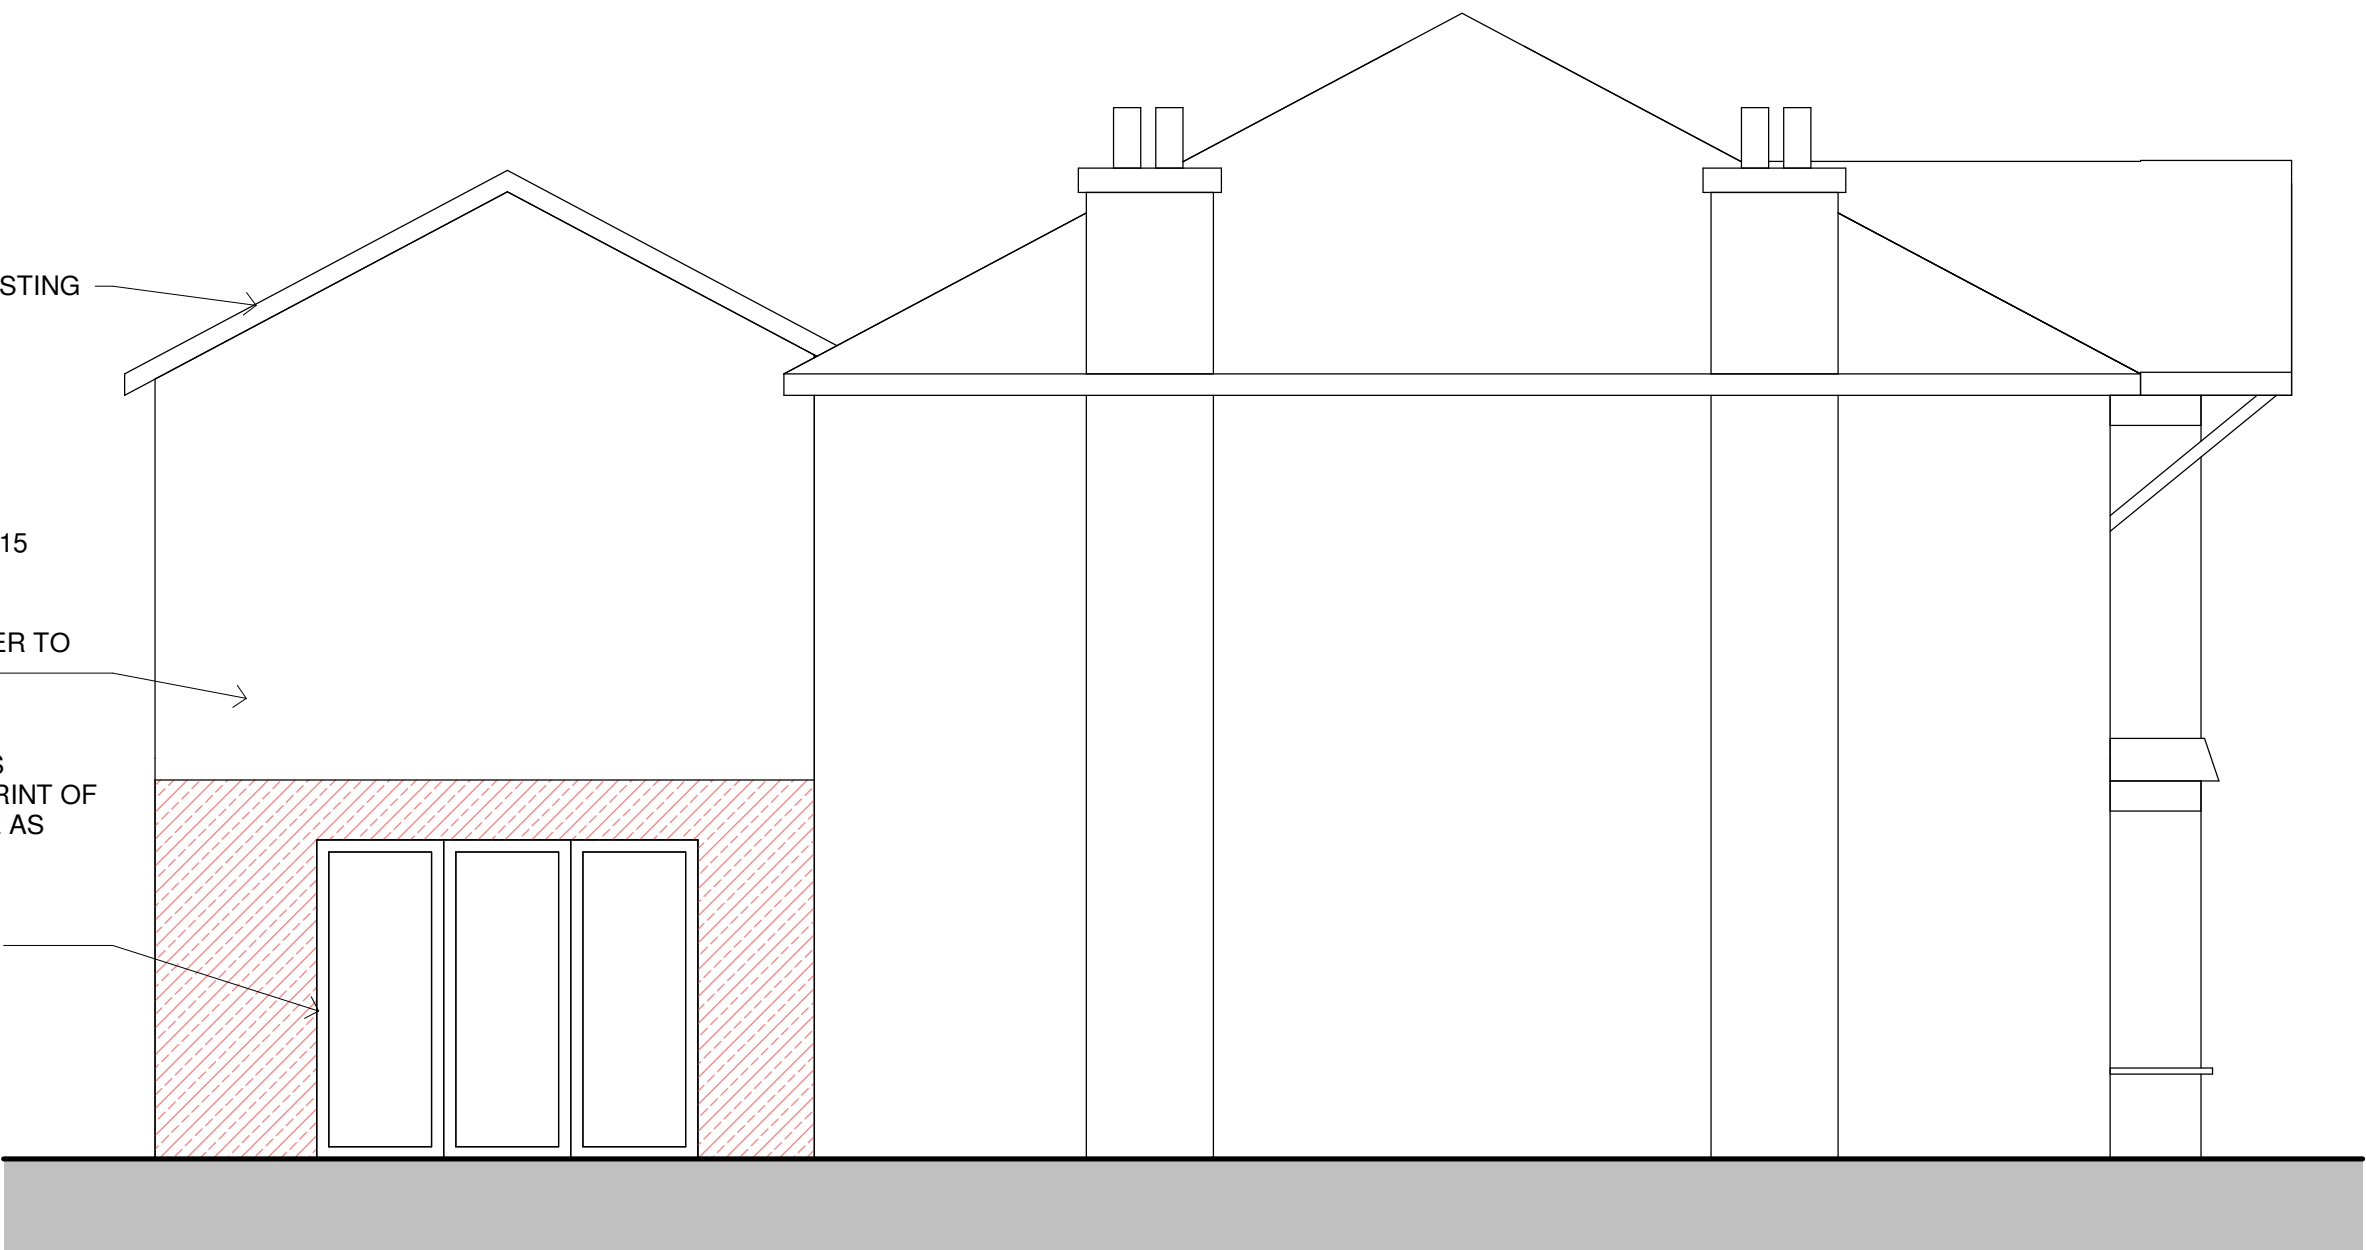

Proposed West Elevation
1 : 50

C.S.A

CLEAR - SPACE - ARCHITECTURE

Project
EXTENSION PROJECT
91 Crymlyn Road Neath

Draw Title
PROPOSED PLANS & ELEVATIONS

Date 01/23/07 Scale 1 : 50

Job No 220254

Draw No A103

Revision

Checked By: Author
Drawn By: Checker