




| Revision |             |      |      |
|----------|-------------|------|------|
| No       | Description | Date | Chkd |

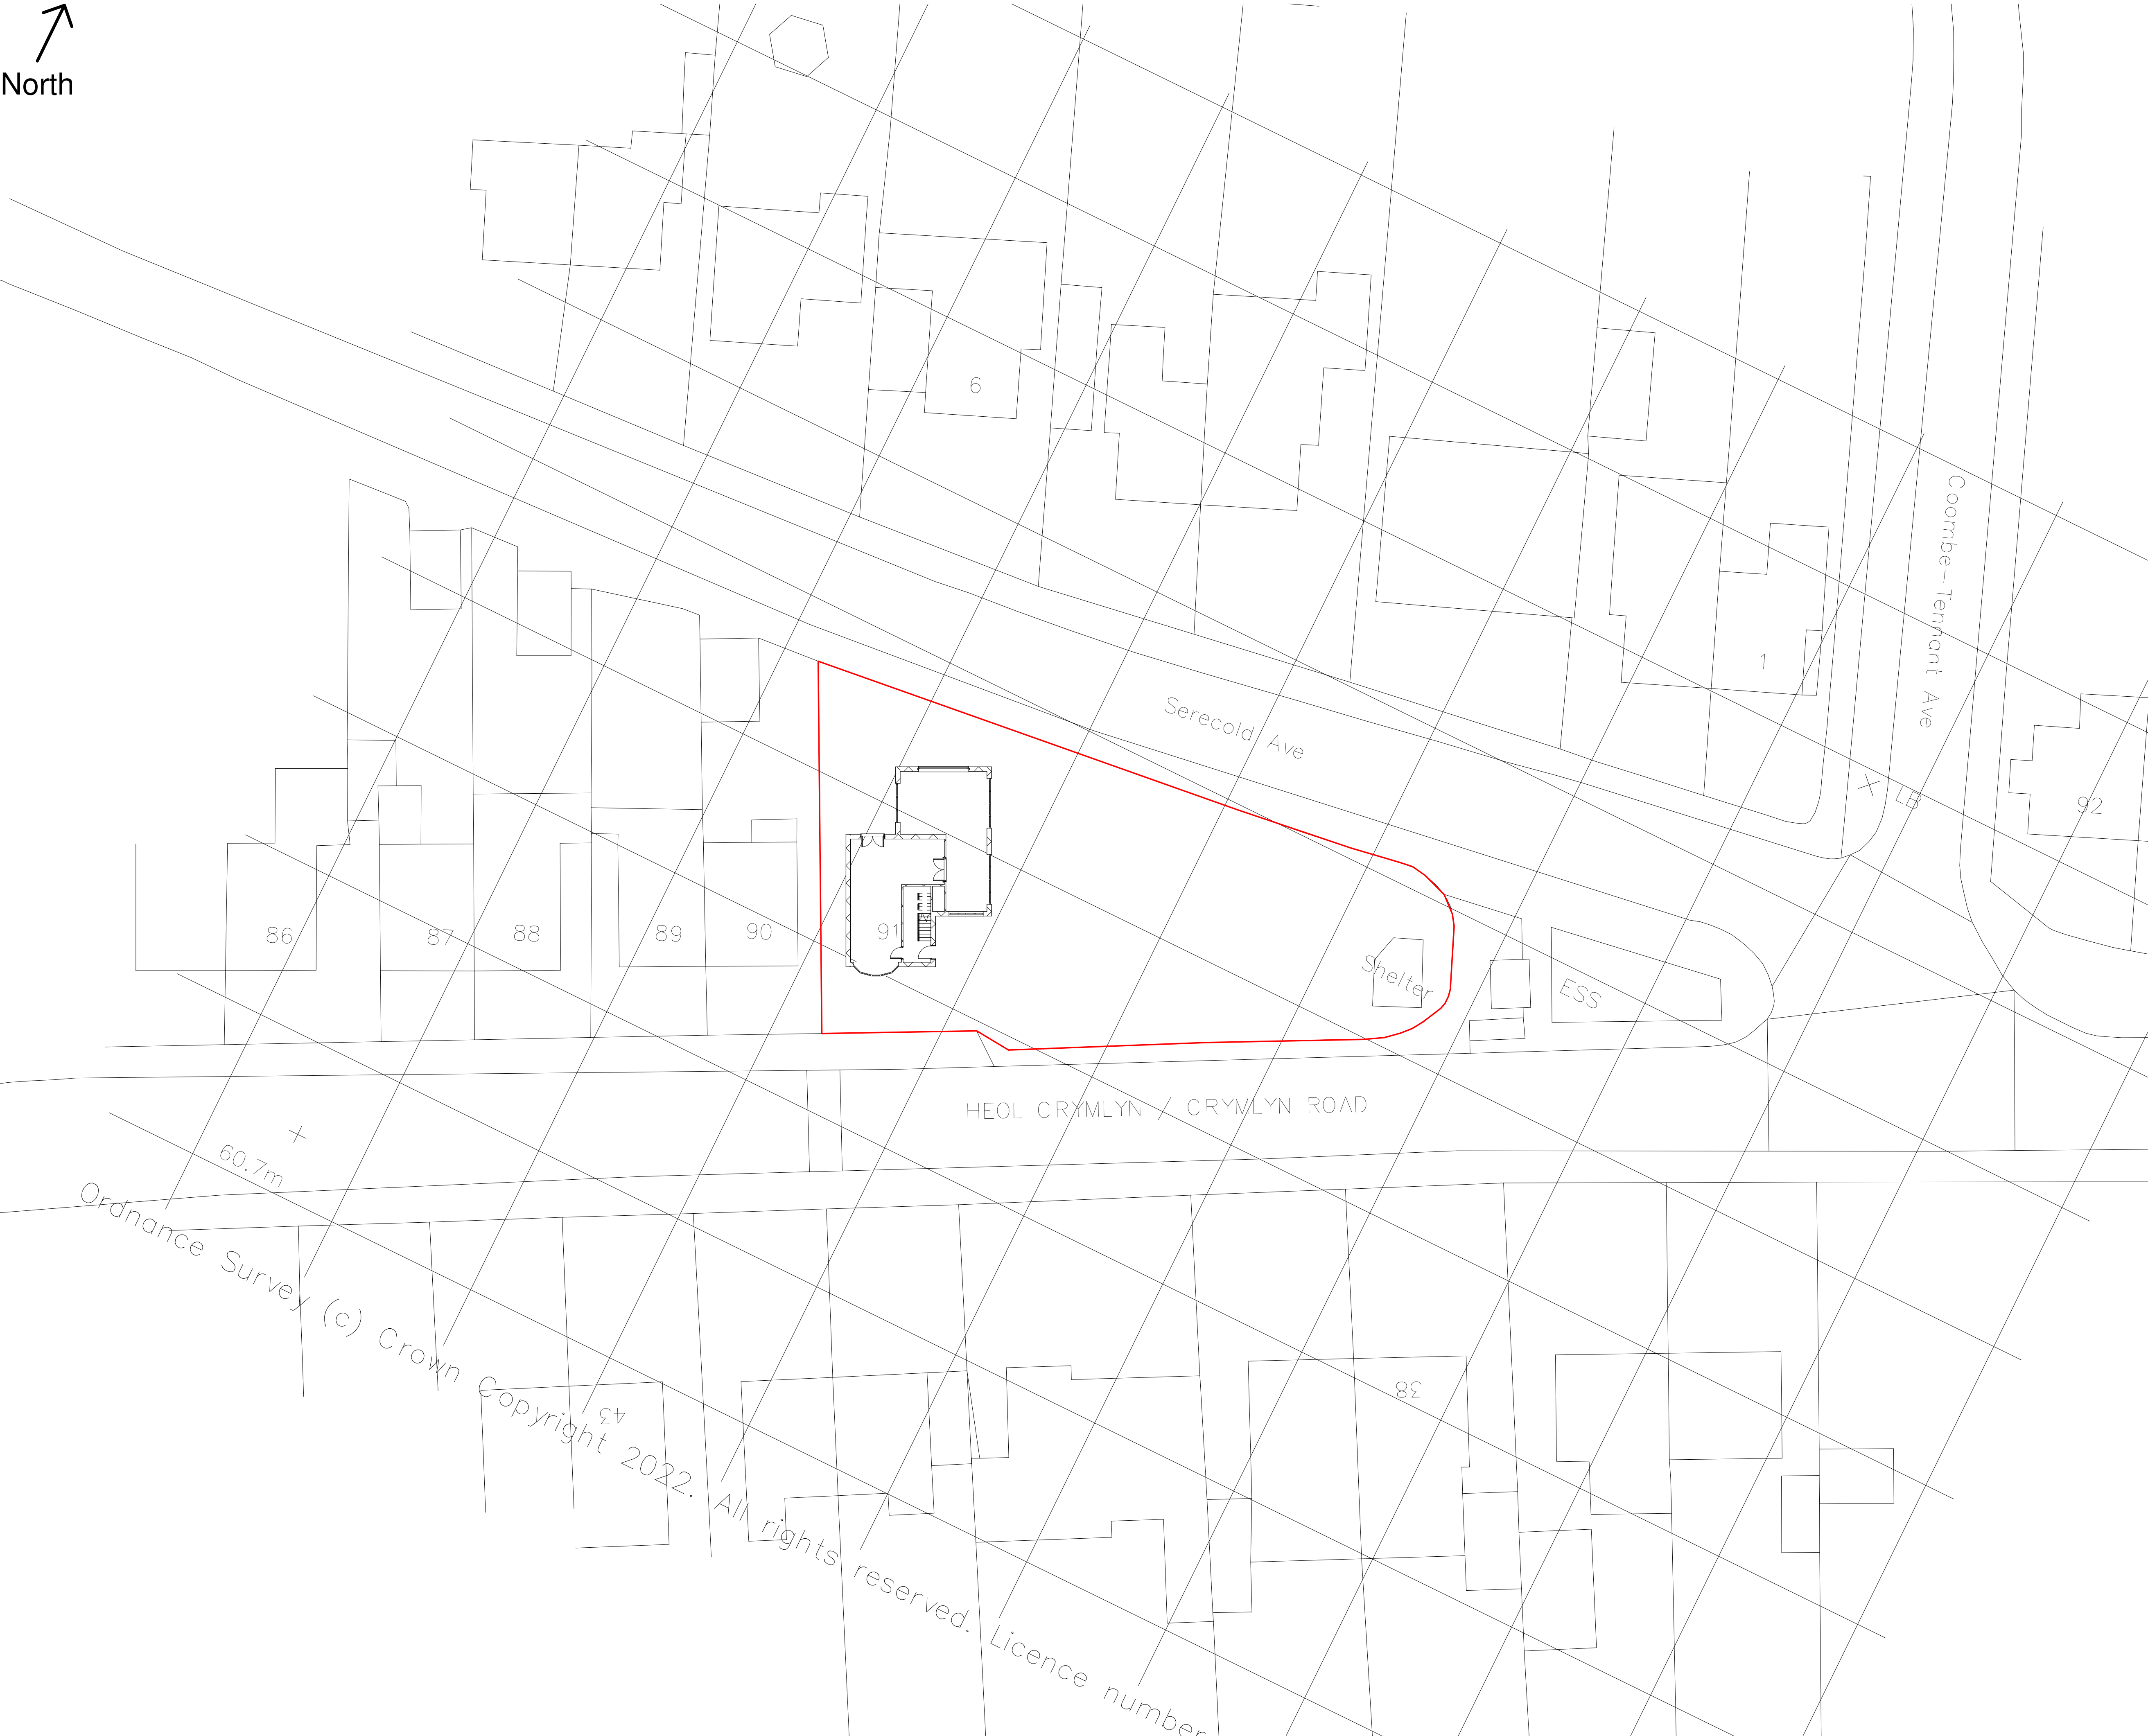

Ordinance Survey (c) Crown Copyright 2022. All rights reserved. Licence number 43

**C.S.A**  
CLEAR - SPACE - ARCHITECTURE

ProjectEXTENSION PROJECT  
91 Crymlyn Road Neath

Draw TitlePROPOSED SITE PLAN

Date08/15/22Scale1 : 200

Job No220254

Checked By: Author

Drawn By: Checker

Eng NoA104

Revision