



Superseded

This drawing is the copyright of the architect and may not be reproduced or copied without the express permission of the architect. Where dimensions are to be taken in preference to scaled dimensions

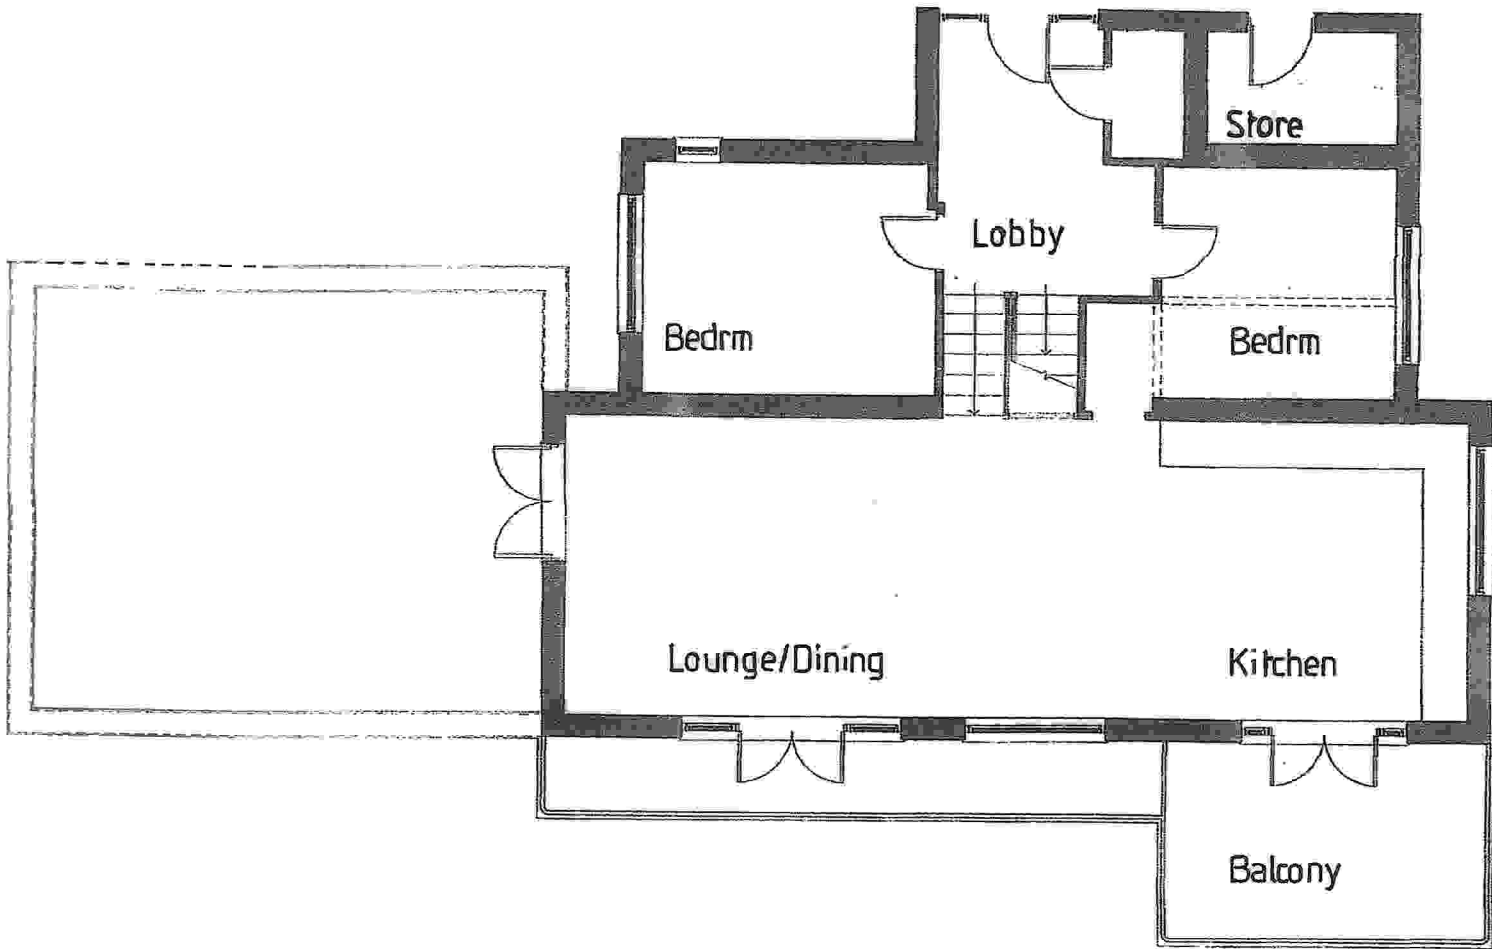

Mezzanine Floor Plan

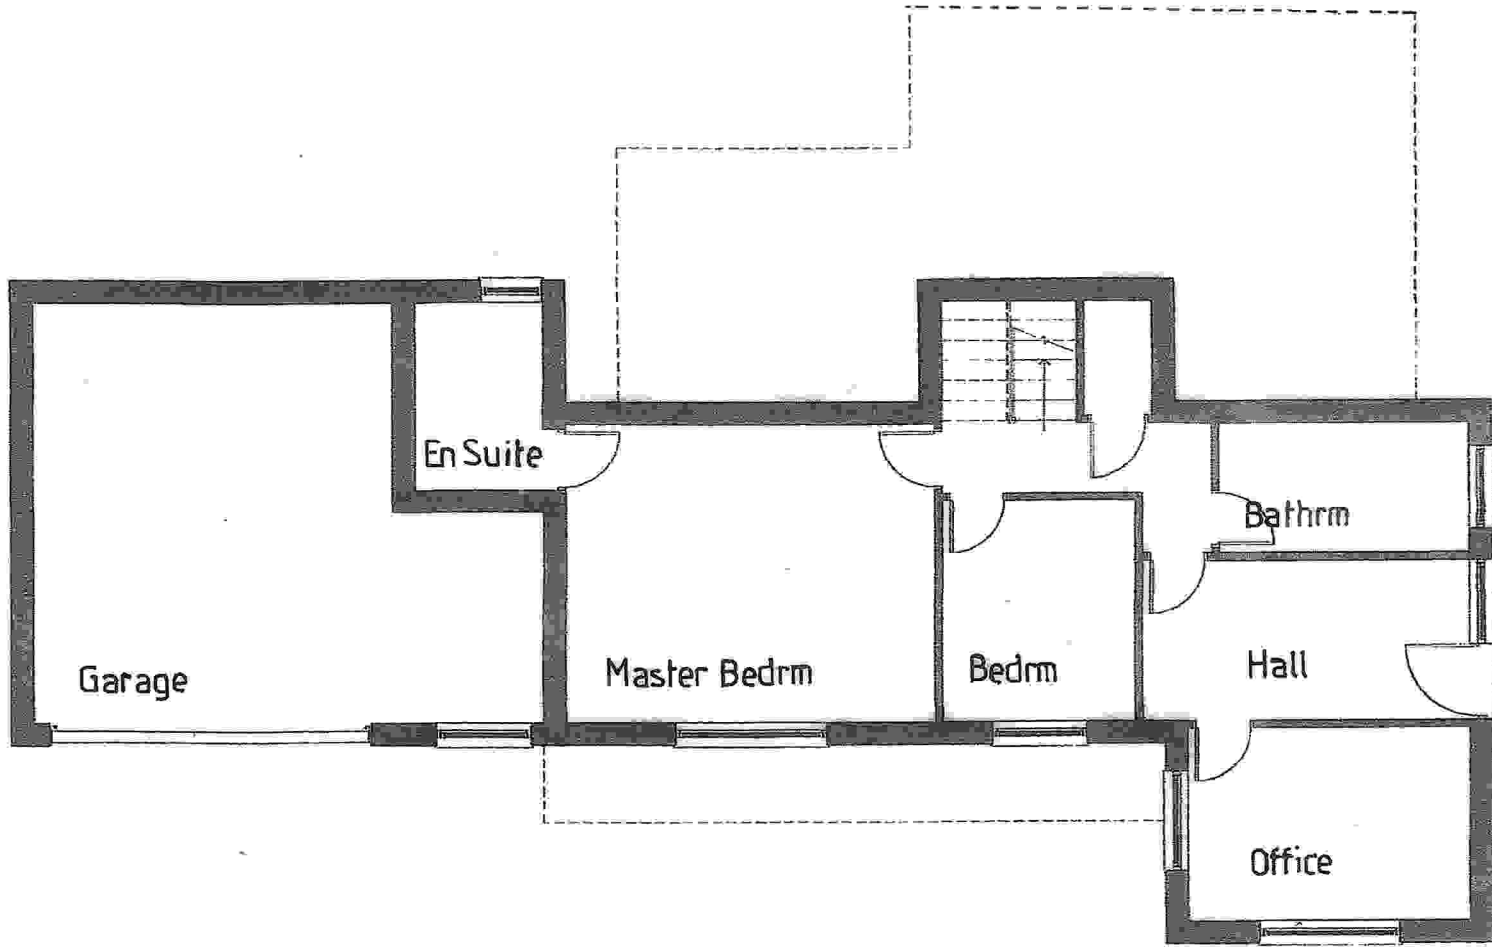

Ground Floor Plan

Proposed Alterations & Extensions to 129 Cilmaengwyn Road,
Ynysmeudwy, Pontardawe, SA8 4QN

EXISTING FLOOR PLANS

Scale: 1/100 @ A3


Drawing No.

1889/B/22/1


J. Hedley Rees, Chartered Architect, 9 Swansea Road, Pontardawe, Swansea, SA8 4AA.

Superseded


This drawing is the copyright of the architect and may not be reproduced or copied without the express permission of the architect. All dimensions are to be taken in preference to scaled dimensions

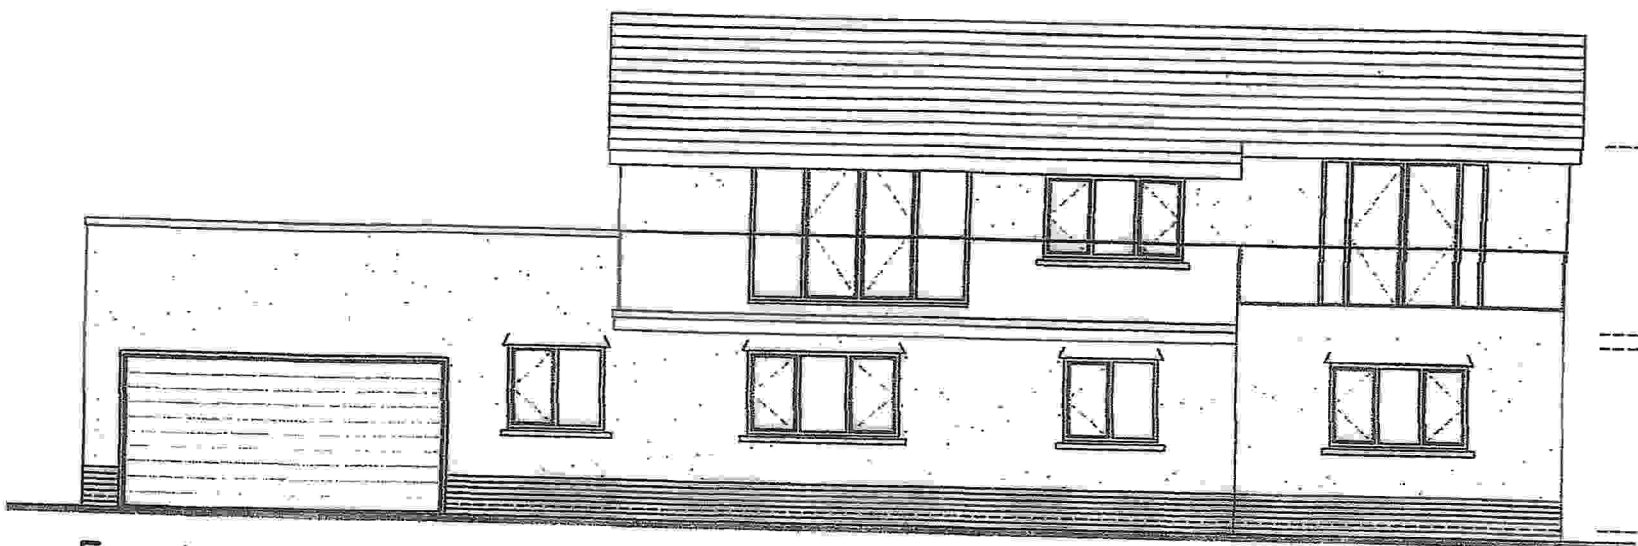

Front

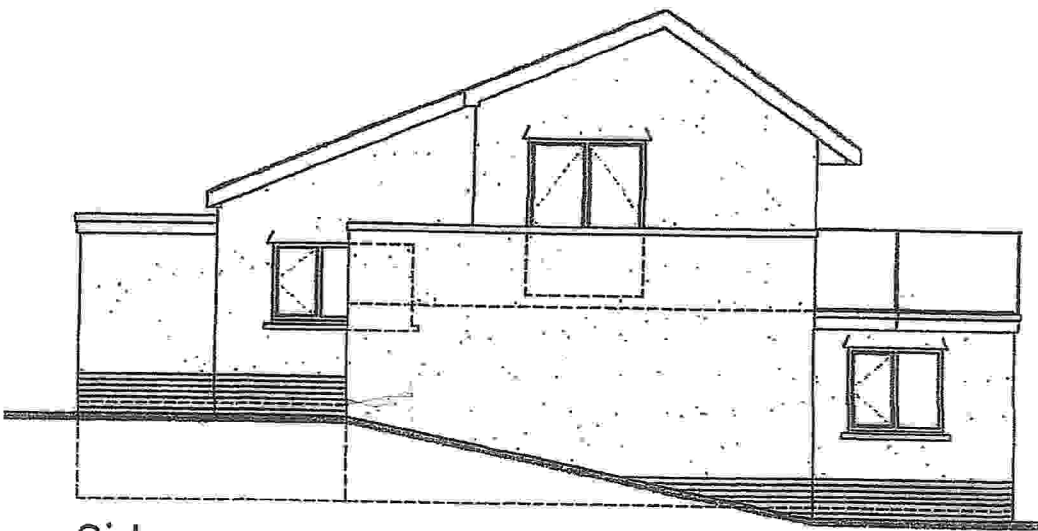

Side

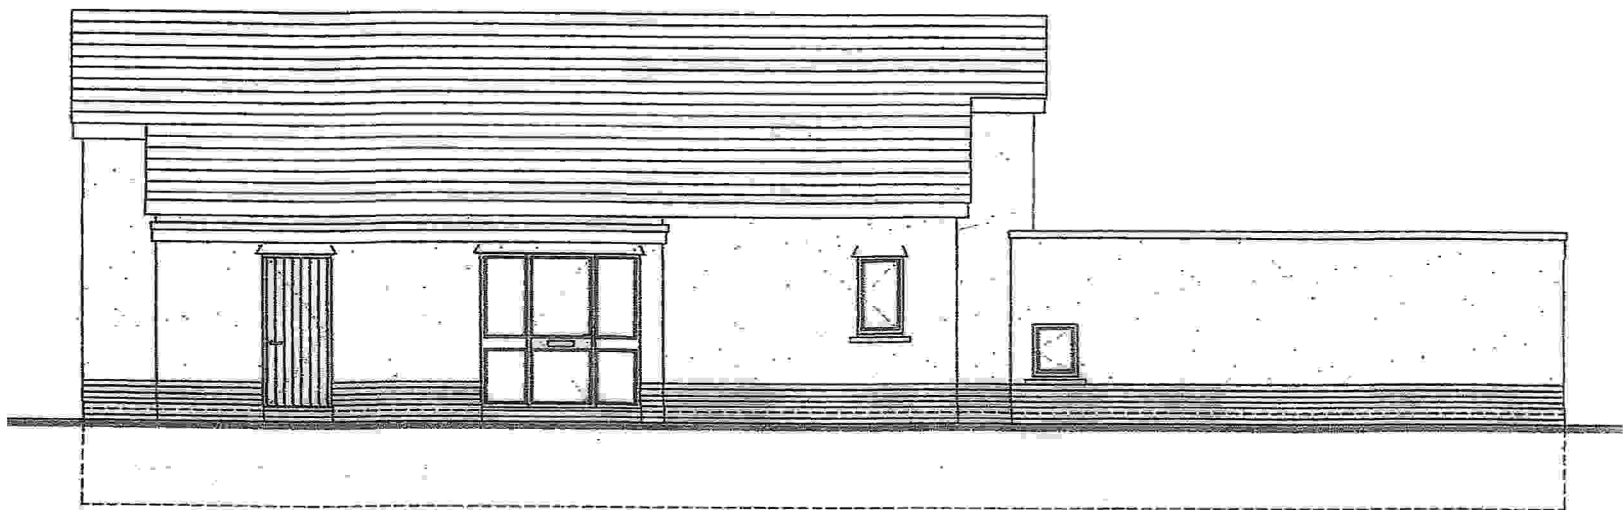

Rear



Side

**Proposed Alterations & Extensions to 129 Cilmaengwyn Road,
Ynysmeudwy, Pontardawe, SA8 4QN**

EXISTING ELEVATIONS

Scale: 1/100 @ A3

Drawing No.

1889/B/22/2

J. Hedley Rees. Chartered Architect, 9 Swansea Road, Pontardawe, Swansea, SA8 4AA.
Tel.: 01792830993 E Mail: hedleyrees@outlook.com