


This drawing is the copyright of the architect and may not be reproduced or copied without the express permission of the architect. Where dimensions are to be taken in preference to scaled dimensions

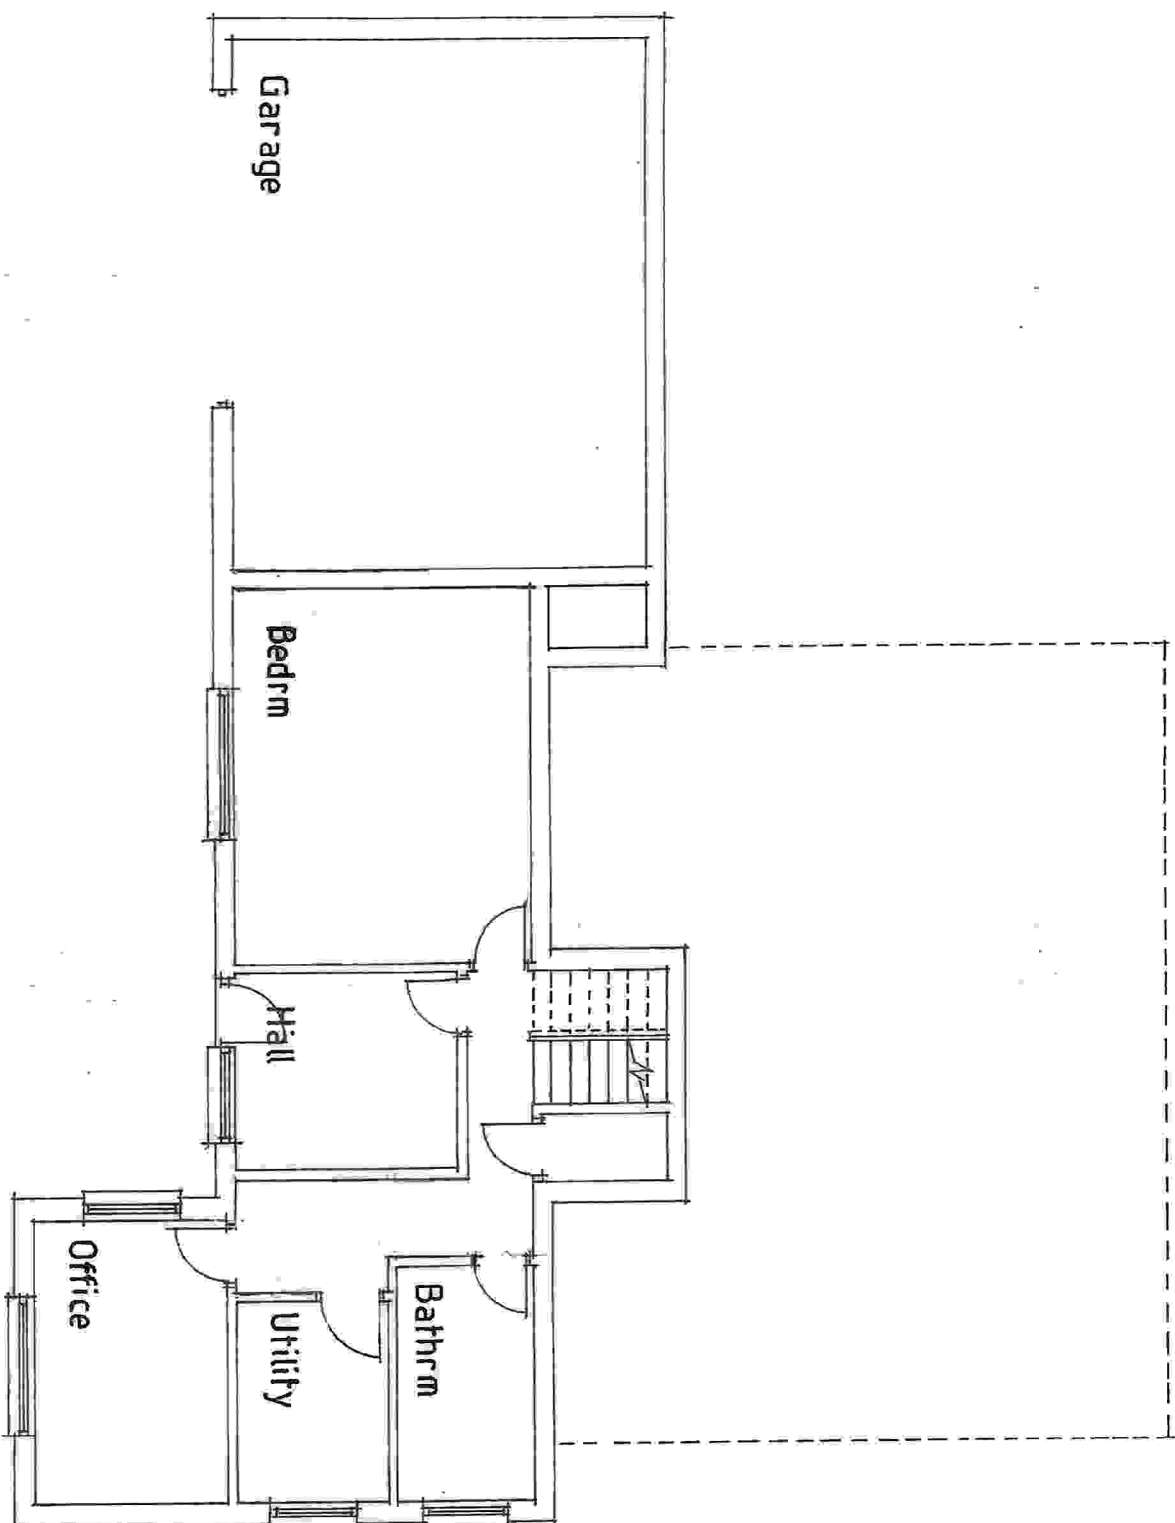

Proposed Alterations & Extensions to 129 Cilmaengwyn Road, Ynysmeudwy, Pontardawe,, SA8 4QN


PROPOSED GROUND FLOOR PLAN

Drawing No.

Scale: 1/100 @A4

1889/B/2/3

J. Hedley Rees, Chartered Architect, 9 Swansea Road, Pontardawe, Swansea,
Tel.: 01792830993 E Mail: hedleyrees@outlook.com

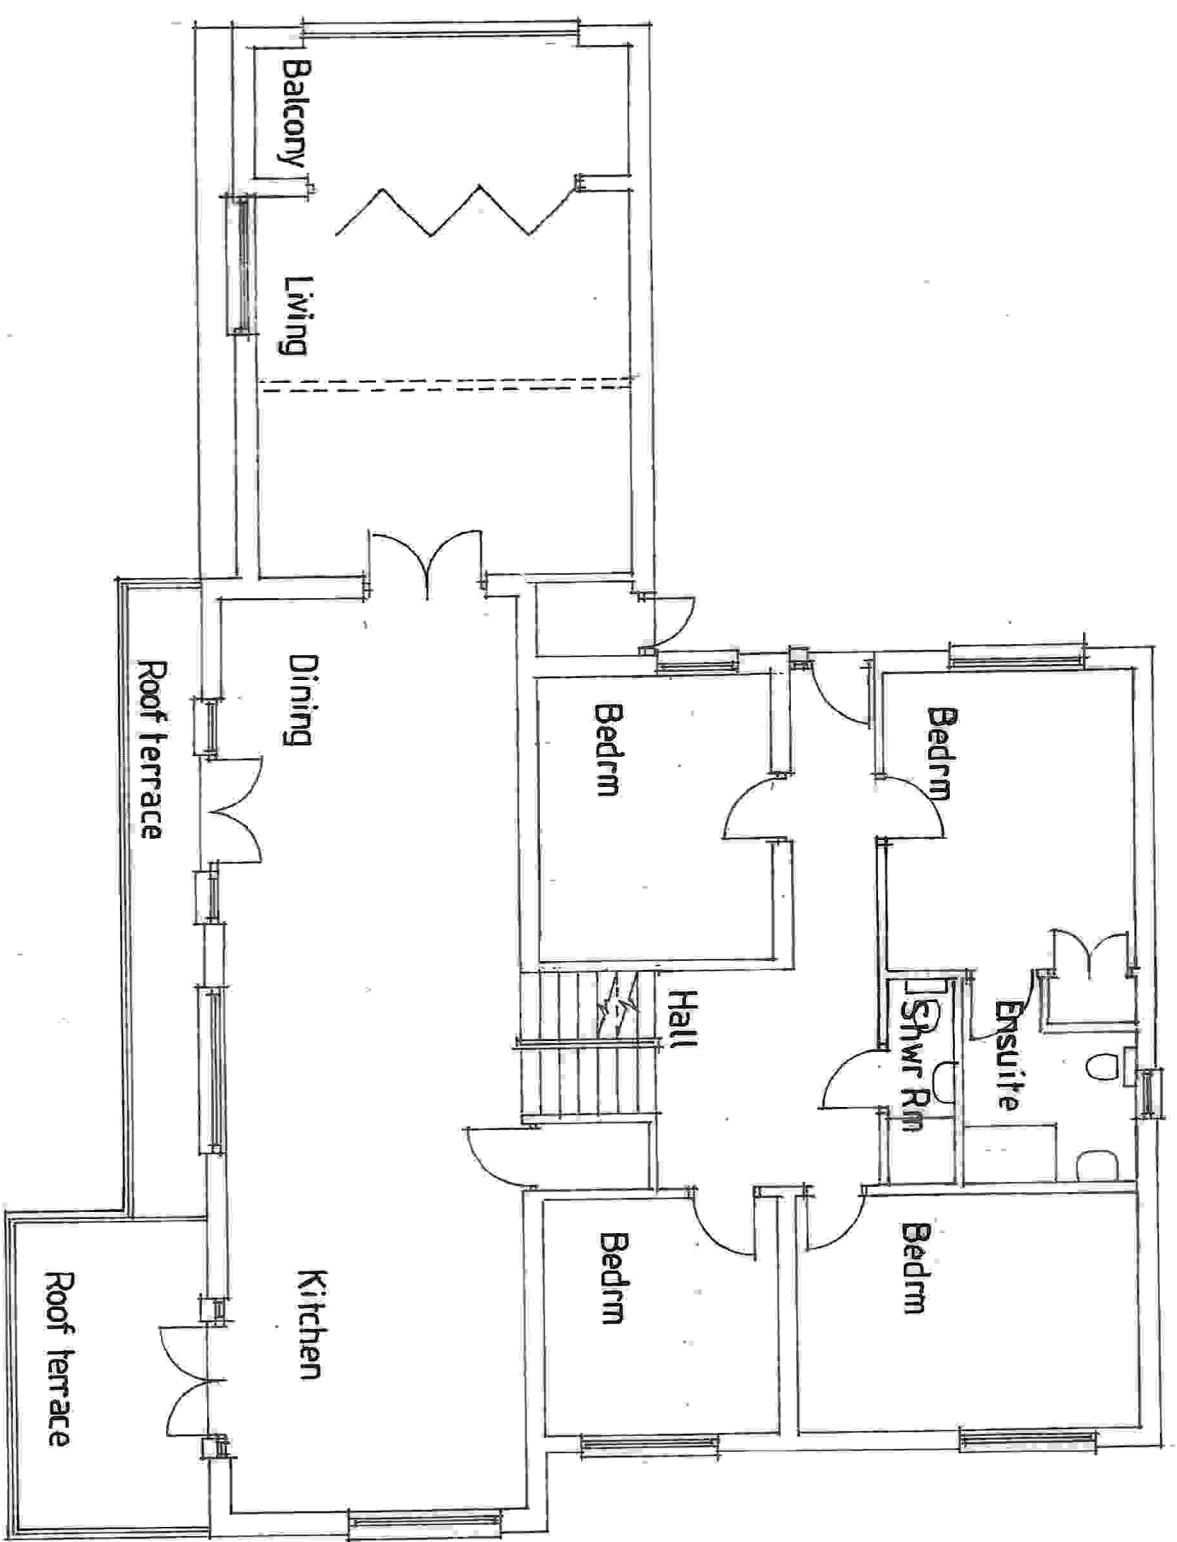

Proposed Alterations & Extensions to 129 Cilmaengwyn Road, Ynysmeudwy, Pontardawe, SA8 4QN

PROPOSED MEZZANINE FLOOR PLAN

Scale: 1/100 @A4


1889/B/22/4

J. Hedley Rees, Chartered Architect, 9 Swansea Road, Pontardawe, Swansea,
Tel.: 01792830993 E-Mail: hedleyrees@outlook.com

This drawing is the copyright of the architect and may not be reproduced or copied without the express permission of the architect. Written dimensions are to be taken in preference to scaled dimensions

SCHEDULE OF FINISHES

ROOF	Redland Cambrian slate gray roofing tiles on 50x50mm tanalised softwood battens and counter battens on Tyvek sarking felt on 15mm Sterlingboard sarking boarding on 100mm rigid Celotex insulation boarding on 150x75mm tanalised softwood rafters at 600mm centres
RR	White and black plastic coating to match existing walls
WALLS	White u.P.V.C. to match existing
WINDOWS & DOORS	White u.P.V.C. to match existing
FASCIA, BARGE BOARDS &	White u.P.V.C. to match existing
RAINWATER GOODS	

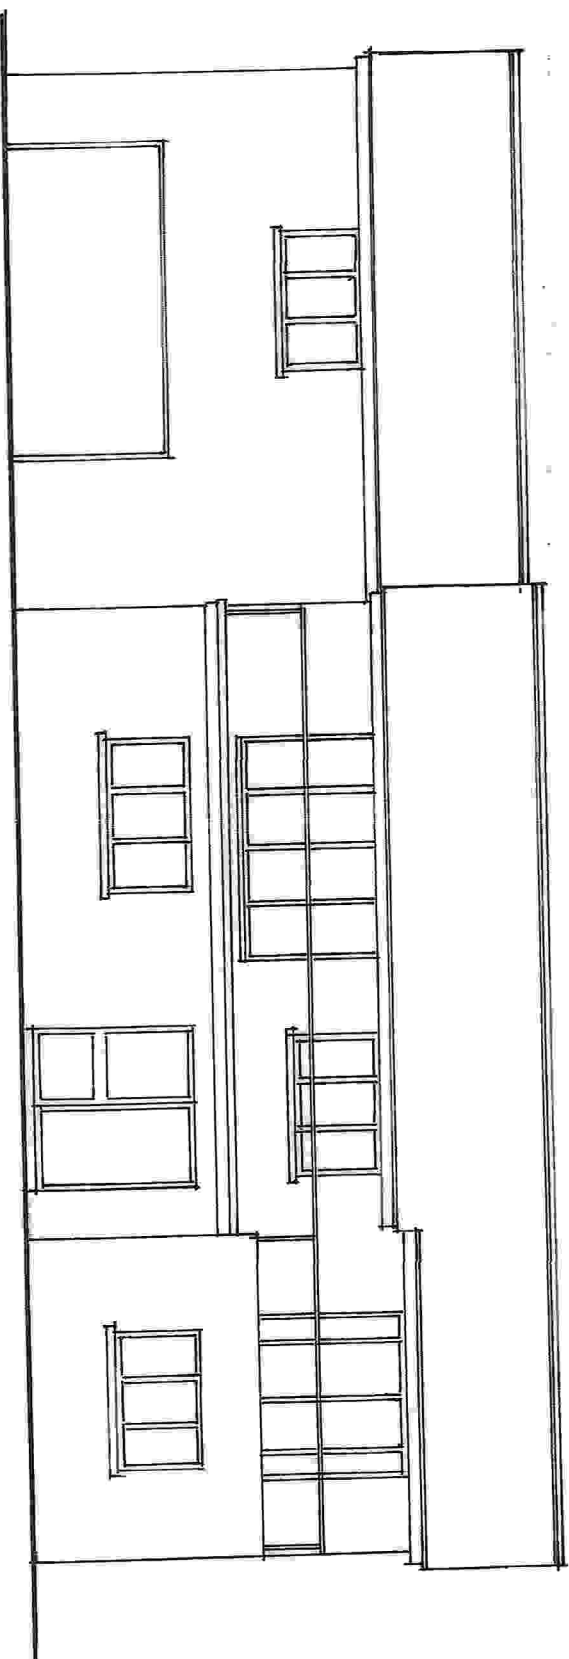

**Proposed Alterations & Extensions to 129 Cilmaengwyn Road,
Ynysmeudwy, Pontardawe, SA8 4QN**

PROPOSED FRONT ELEVATION


Drawing No.

Scale: 1/100 @A4

1889/B/22/5

J. Hedley Rees, Chartered Architect, 9 Swansea Road, Pontardawe, Swansea,
Tel.: 01792830993 E Mail: hedleyrees@outlook.com

This drawing is the copyright of the architect and may not be reproduced or copied without the express permission of the architect. Wholen dimensions are to be taken in preference to scaled dimensions

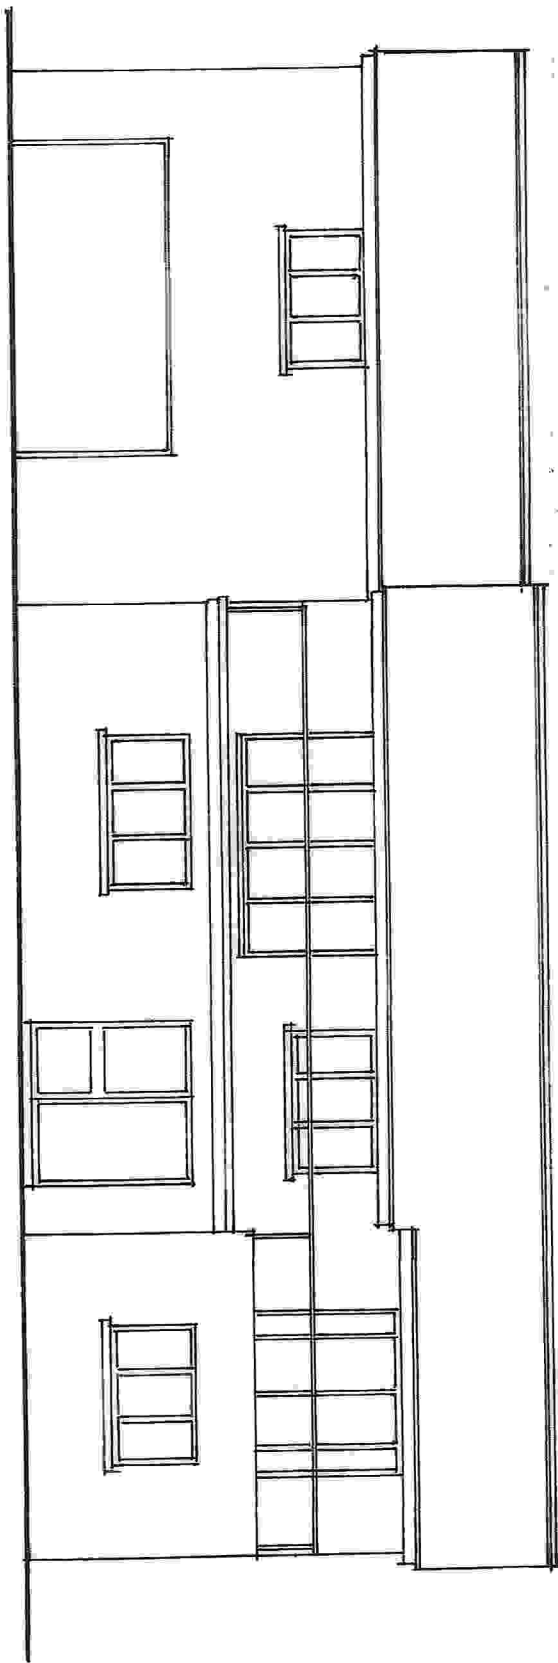

**Proposed Alterations & Extensions to 129 Cllmaengwyn Road,
Ynysmeudwy, Pontardawe,, SA8 4QN**

PROPOSED FRONT ELEVATION


Drawing No.

Scale: 1/100 @A4

1889/B/22/5

J. Hedley Rees, Chartered Architect, 9 Swanssea Road, Pontardawe, Swanssea,
Tel.: 01792830993 E Mail: hedleyrees@outlook.com

This drawing is the copyright of the architect and may not be reproduced or copied without the express permission of the architect. Written dimensions are to be taken in preference to scaled dimensions

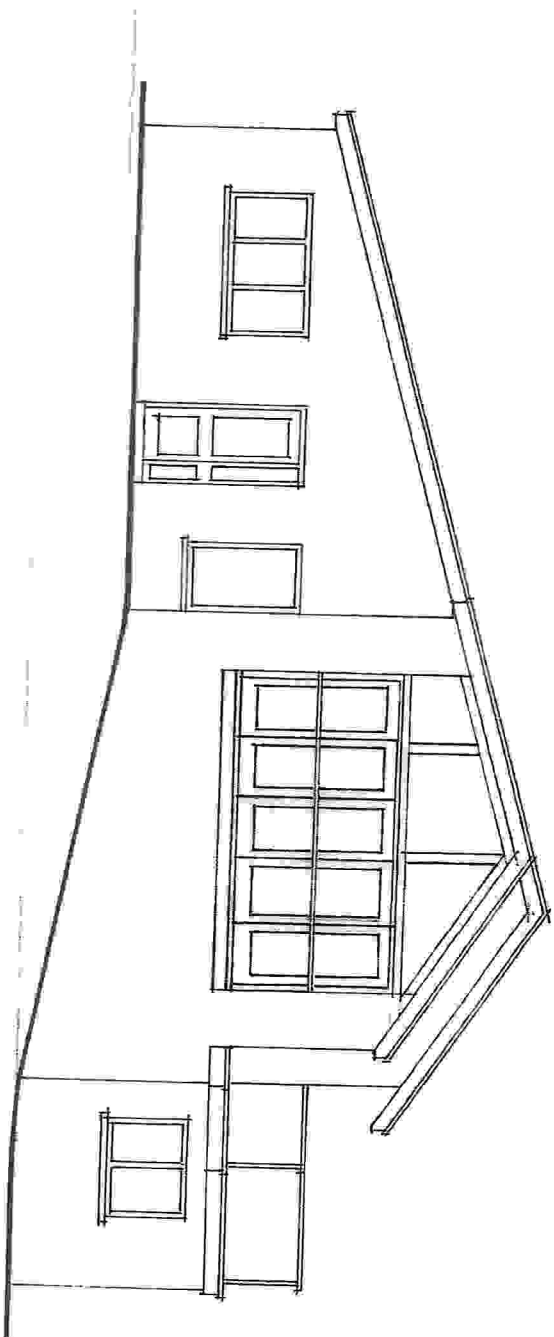

**Proposed Alterations & Extensions to 129 Cilmaengwyn Road,
Ynysmeudwy, Pontardawe,, SA8 4QN**

PROPOSED SIDE ELEVATION


Drawing No.

Scale: 1/100 @A4

1889/B/22/6

J. Hedley Rees, Chartered Architect, 9 Swansea Road, Pontardawe, Swansea,
Tel.: 01792830993 E Mail: hedleyrees@outlook.com

This drawing is the copyright of the architect and may not be reproduced or copied without the express permission of the architect. Where dimensions are to be taken in preference to scaled dimensions

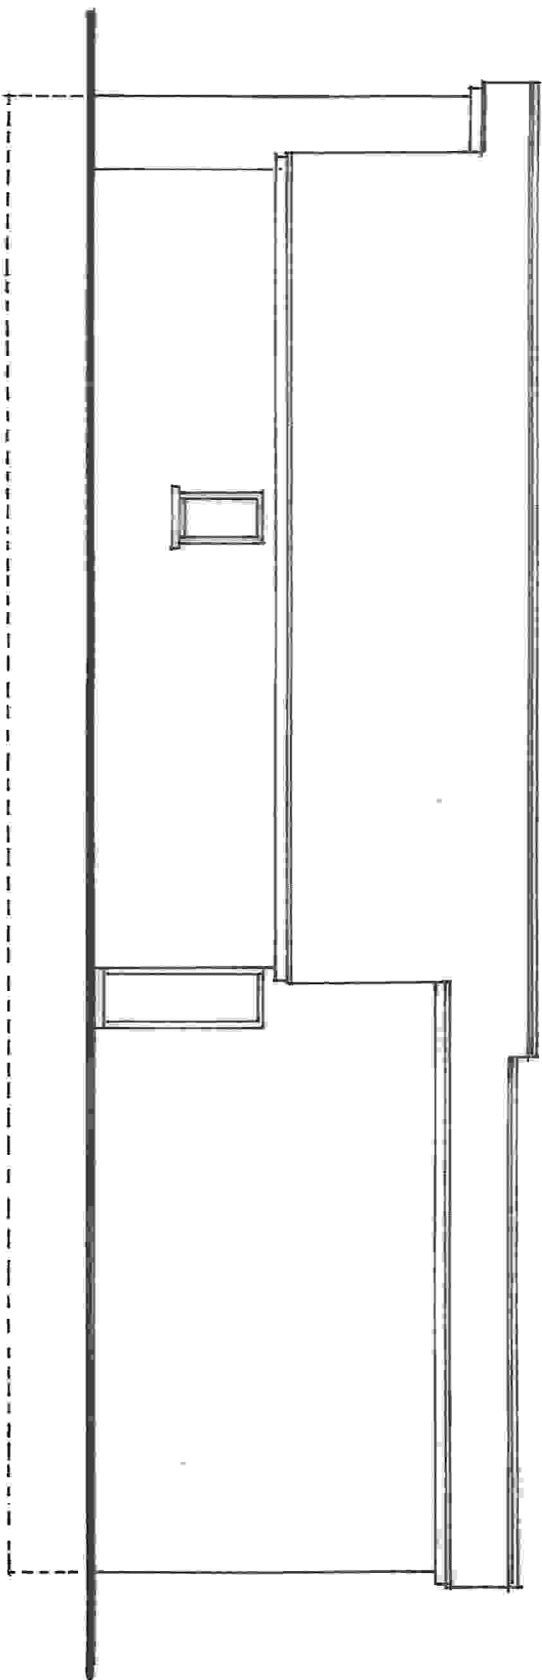

**Proposed Alterations & Extensions to 129 Cilmaengwyn Road,
Ynysmeudwy, Pontardawe, SA8 4QN**

PROPOSED REAR ELEVATION


Drawing No.

Scale: 1/100 @A4

1889/B/22/7

J. Hedley Rees, Chartered Architect, 9 Swansea Road, Pontardawe, Swansea,
Tel.: 01792830993 E-Mail: hedleyrees@outlook.com

This drawing is the copyright of the architect and may not be reproduced or copied without the express permission of the architect. Where dimensions are to be taken in preference to scaled dimensions

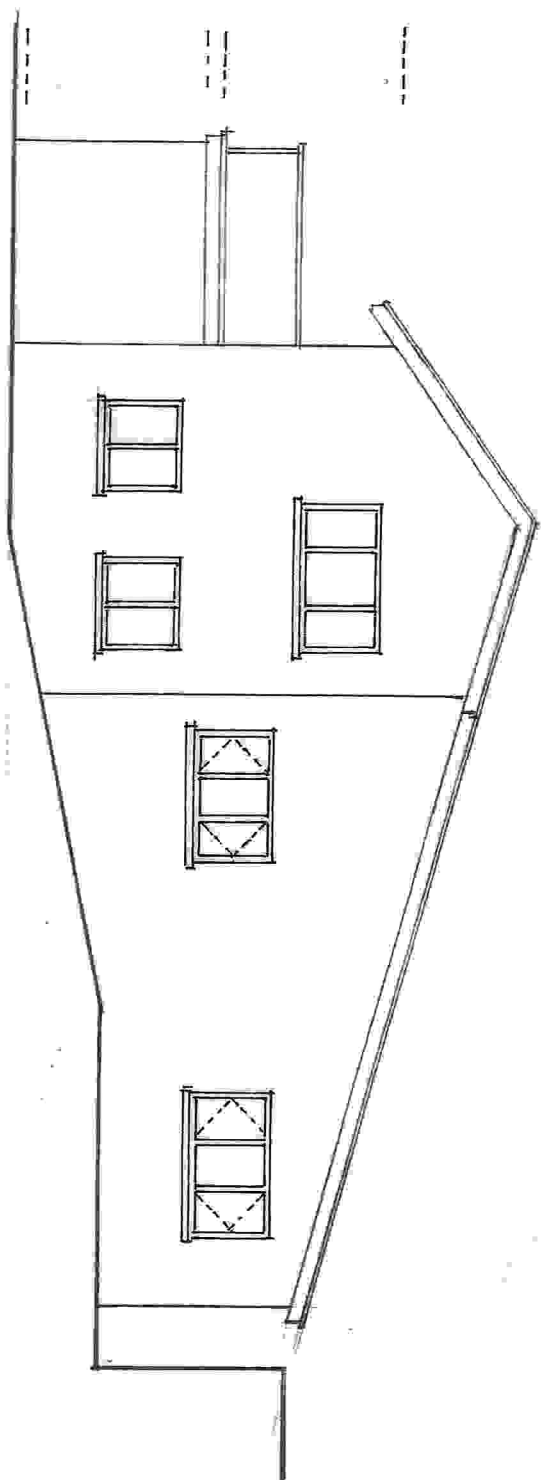

**Proposed Alterations & Extensions to 129 Cllmaengwyn Road,
Ynysmeudwy, Pontardawe, SA8 4QN**

PROPOSED SIDE ELEVATION

Drawing No.

Scale: 1/100 @A4

1889/B/22/8

J. Hedley Rees, Chartered Architect, 9 Swansea Road, Pontardawe, Swansea,
Tel.: 01792830993 E Mail: hedleyrees@outlook.com

This drawing is the copyright of the architect and may not be reproduced or copied without the express permission of the architect. Written dimensions are to be taken in preference to scaled dimensions



**Proposed Alterations & Extensions to 129 Cilmaengwyn Road,
Ynysmeudwy, Pontardawe, SA8 4QN**


PROPOSED ROOF PLAN

Drawing No.

Scale: 1/100 @A4

1889/B/22/9

J. Hedley Rees, Chartered Architect, 9 Swansen Road, Pontardawe, Swansea,
Tel.: 01792830993 E-Mail: hedleyrees@outlook.com

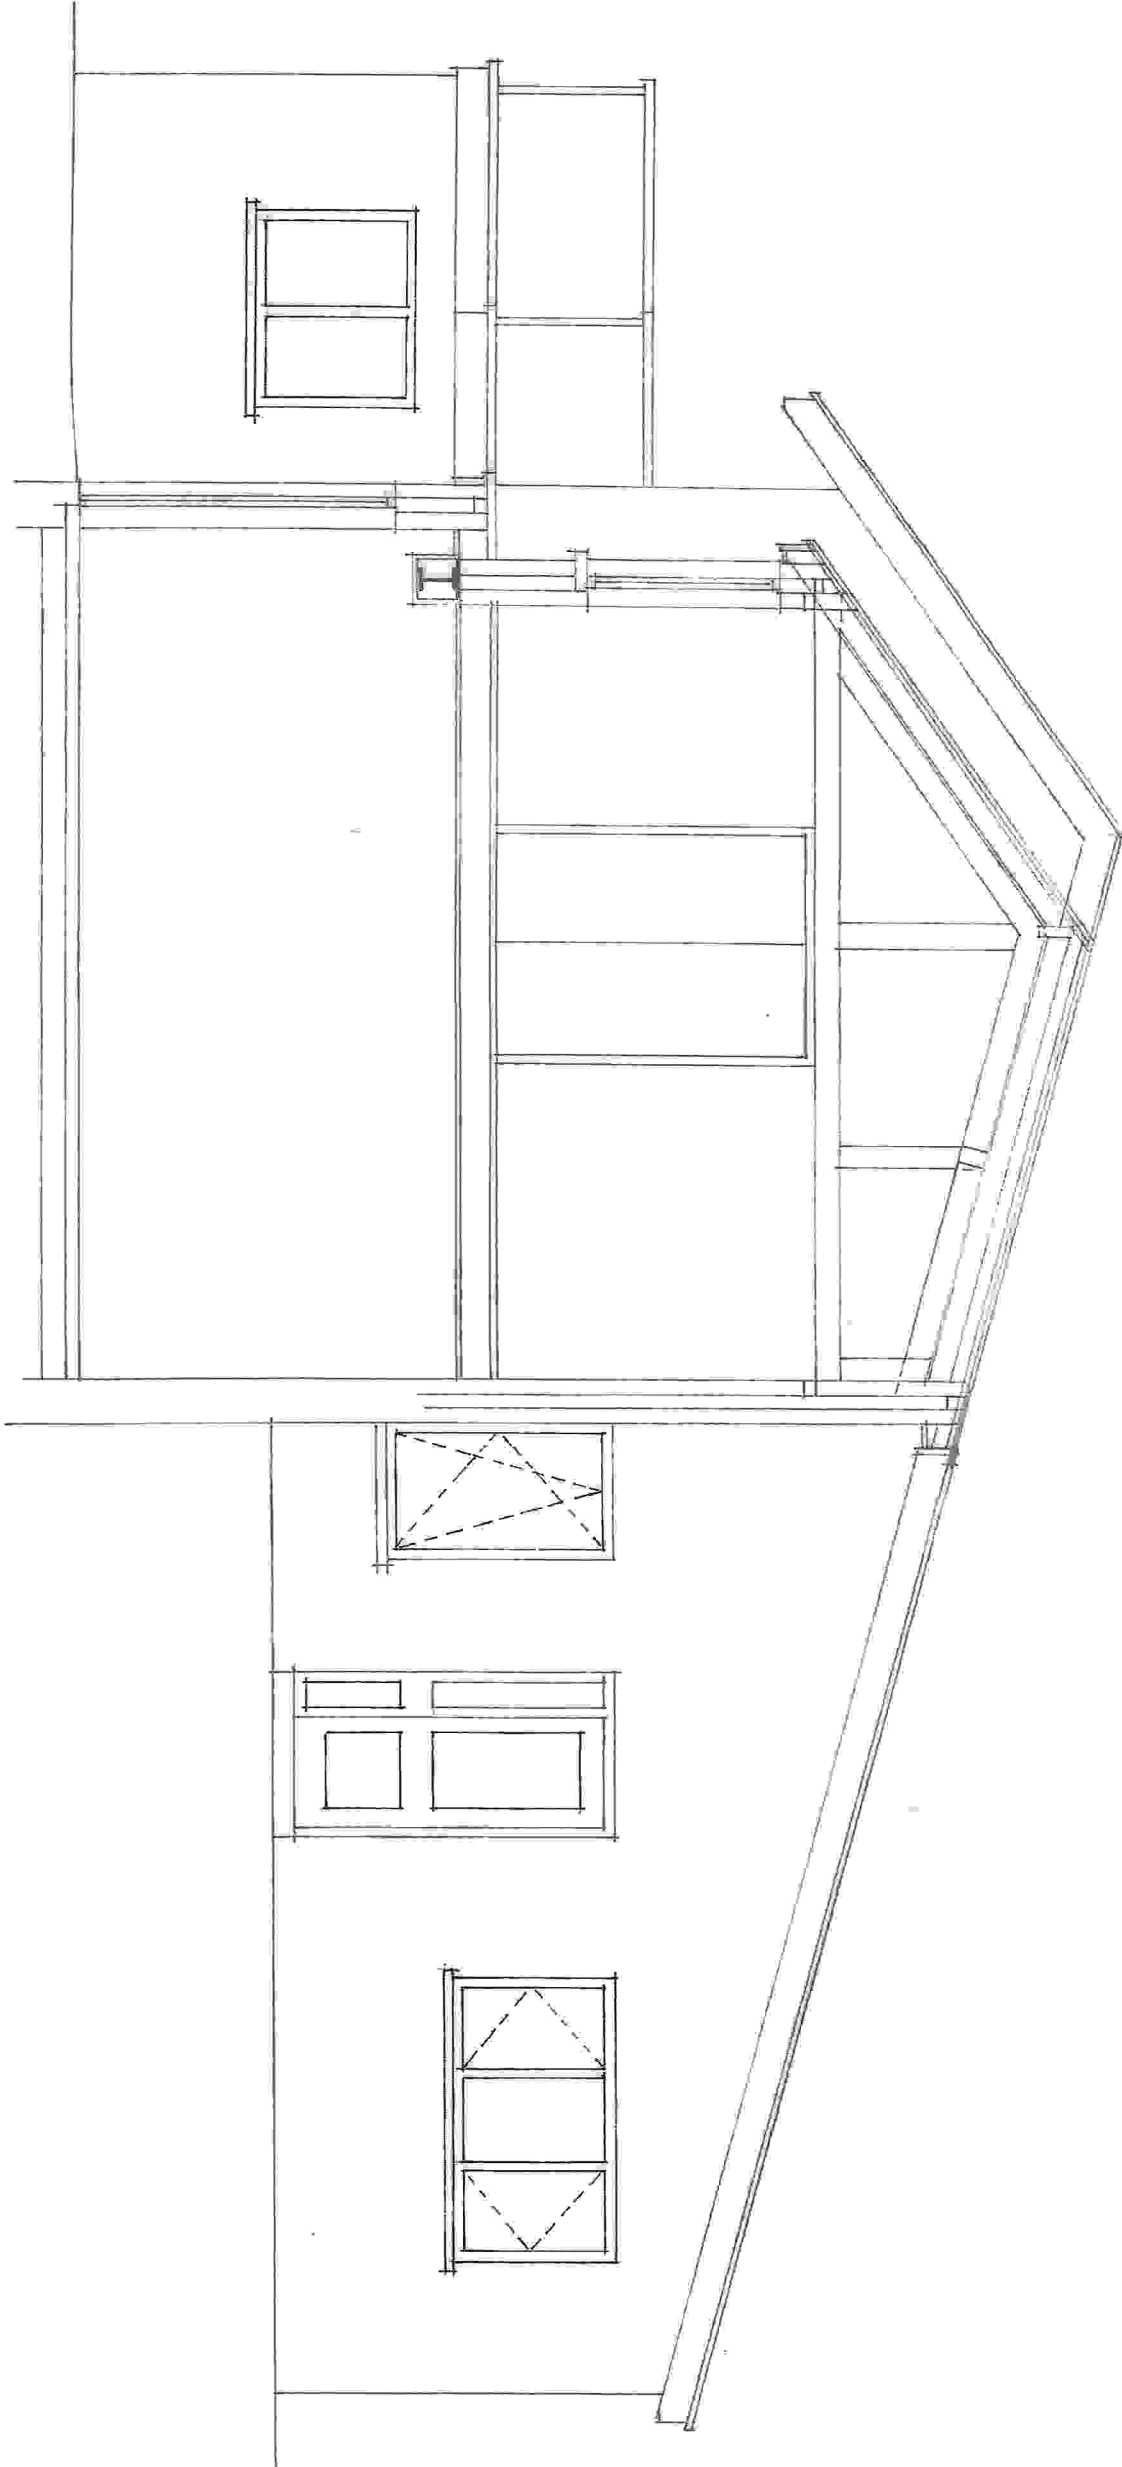


Proposed Alterations & Extensions to 129 Cilmaengwyn Road, Ynysmeudwy, Pontardawe, SA8 4QN

PROPOSED SECTION

Scale: 1/50 @A3

1889/B/22/10

J. Hedley Rees, Chartered Architect, 9 Swansea Road, Pontardawe, Swansea, Tel.: 01792830993 E Mail: hedleyrees@outlook.com

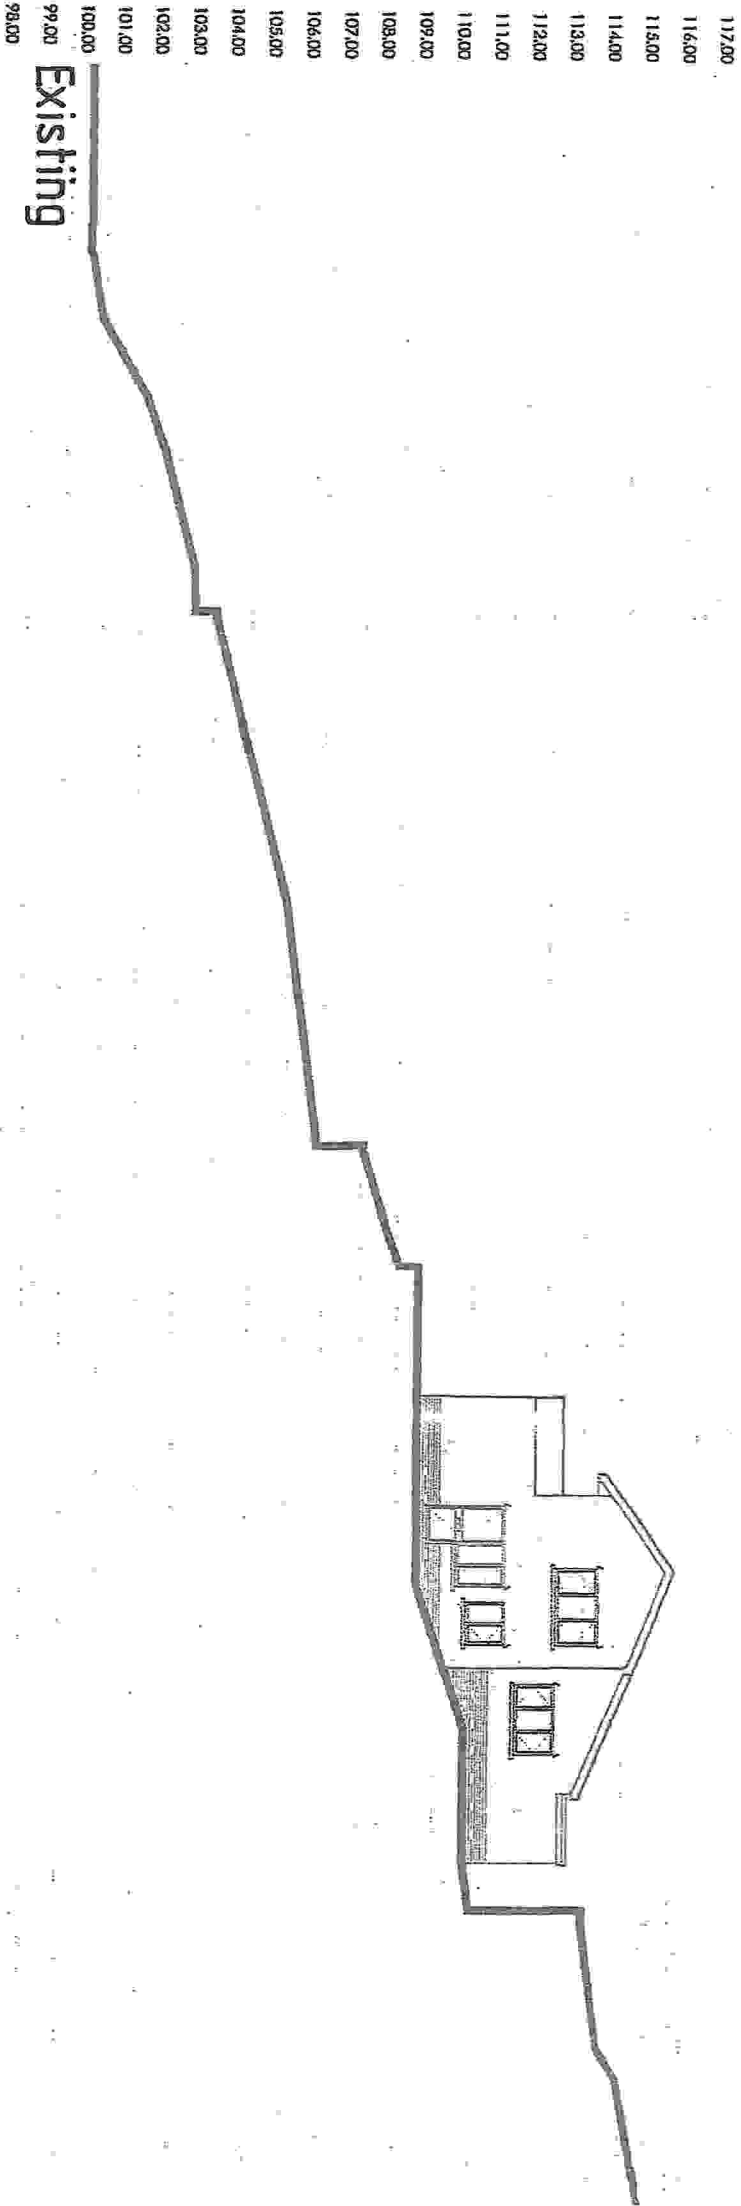

Proposed Alterations & Extensions to 129 Cilmaengwyn Road, Ymysmeudwy, Pontardawe, SA8 4QN