
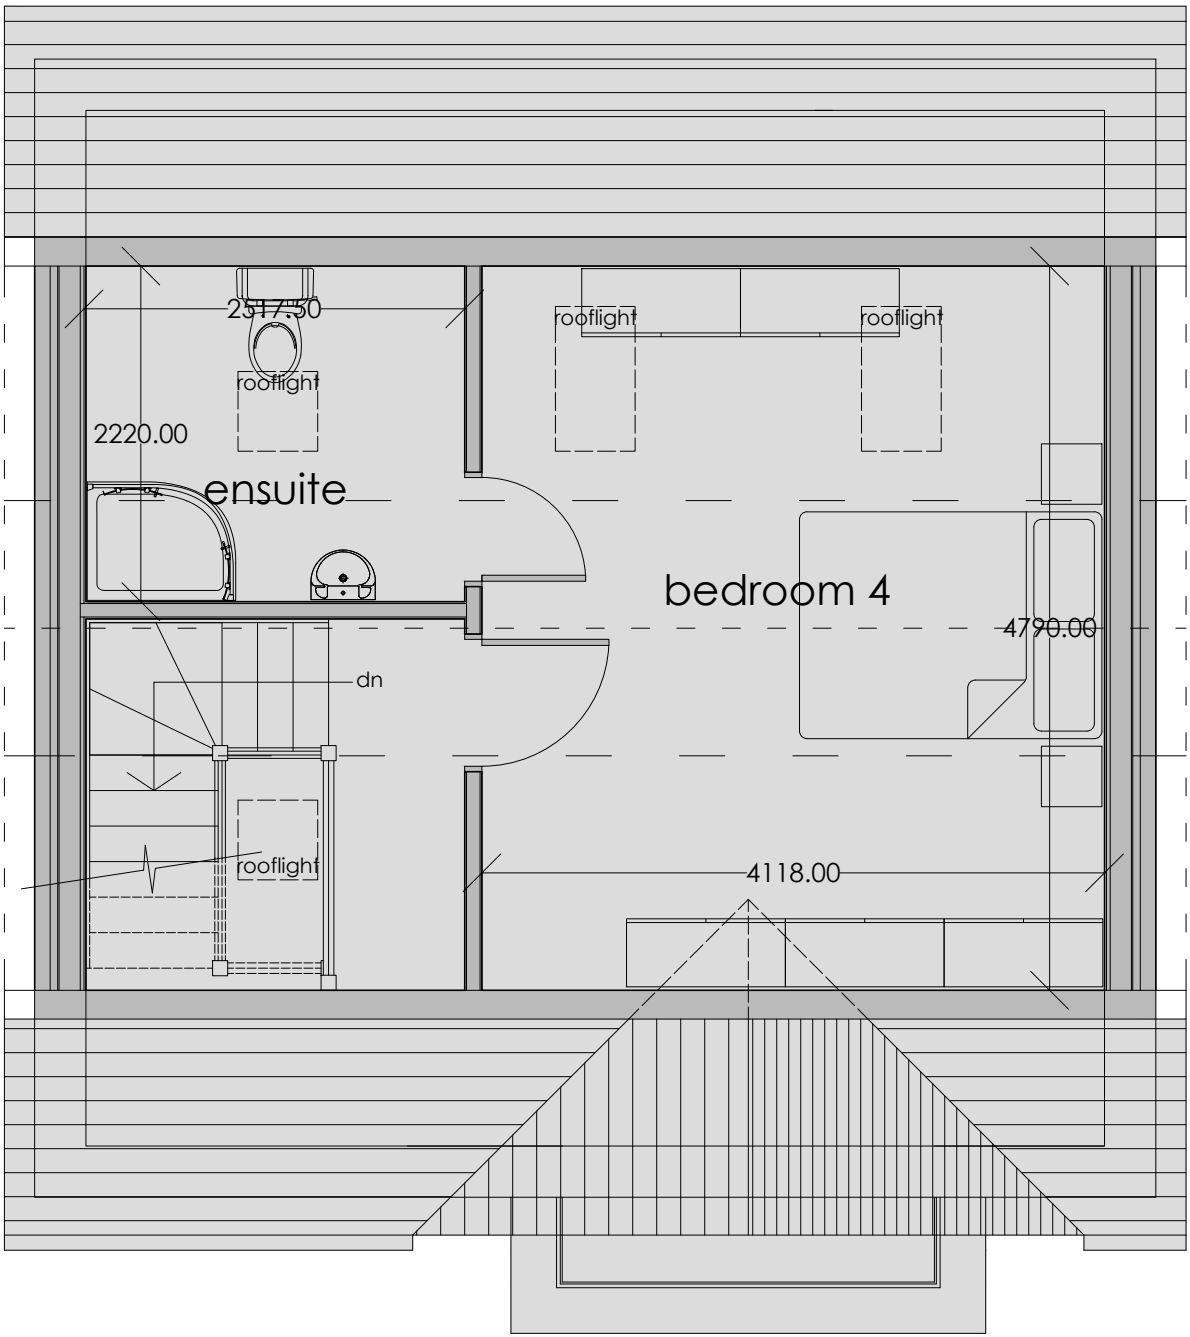
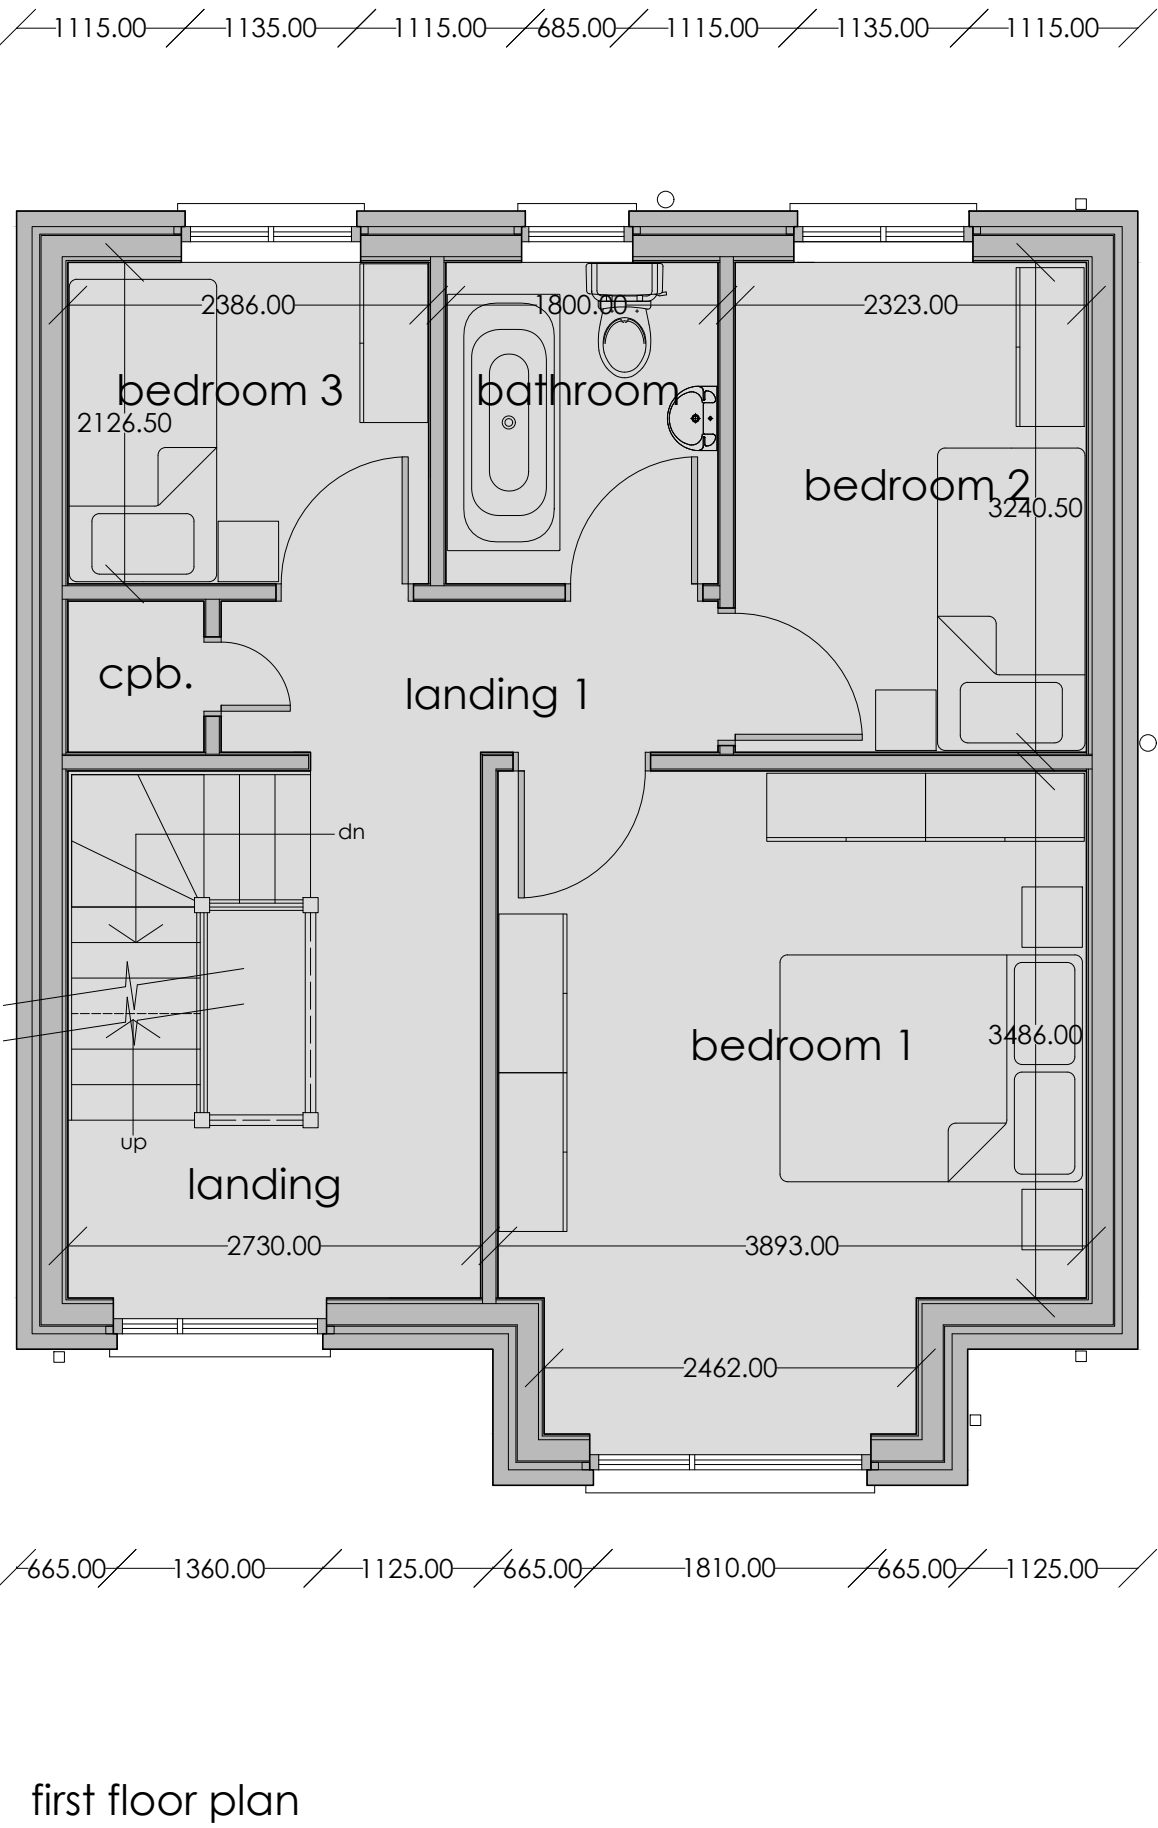
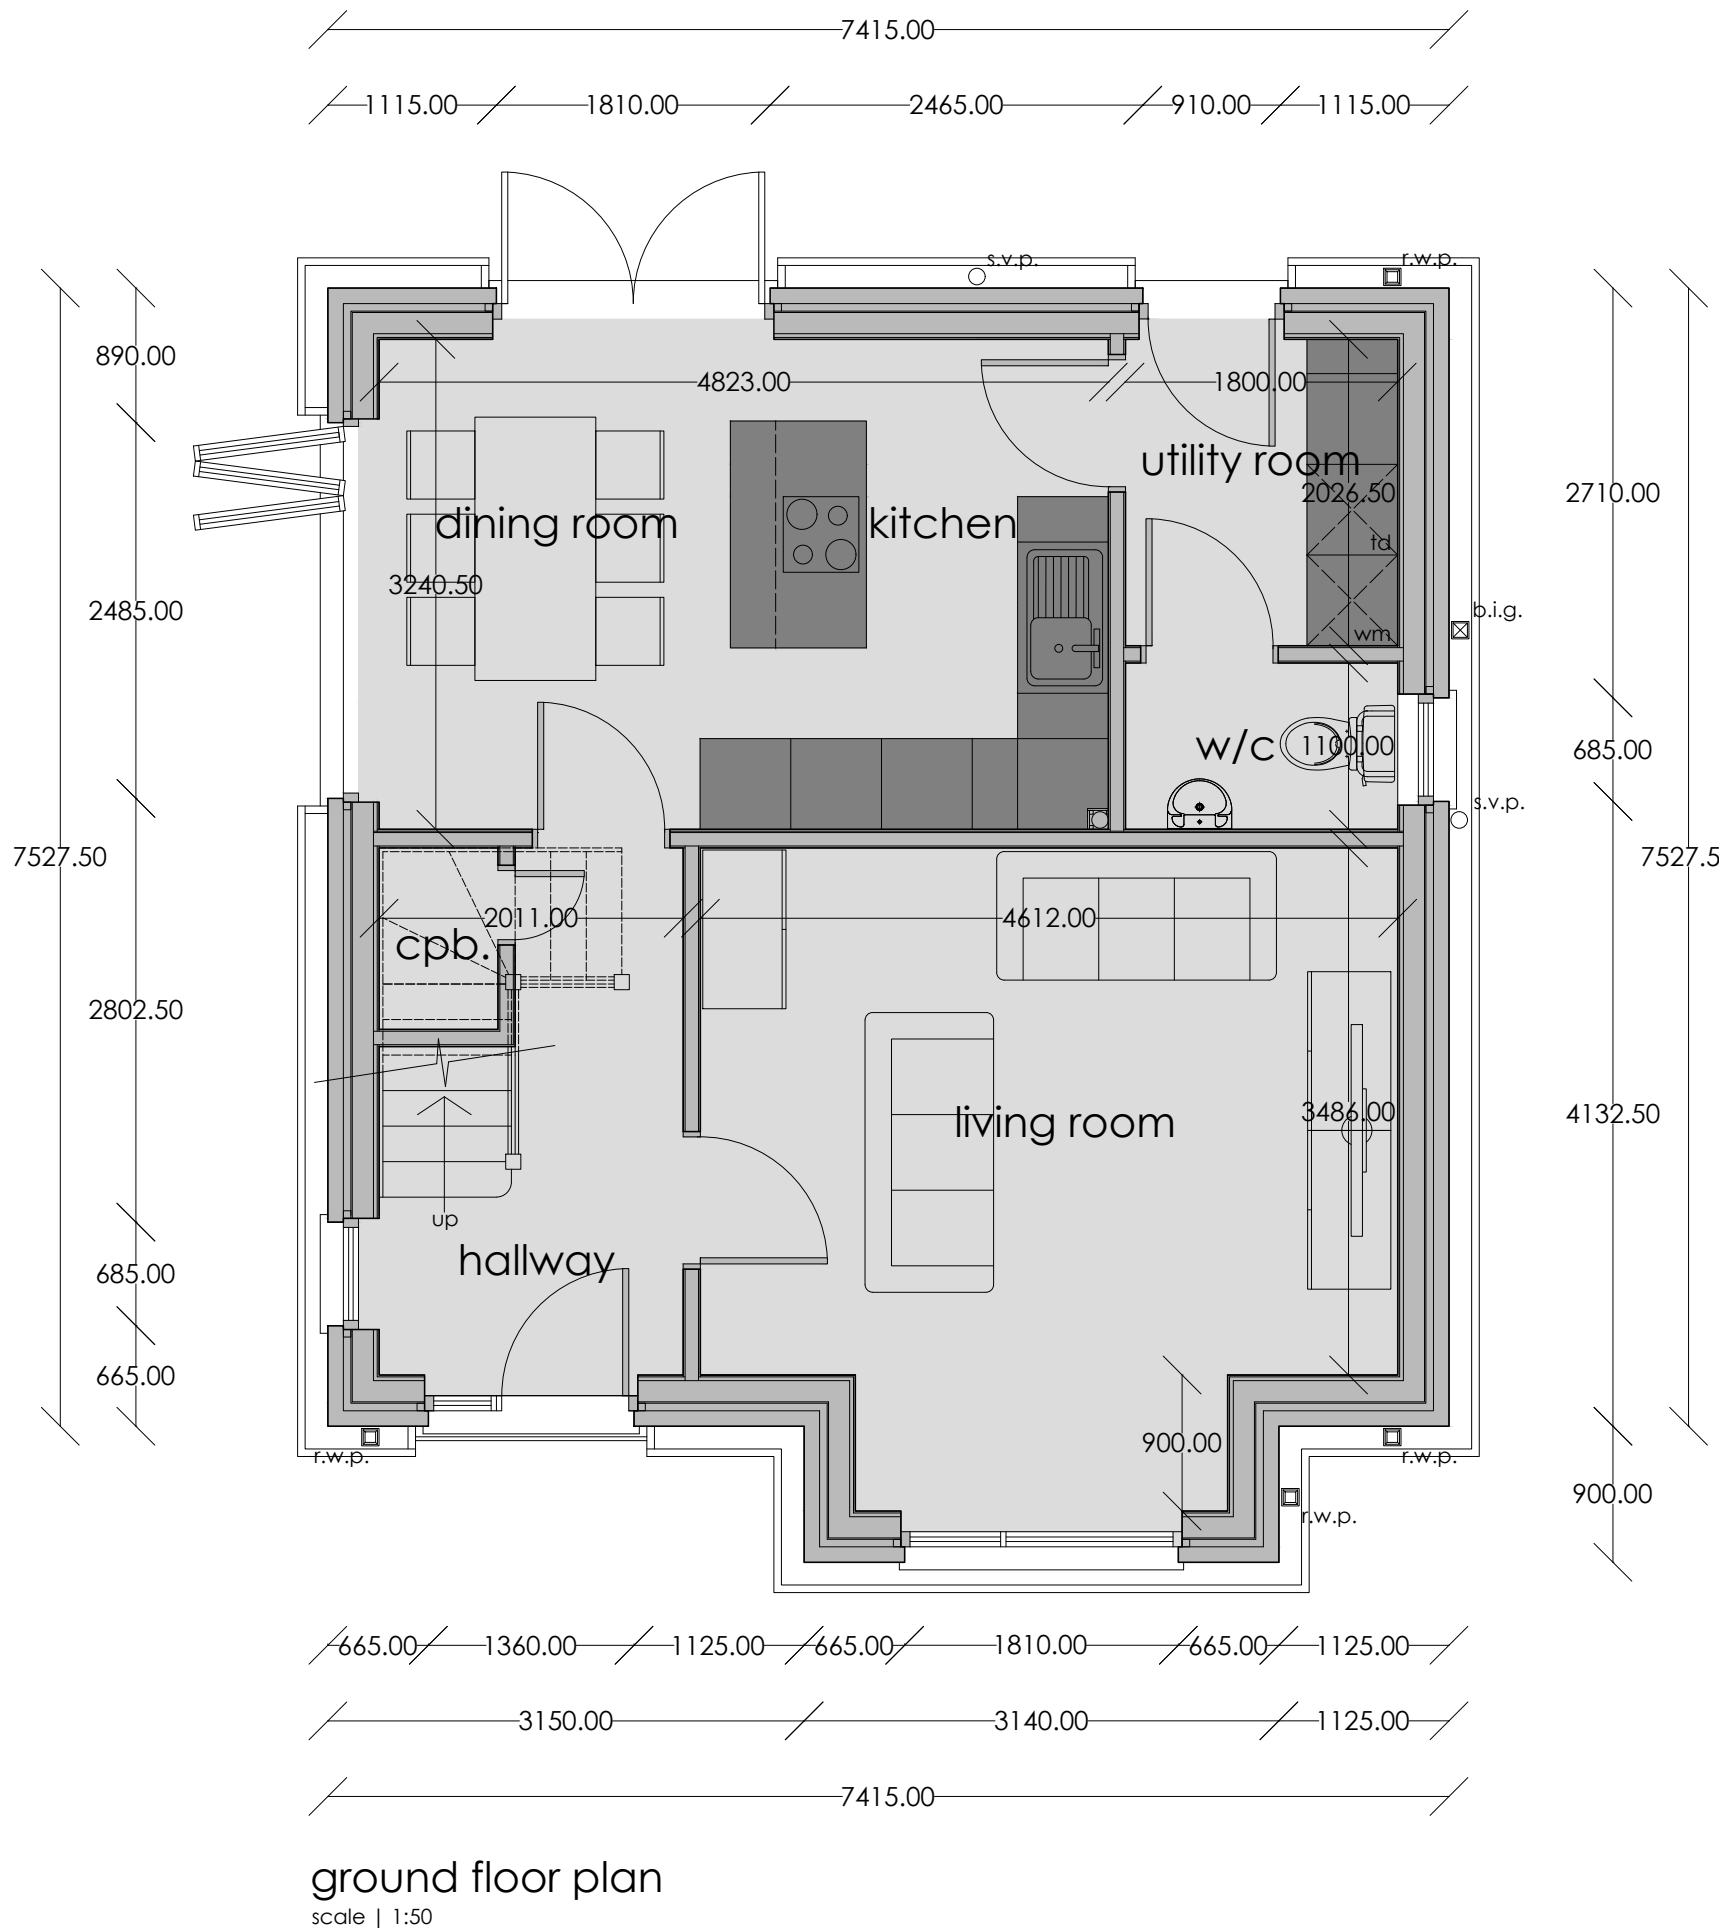
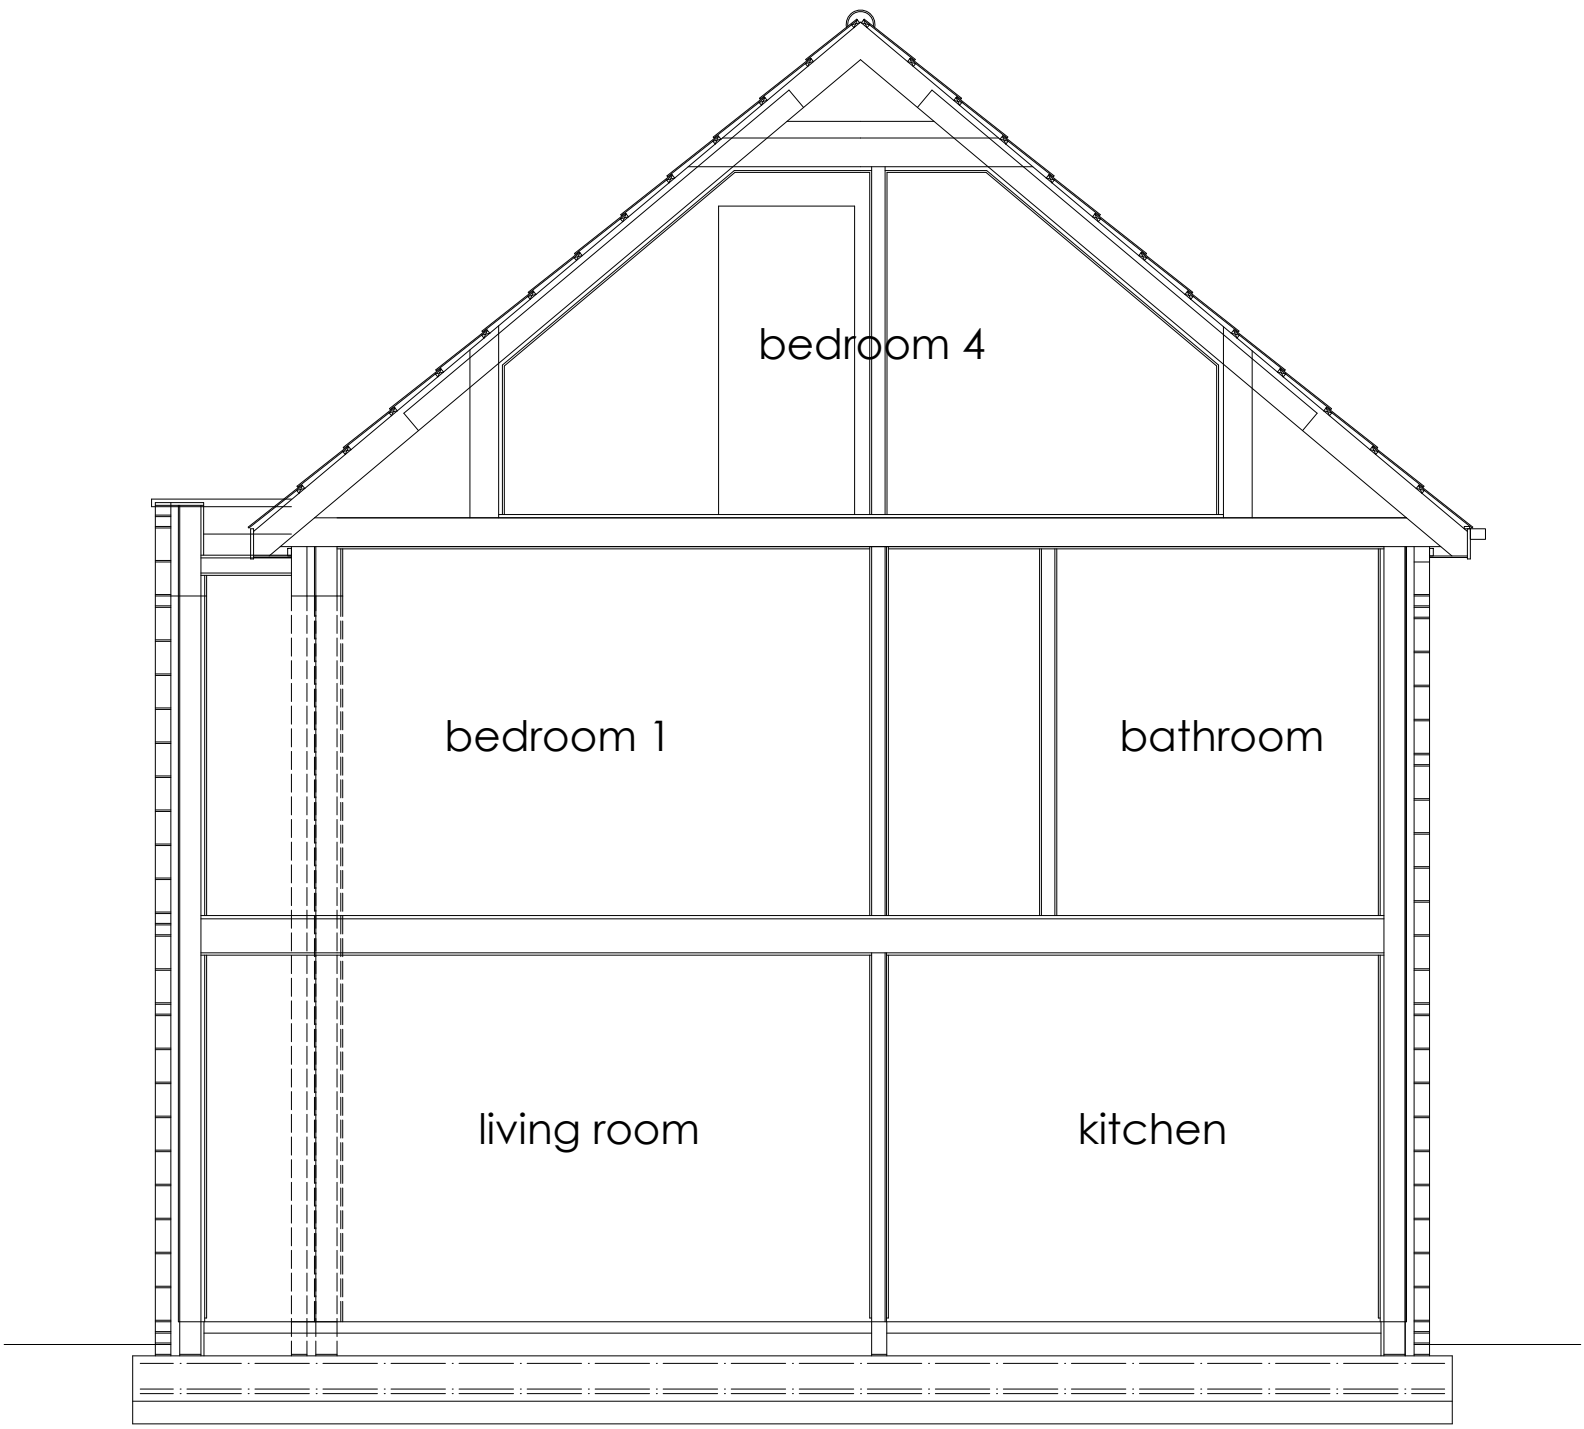


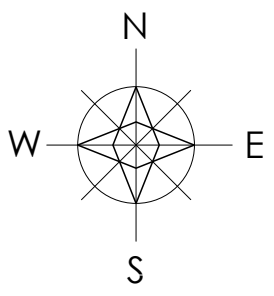

| revision |                                                                                                  |
|----------|--------------------------------------------------------------------------------------------------|
| a        | bio-diversity enhancements added (bat box) to north elevation at the request of the lpa_08.08.22 |
| b        | bat box annotated to north elevation at the request of the lpa_15.08.2022                        |
| c        |                                                                                                  |
| d        |                                                                                                  |
| e        |                                                                                                  |
| f        |                                                                                                  |
| g        |                                                                                                  |

| project                             | drawing                       | date          |
|-------------------------------------|-------------------------------|---------------|
| PLOT 4 LLYS BARAN, RHYDYFRO S4B 4RW | FLOOR PLANS & ELEVATIONS      | DECEMBER 2021 |
| client                              | drawing no.                   | scale         |
| MR MARTIN EVANS                     | 21.LBR.06b                    | 1   50 @ A1   |
| www.iplanarchitecture.co.uk         | hello@iplanarchitecture.co.uk | 07765 660189  |