




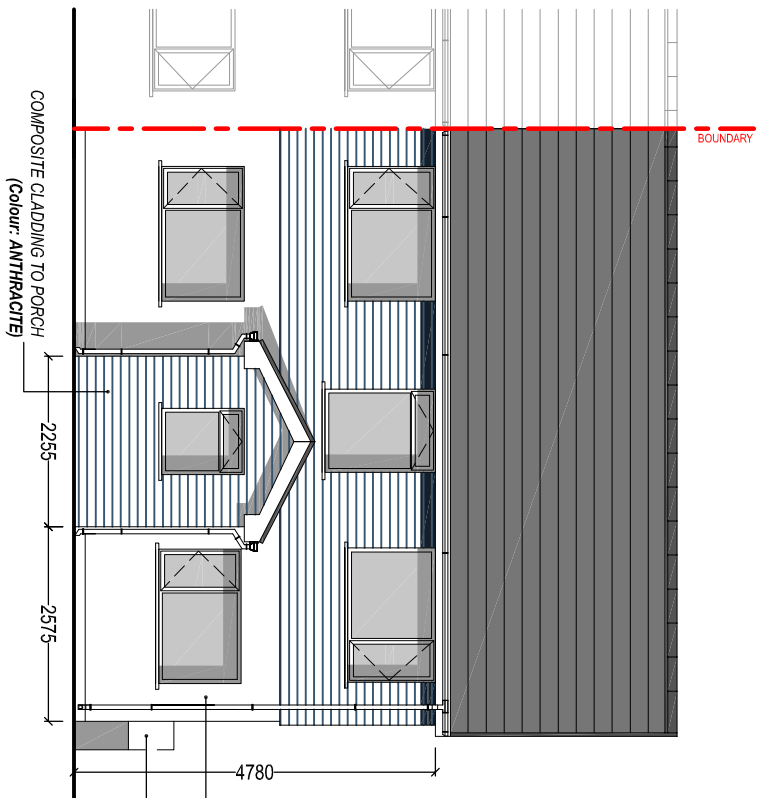


PROPOSED FRONT ELEVATION
Scale 1:100

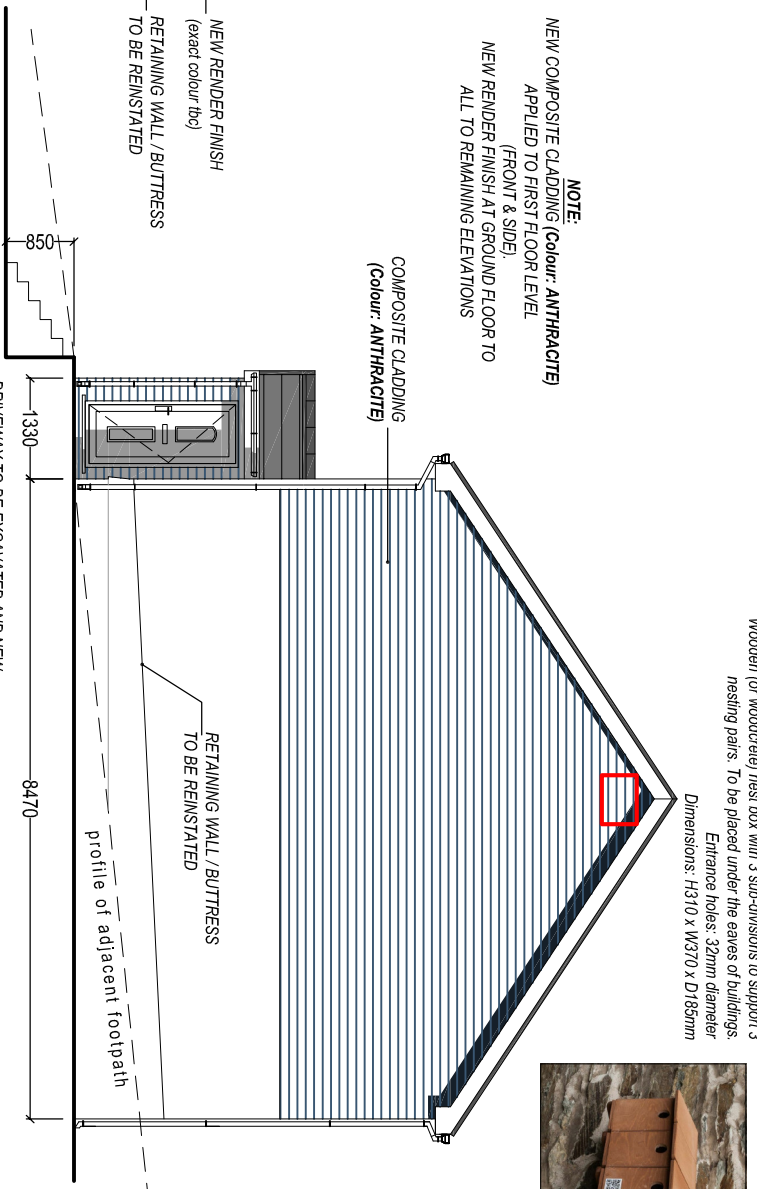


PROPOSED SIDE ELEVATION
Scale 1:100

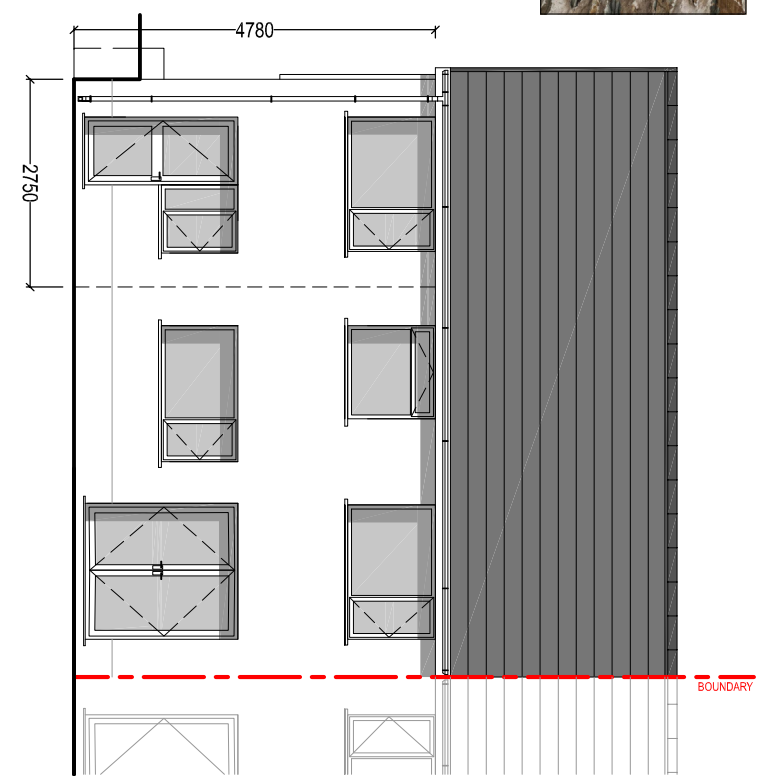


PROPOSED REAR ELEVATION
Scale 1:100

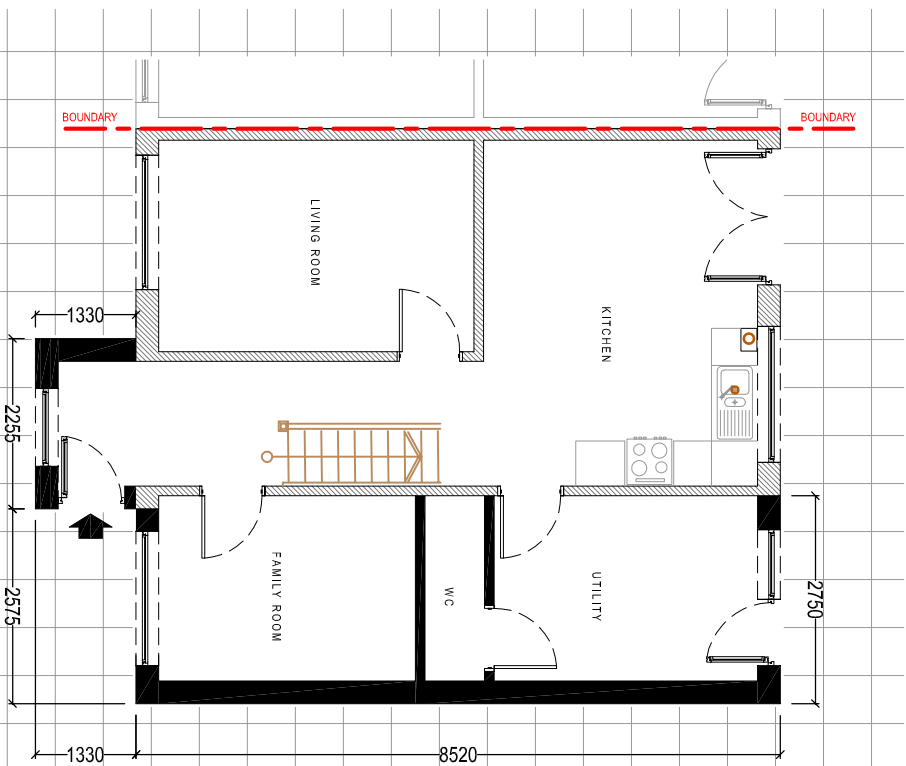

PROPOSED GROUND FLOOR PLAN
Scale 1:100

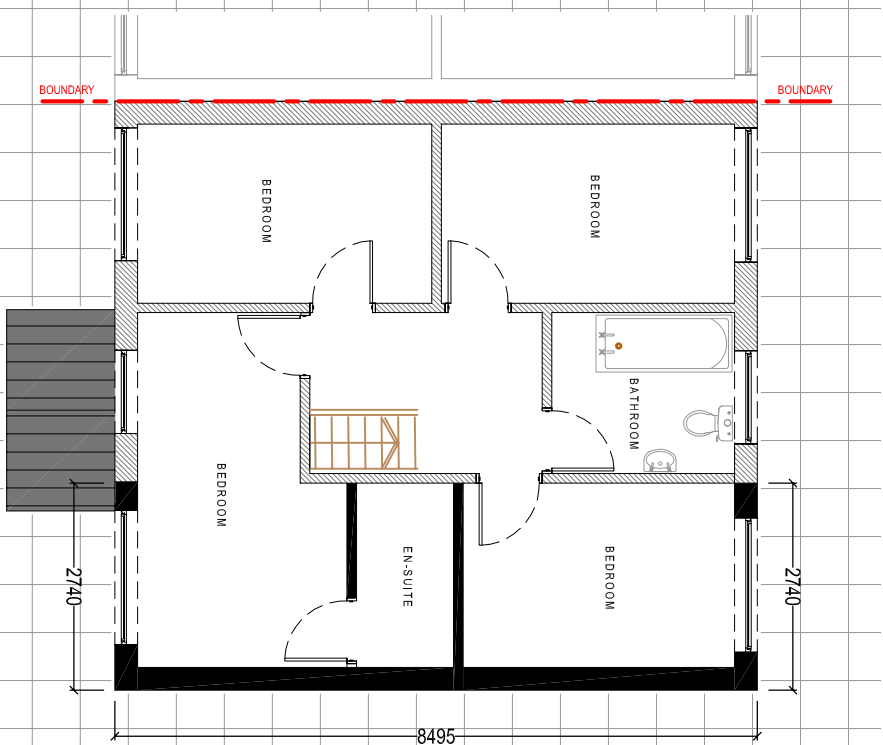

PROPOSED FIRST FLOOR PLAN
Scale 1:100

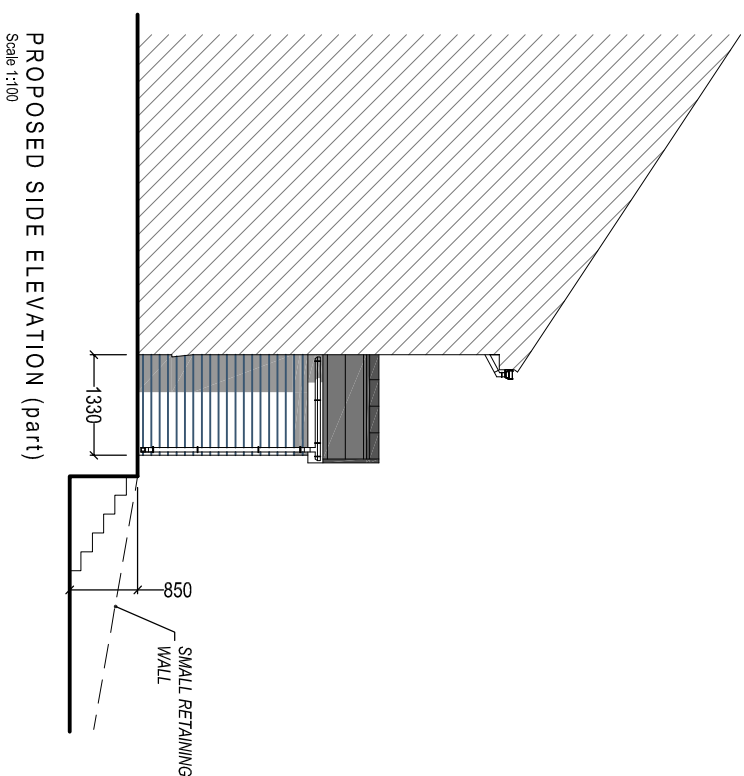

PROPOSED SIDE ELEVATION (part)
Scale 1:100

Client:		Mr Ieuan Jones 1 Bryn Morgrug Allwenn SA8 3DG	
Project Title:		PROPOSED DOUBLE STOREY SIDE EXTENSION (Reconstruction of Existing)	
General Notes:		1. Do not scale from this drawing. Take figured dimensions only. 2. Dimensions are in millimeters unless otherwise stated.	
Drawing Issue:		PLANNING	
Drawing Title:		PROPOSED ELEVATIONS & FLOOR PLANS	
Drawing No:	004	Revision:	B
Date:	25-04-2022	Revised:	16-09-2022
Scale(s):	1:100	Paper Size:	A3
 Cwm Planning & Design Ltd. (Civil, Structural & Architectural)			