




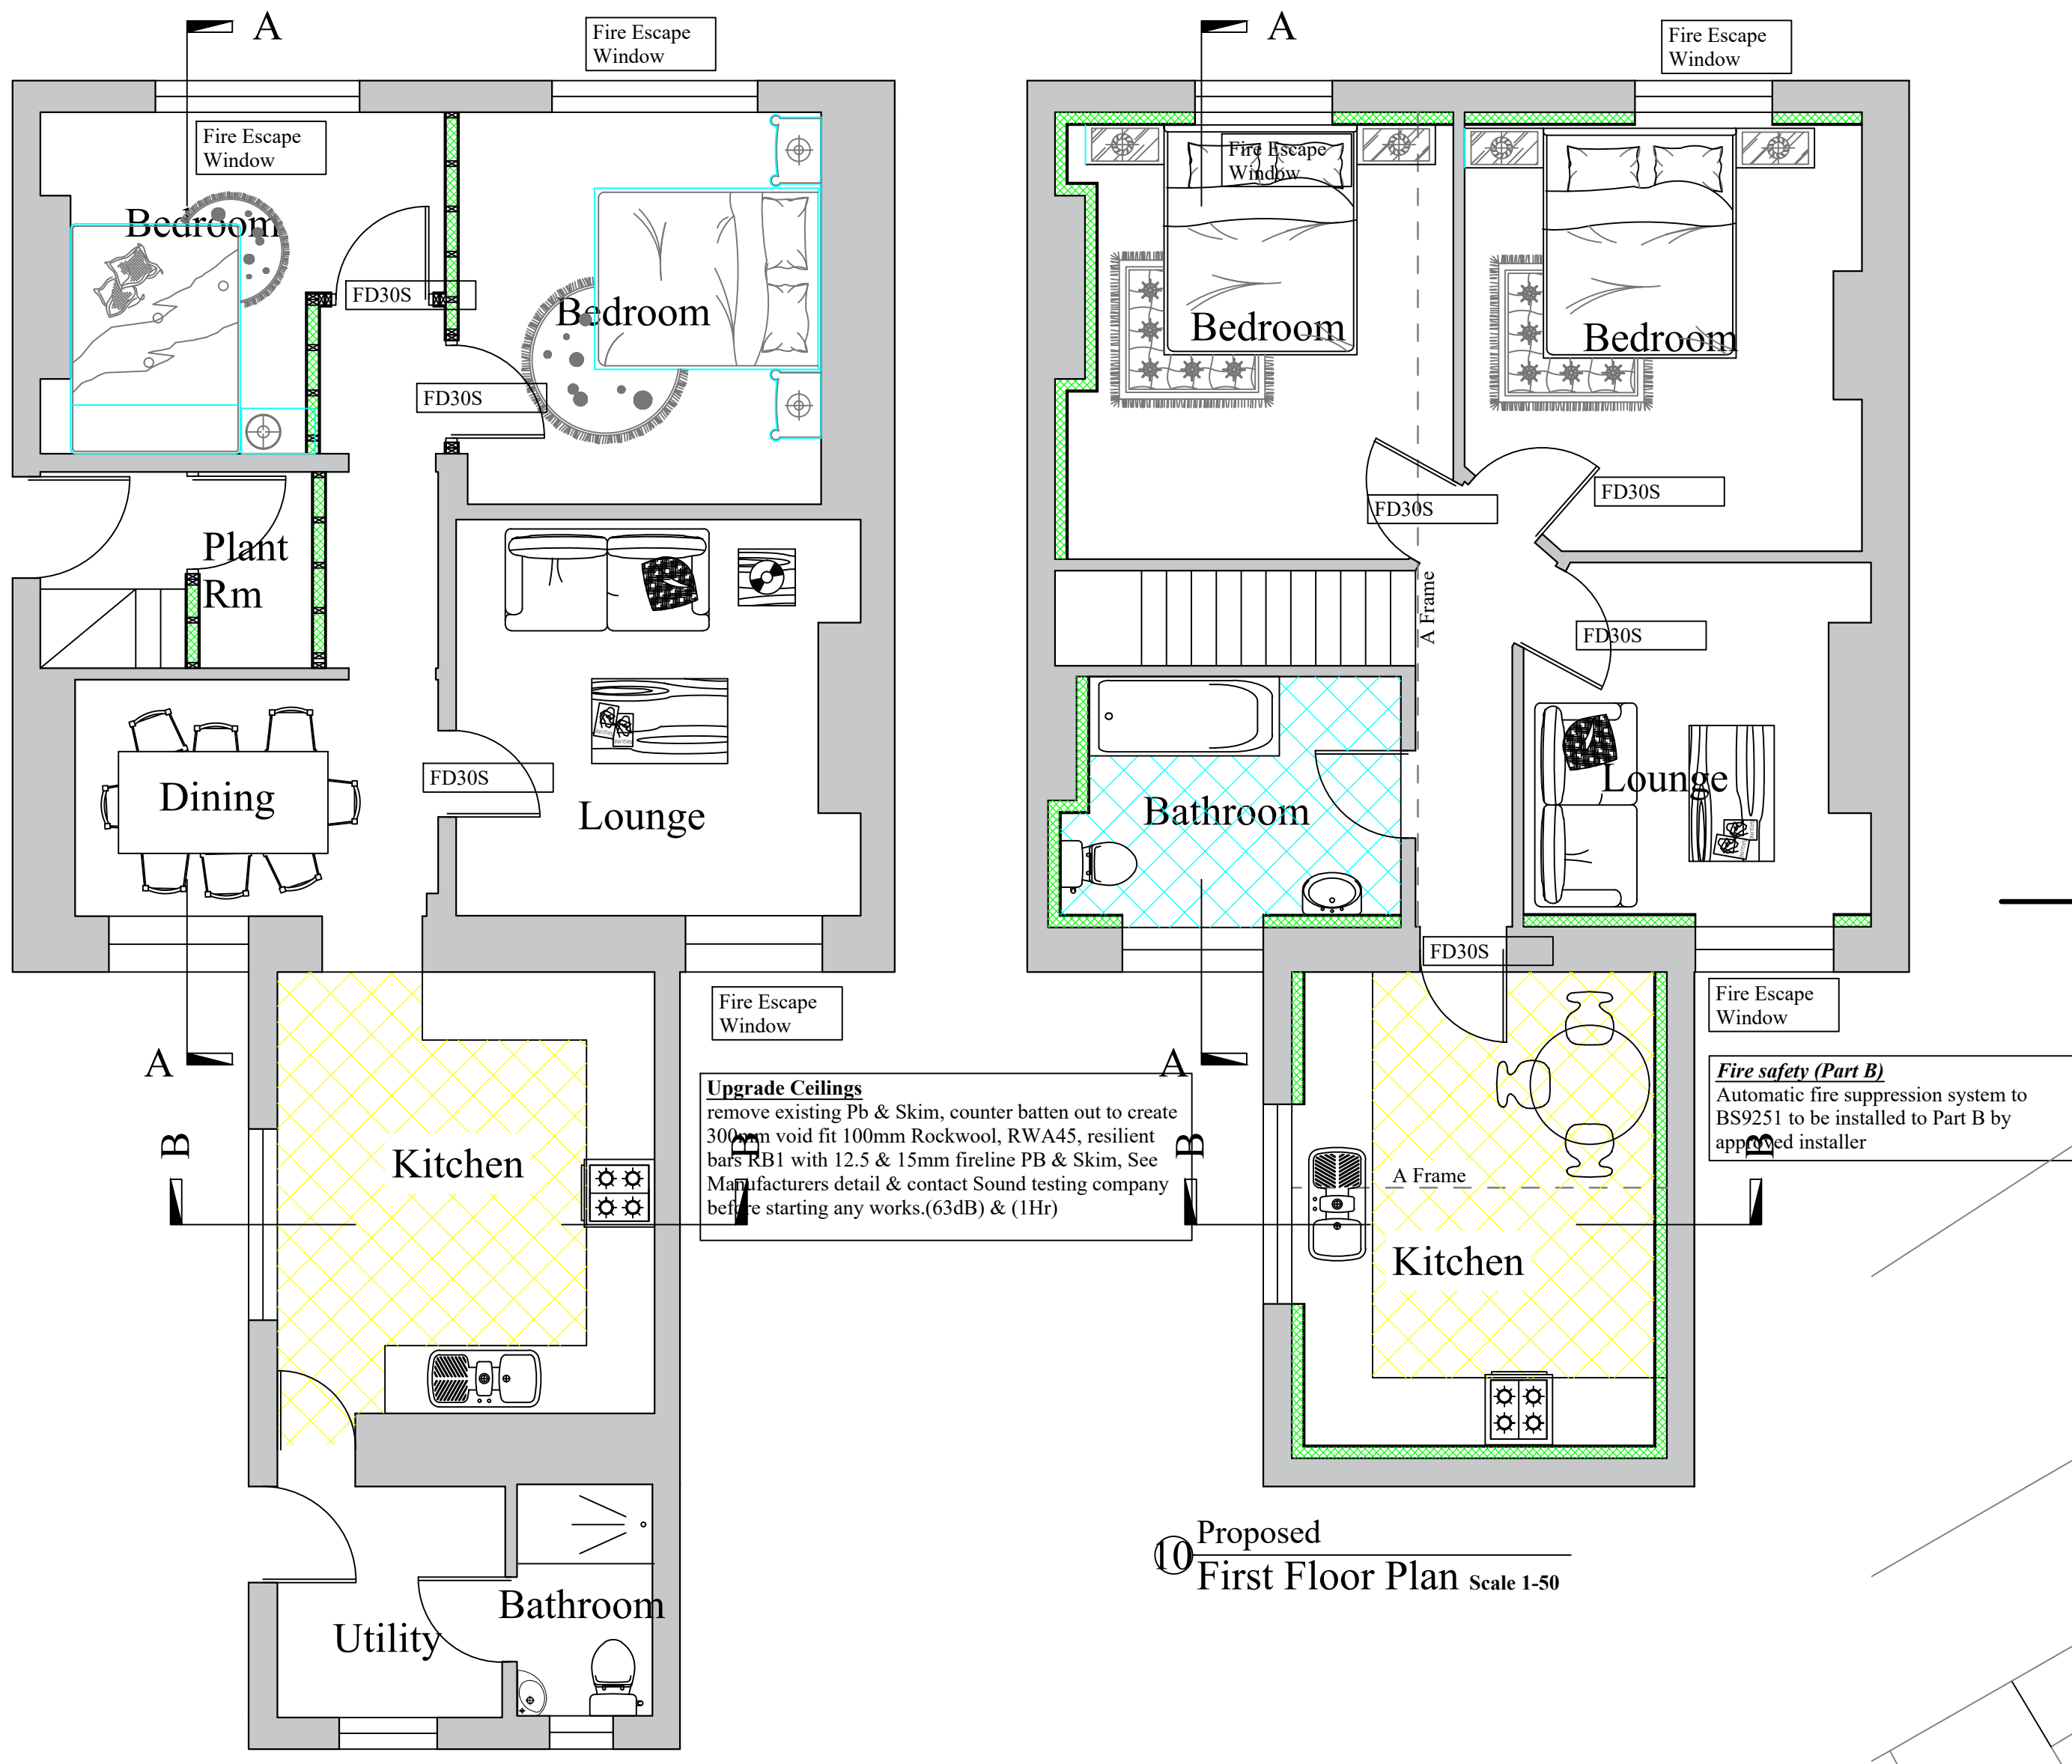


9 Proposed Ground Floor Plan Scale 1-50

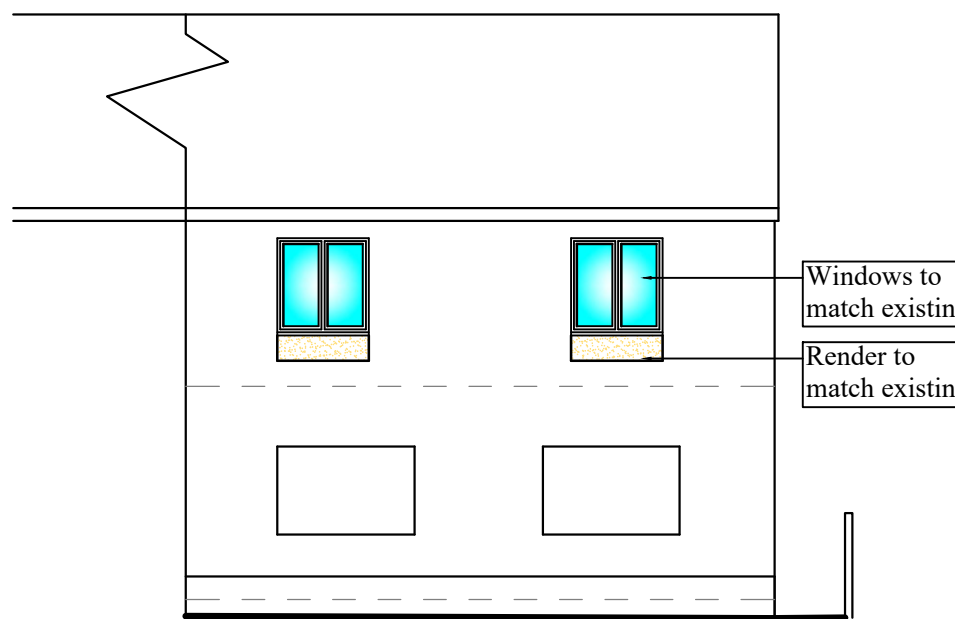

13 Proposed Front Elevation Scale 1-100

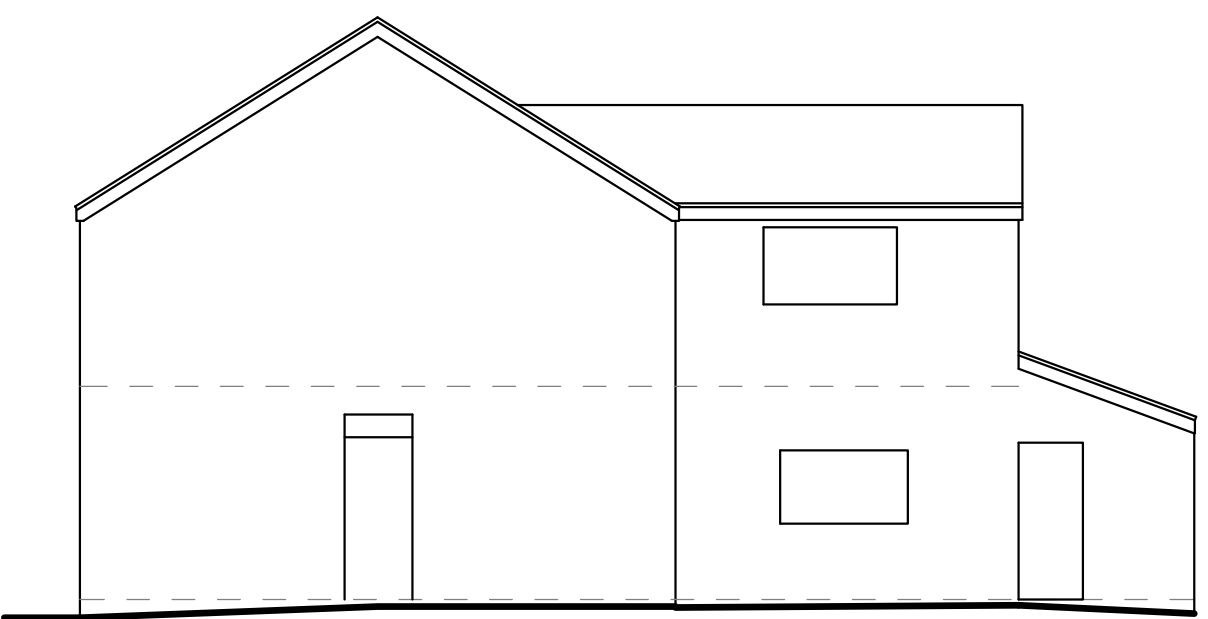


14 Proposed Side Elevation Scale 1-100

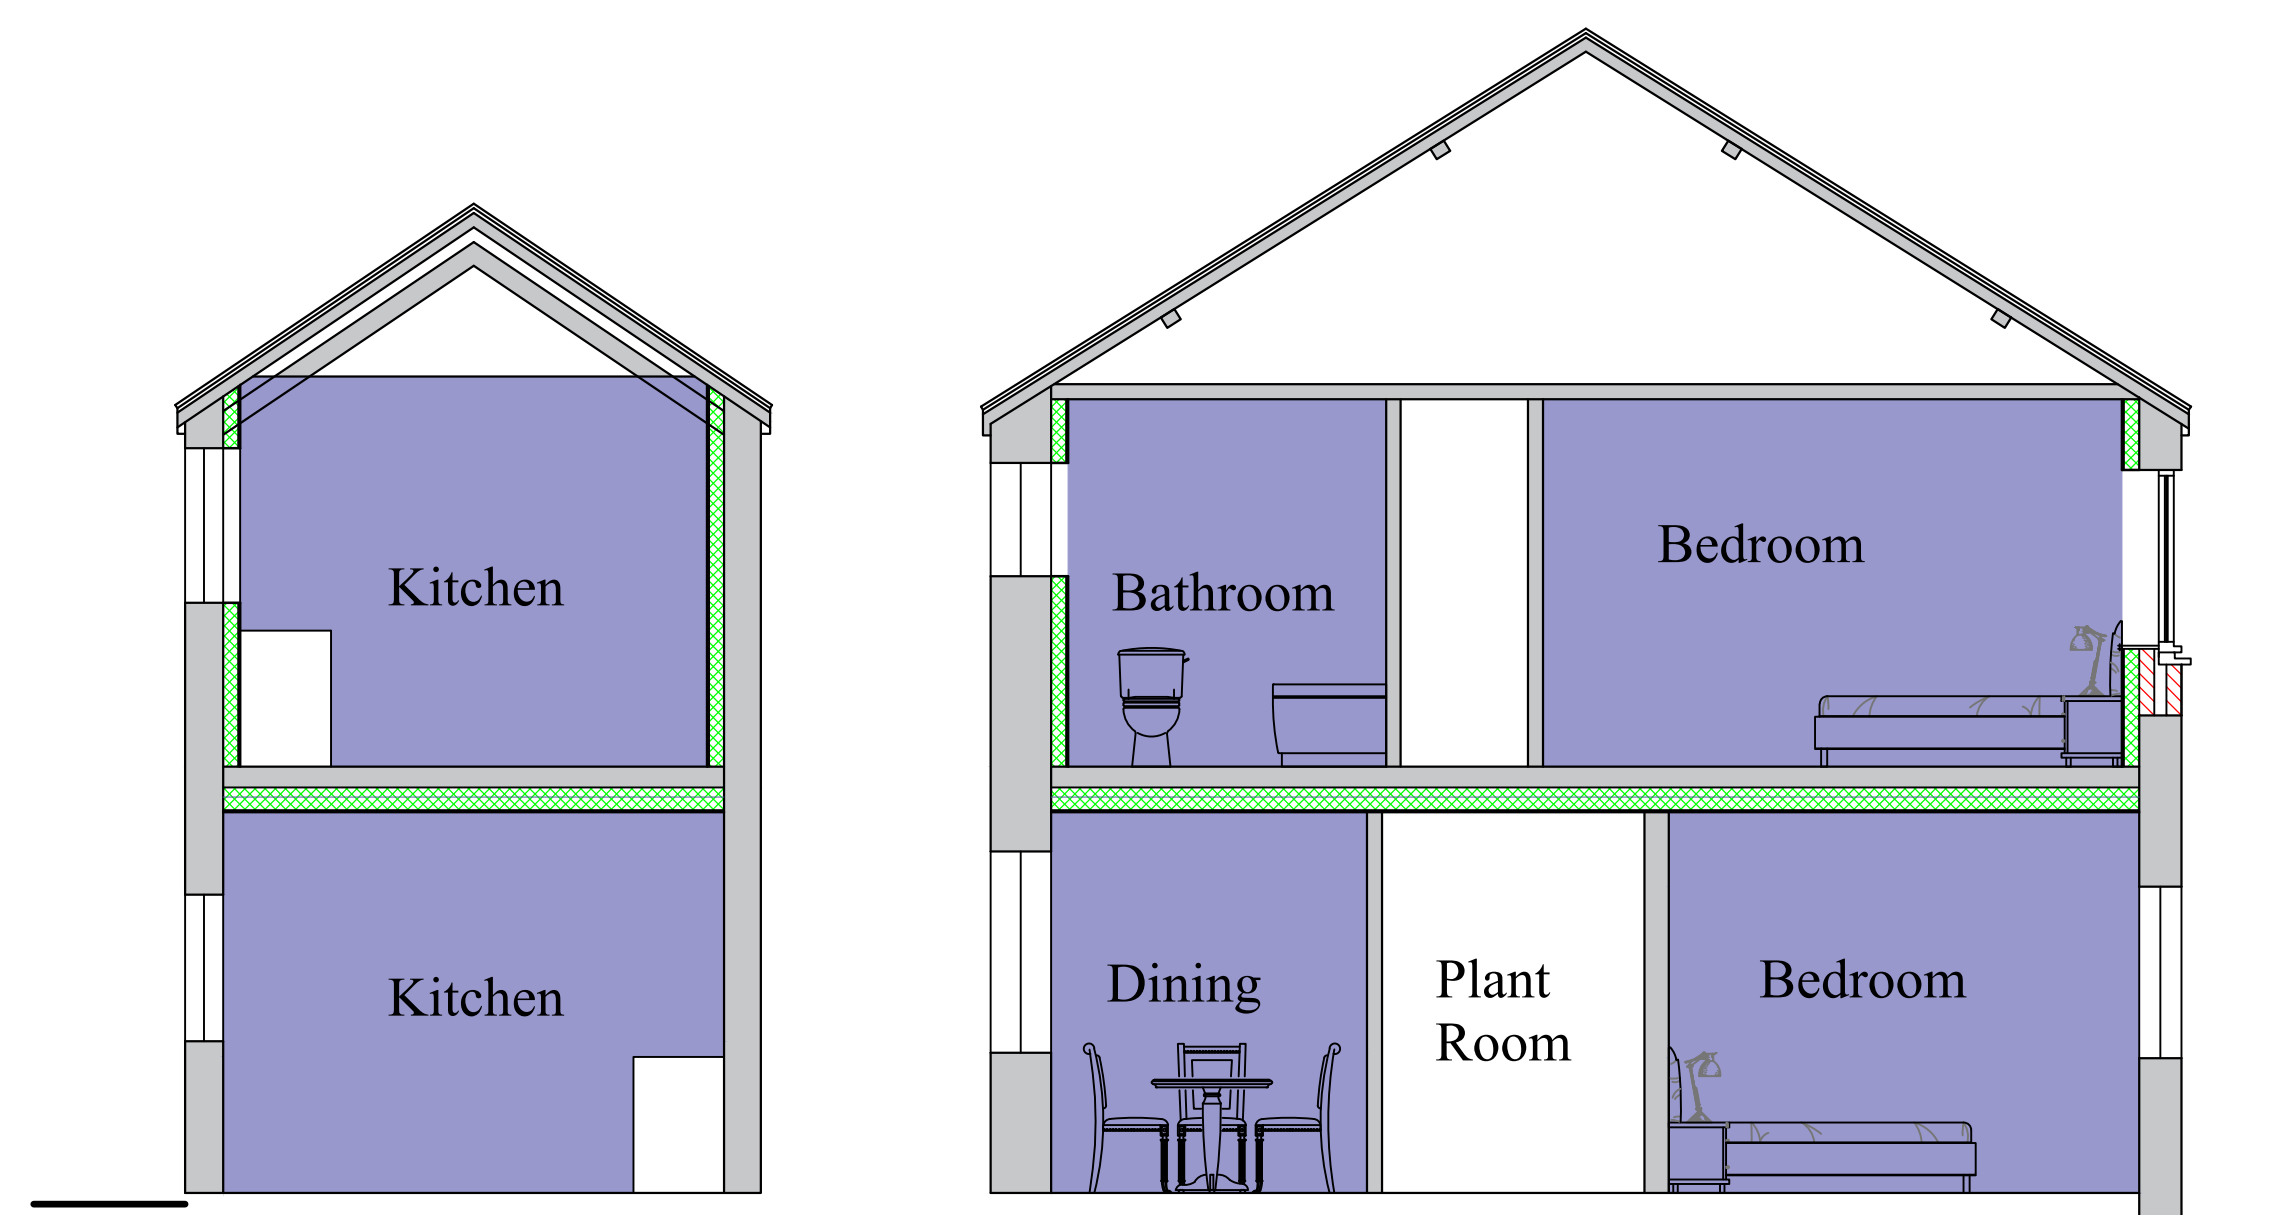


12 Typical Section B-B Scale 1-50

11 Typical Section A-A Scale 1-50

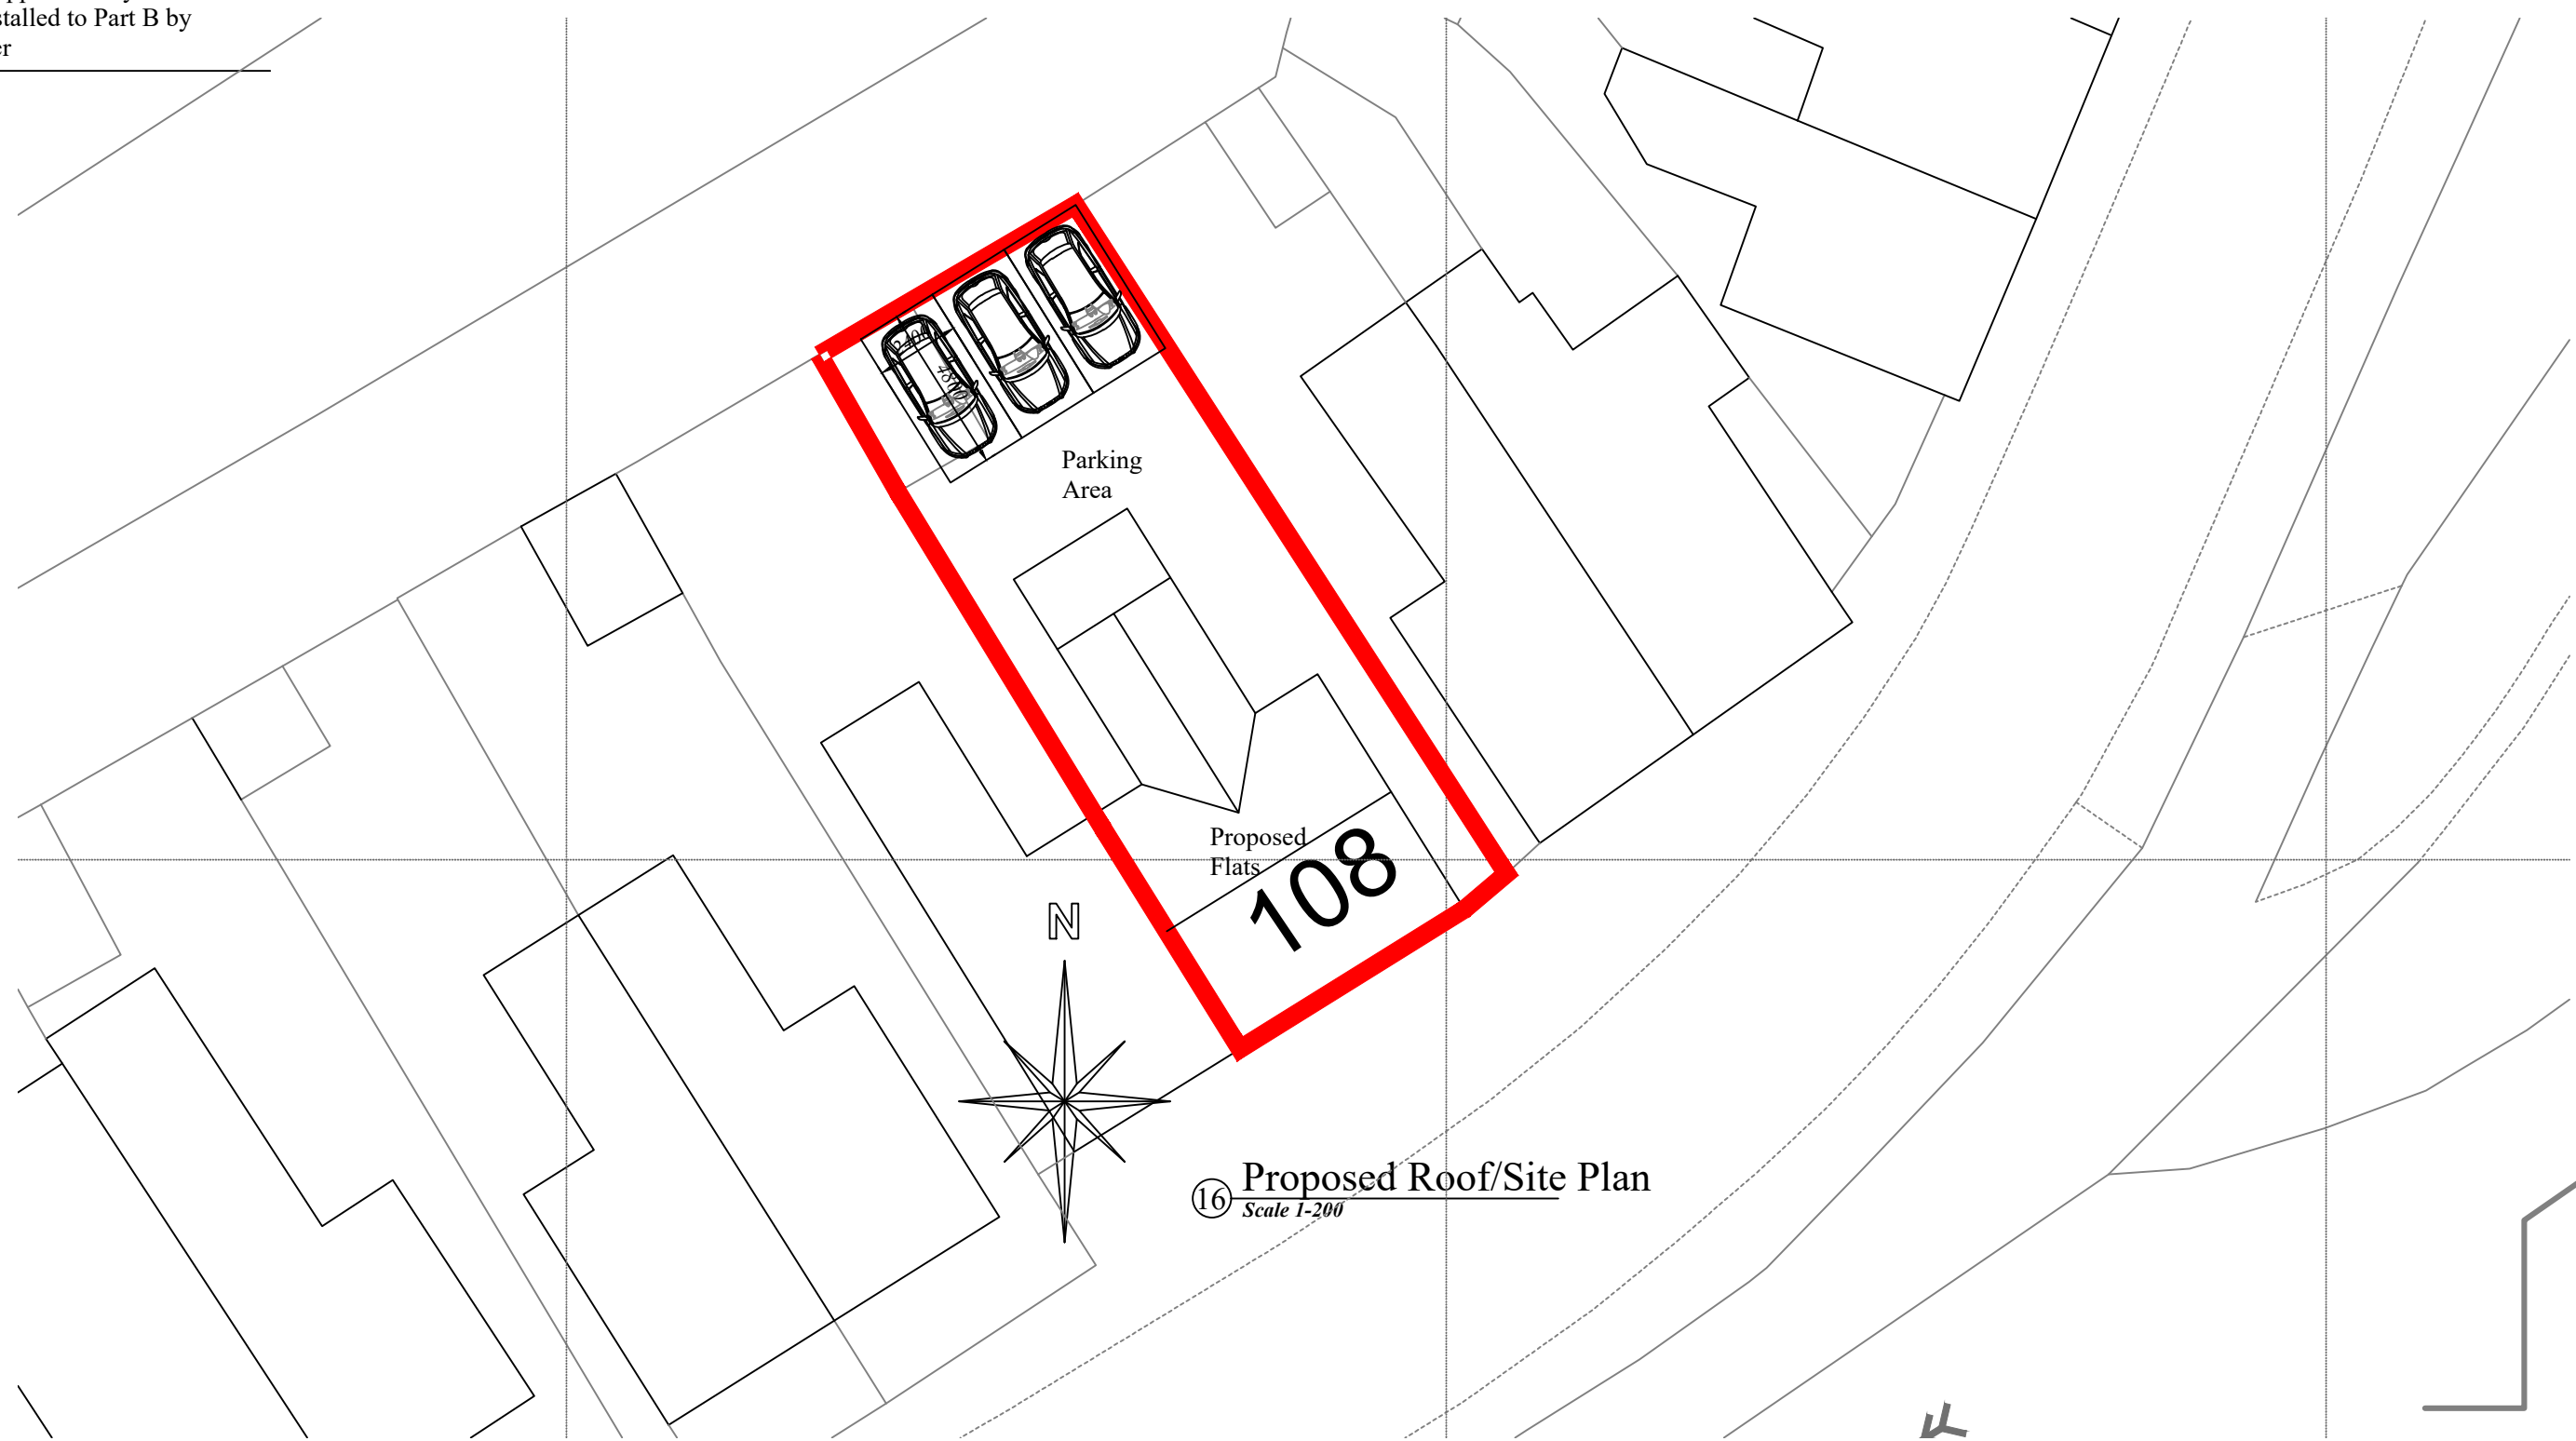

16 Proposed Roof/Site Plan Scale 1-200

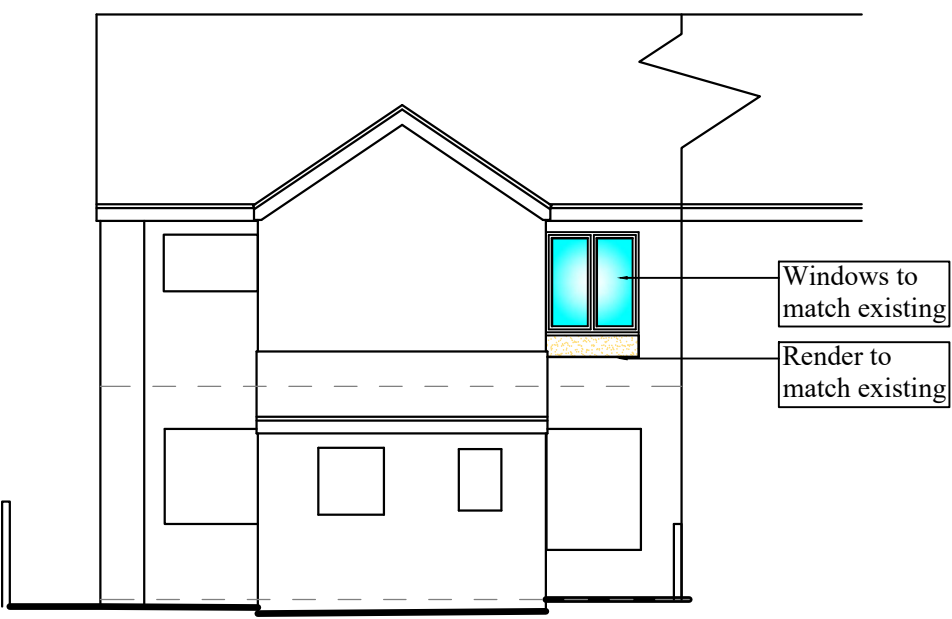

15 Proposed Rear Elevation Scale 1-100

ARCHI-TECH
Architectural Design & Management

Unit 3, Canolfan Teifi, Pendre, Cardigan, SA43 1JL
Tel: (01239) 621887. Mob: 07968941849. Email: info@architechwales.com
Archi-Tech is the trading name of Stewart J. Corbett Architectural Design & Management

PROJECT Proposed 108 High Street Glynneath SA11 5AL	Drawn By: Checked By: Signed: To Be Approved	Paper Size: A1	Drng No- CD1129-P01
			Scale: 1/200, 1/100, 1/50. Amended 16th August 2022

Revisions-
1)-
2)-

