




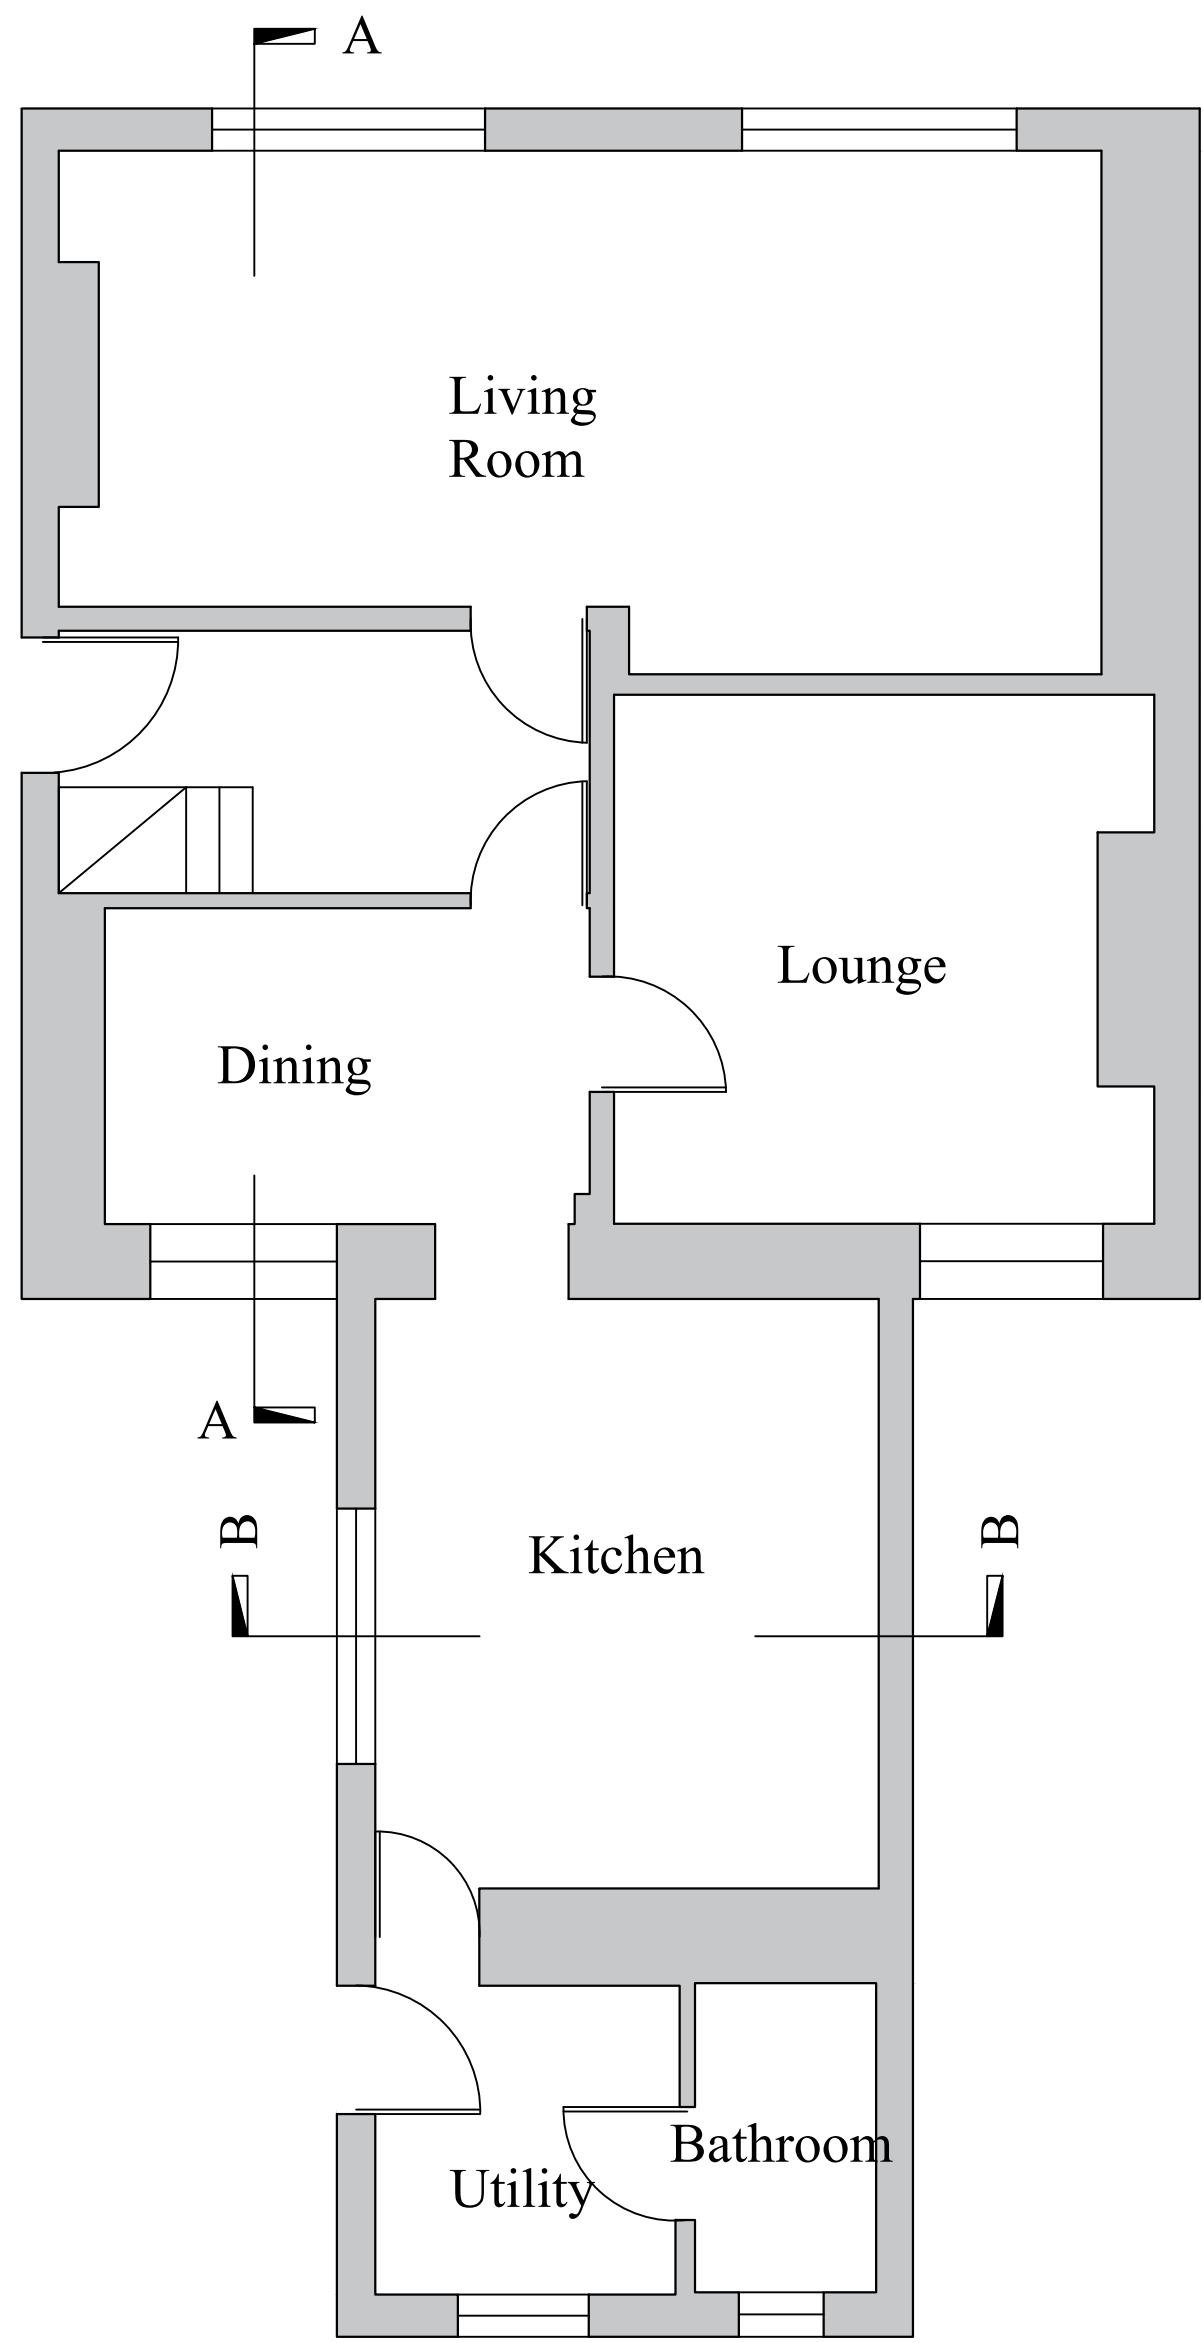


① Existing
Ground Floor Plan Scale 1-50

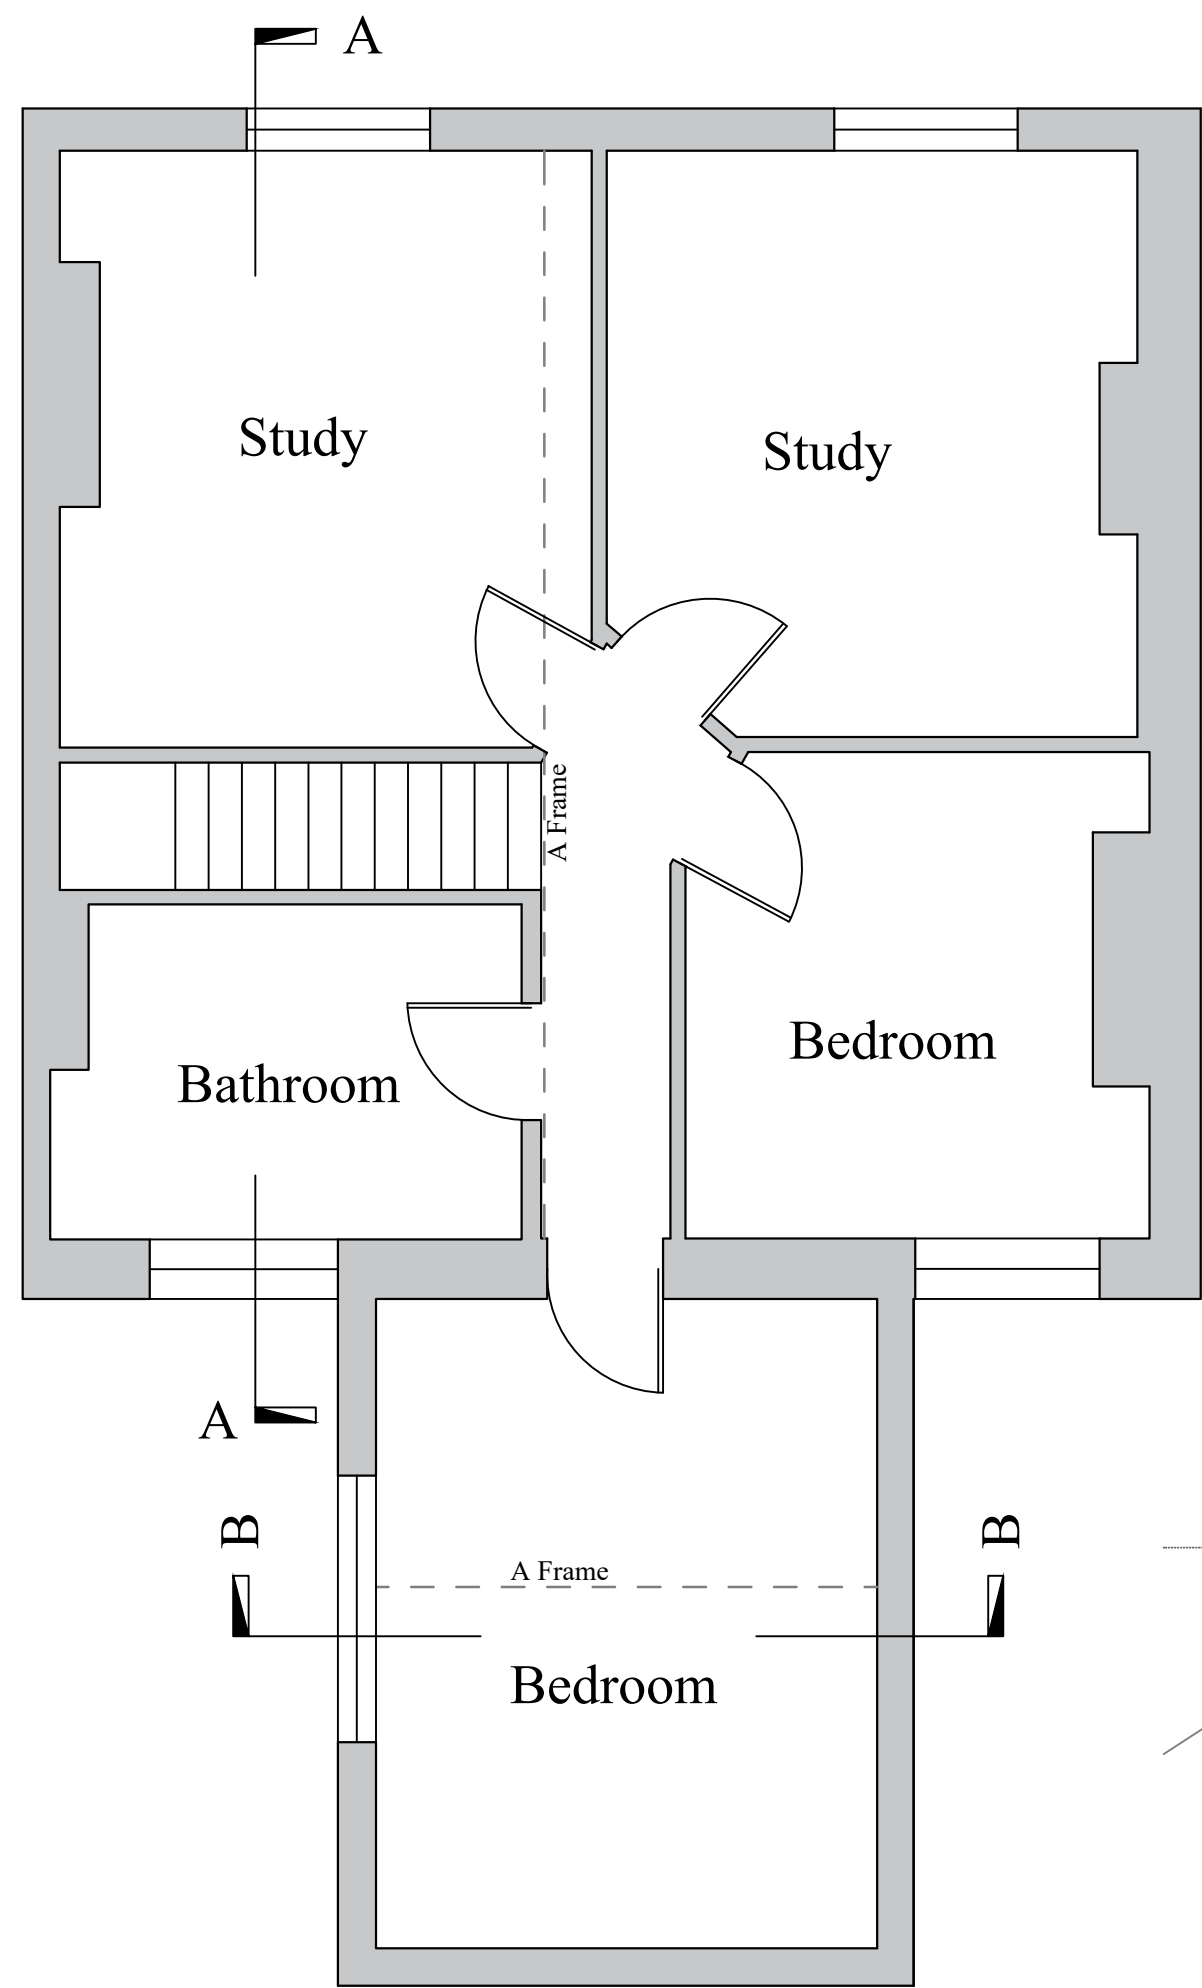

② Existing
First Floor Plan Scale 1-50

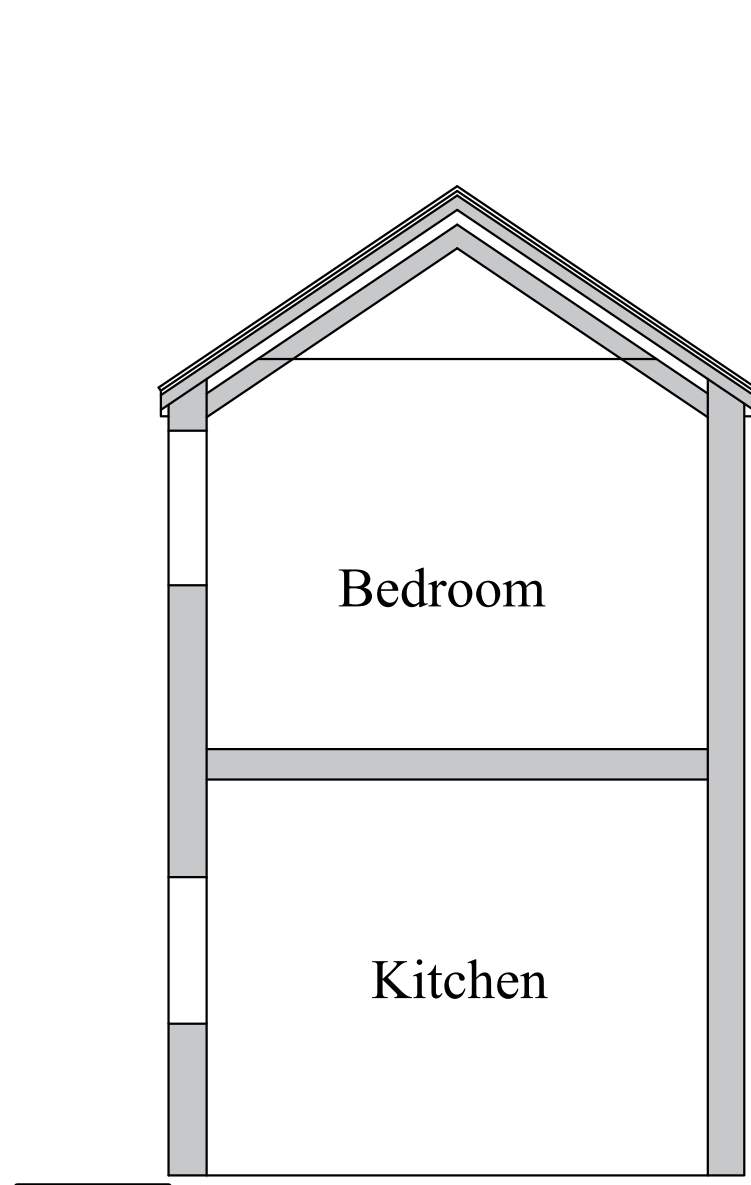


④ Typical Section B-B
Scale 1-50

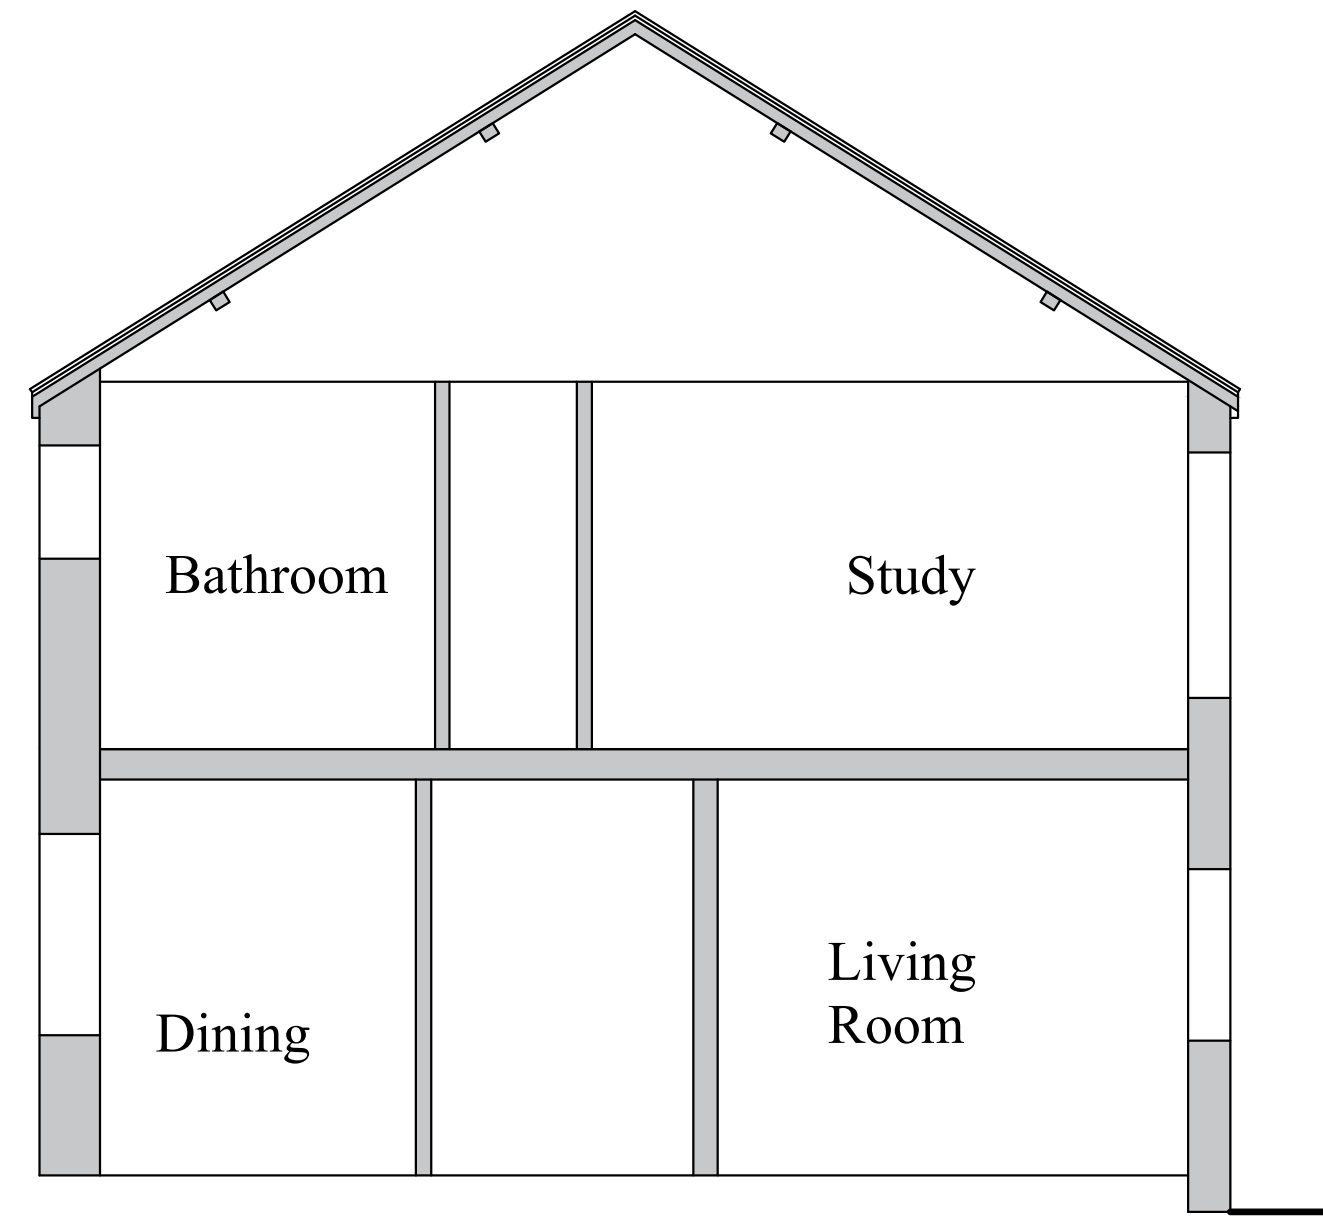


③ Typical Section A-A
Scale 1-50




⑧ Existing Roof/Site Plan
Scale 1-200

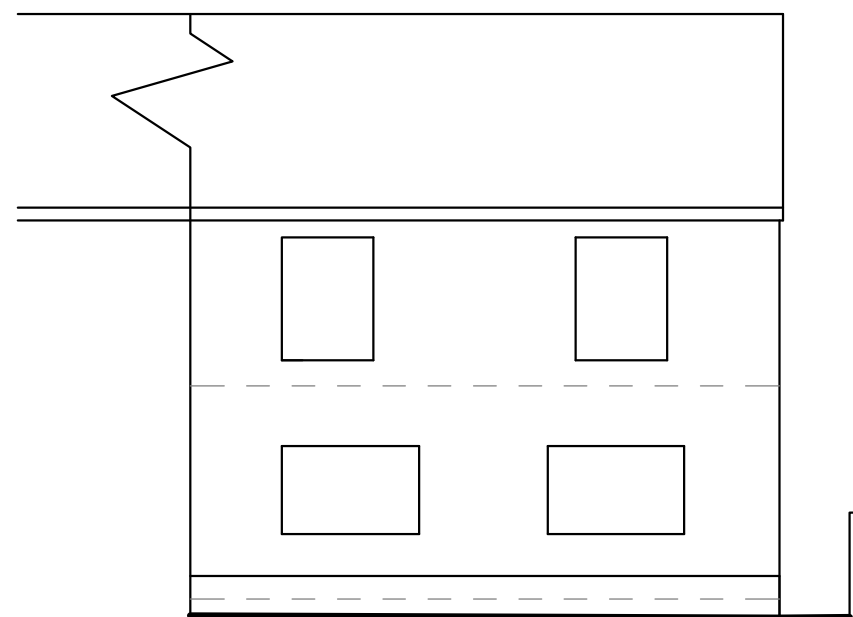

⑤ Existing
Front Elevation Scale 1-100

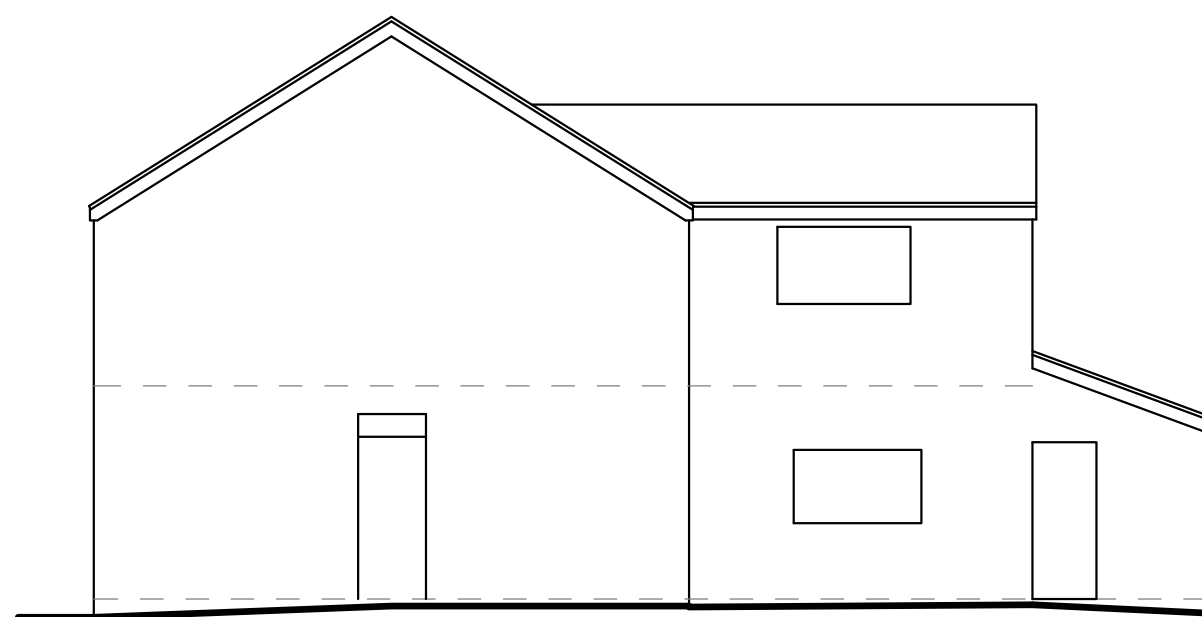

⑥ Existing
Side Elevation Scale 1-100

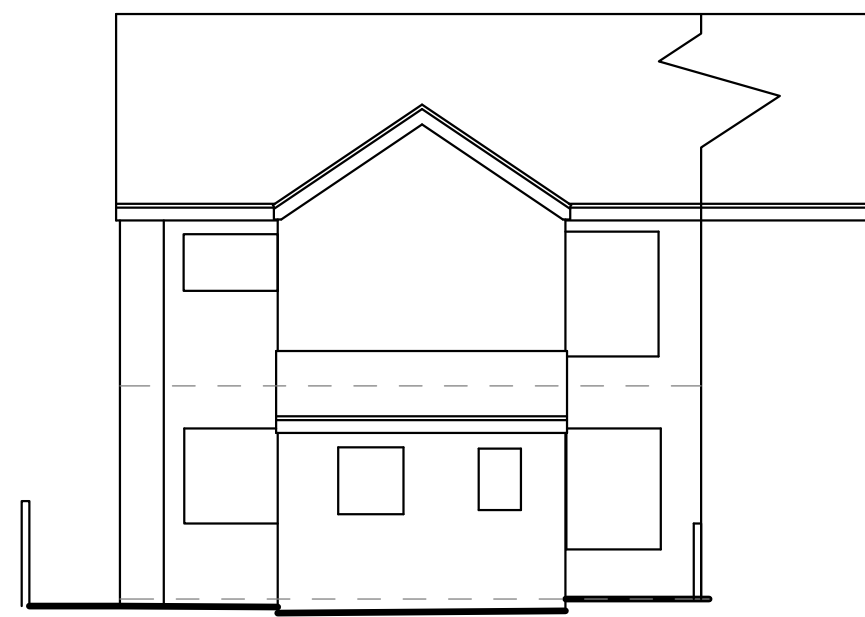

⑦ Existing
Rear Elevation Scale 1-100

ARCHI-TECH
Architectural Design & Management
Unit 3, Canolfan Teifi, Pendre, Cardigan, SA43 1JL
Tel: (01239) 621887. Mob: 07968941849. Email: info@architechwales.com
Archi-Tech is the trading name of Stewart J. Corbett Architectural Design & Management

PROJECT Survey 108 High Street Glynneath SA11 5AL	Drawn By: CJ Checked By: Stage: To Be Approved	Paper Size A1	Drg No- CD1129-S01
			Scale: 1/200, 1/100, 1/50.
			Amended 16th August 2022

Revisions-
1)-
2)-

All Designs and the copyright remain the property of Stewart. J. Corbett