




GRAPHIC SCALE: 1:100

All walls, floors, windows & doors shown dotted to be removed.

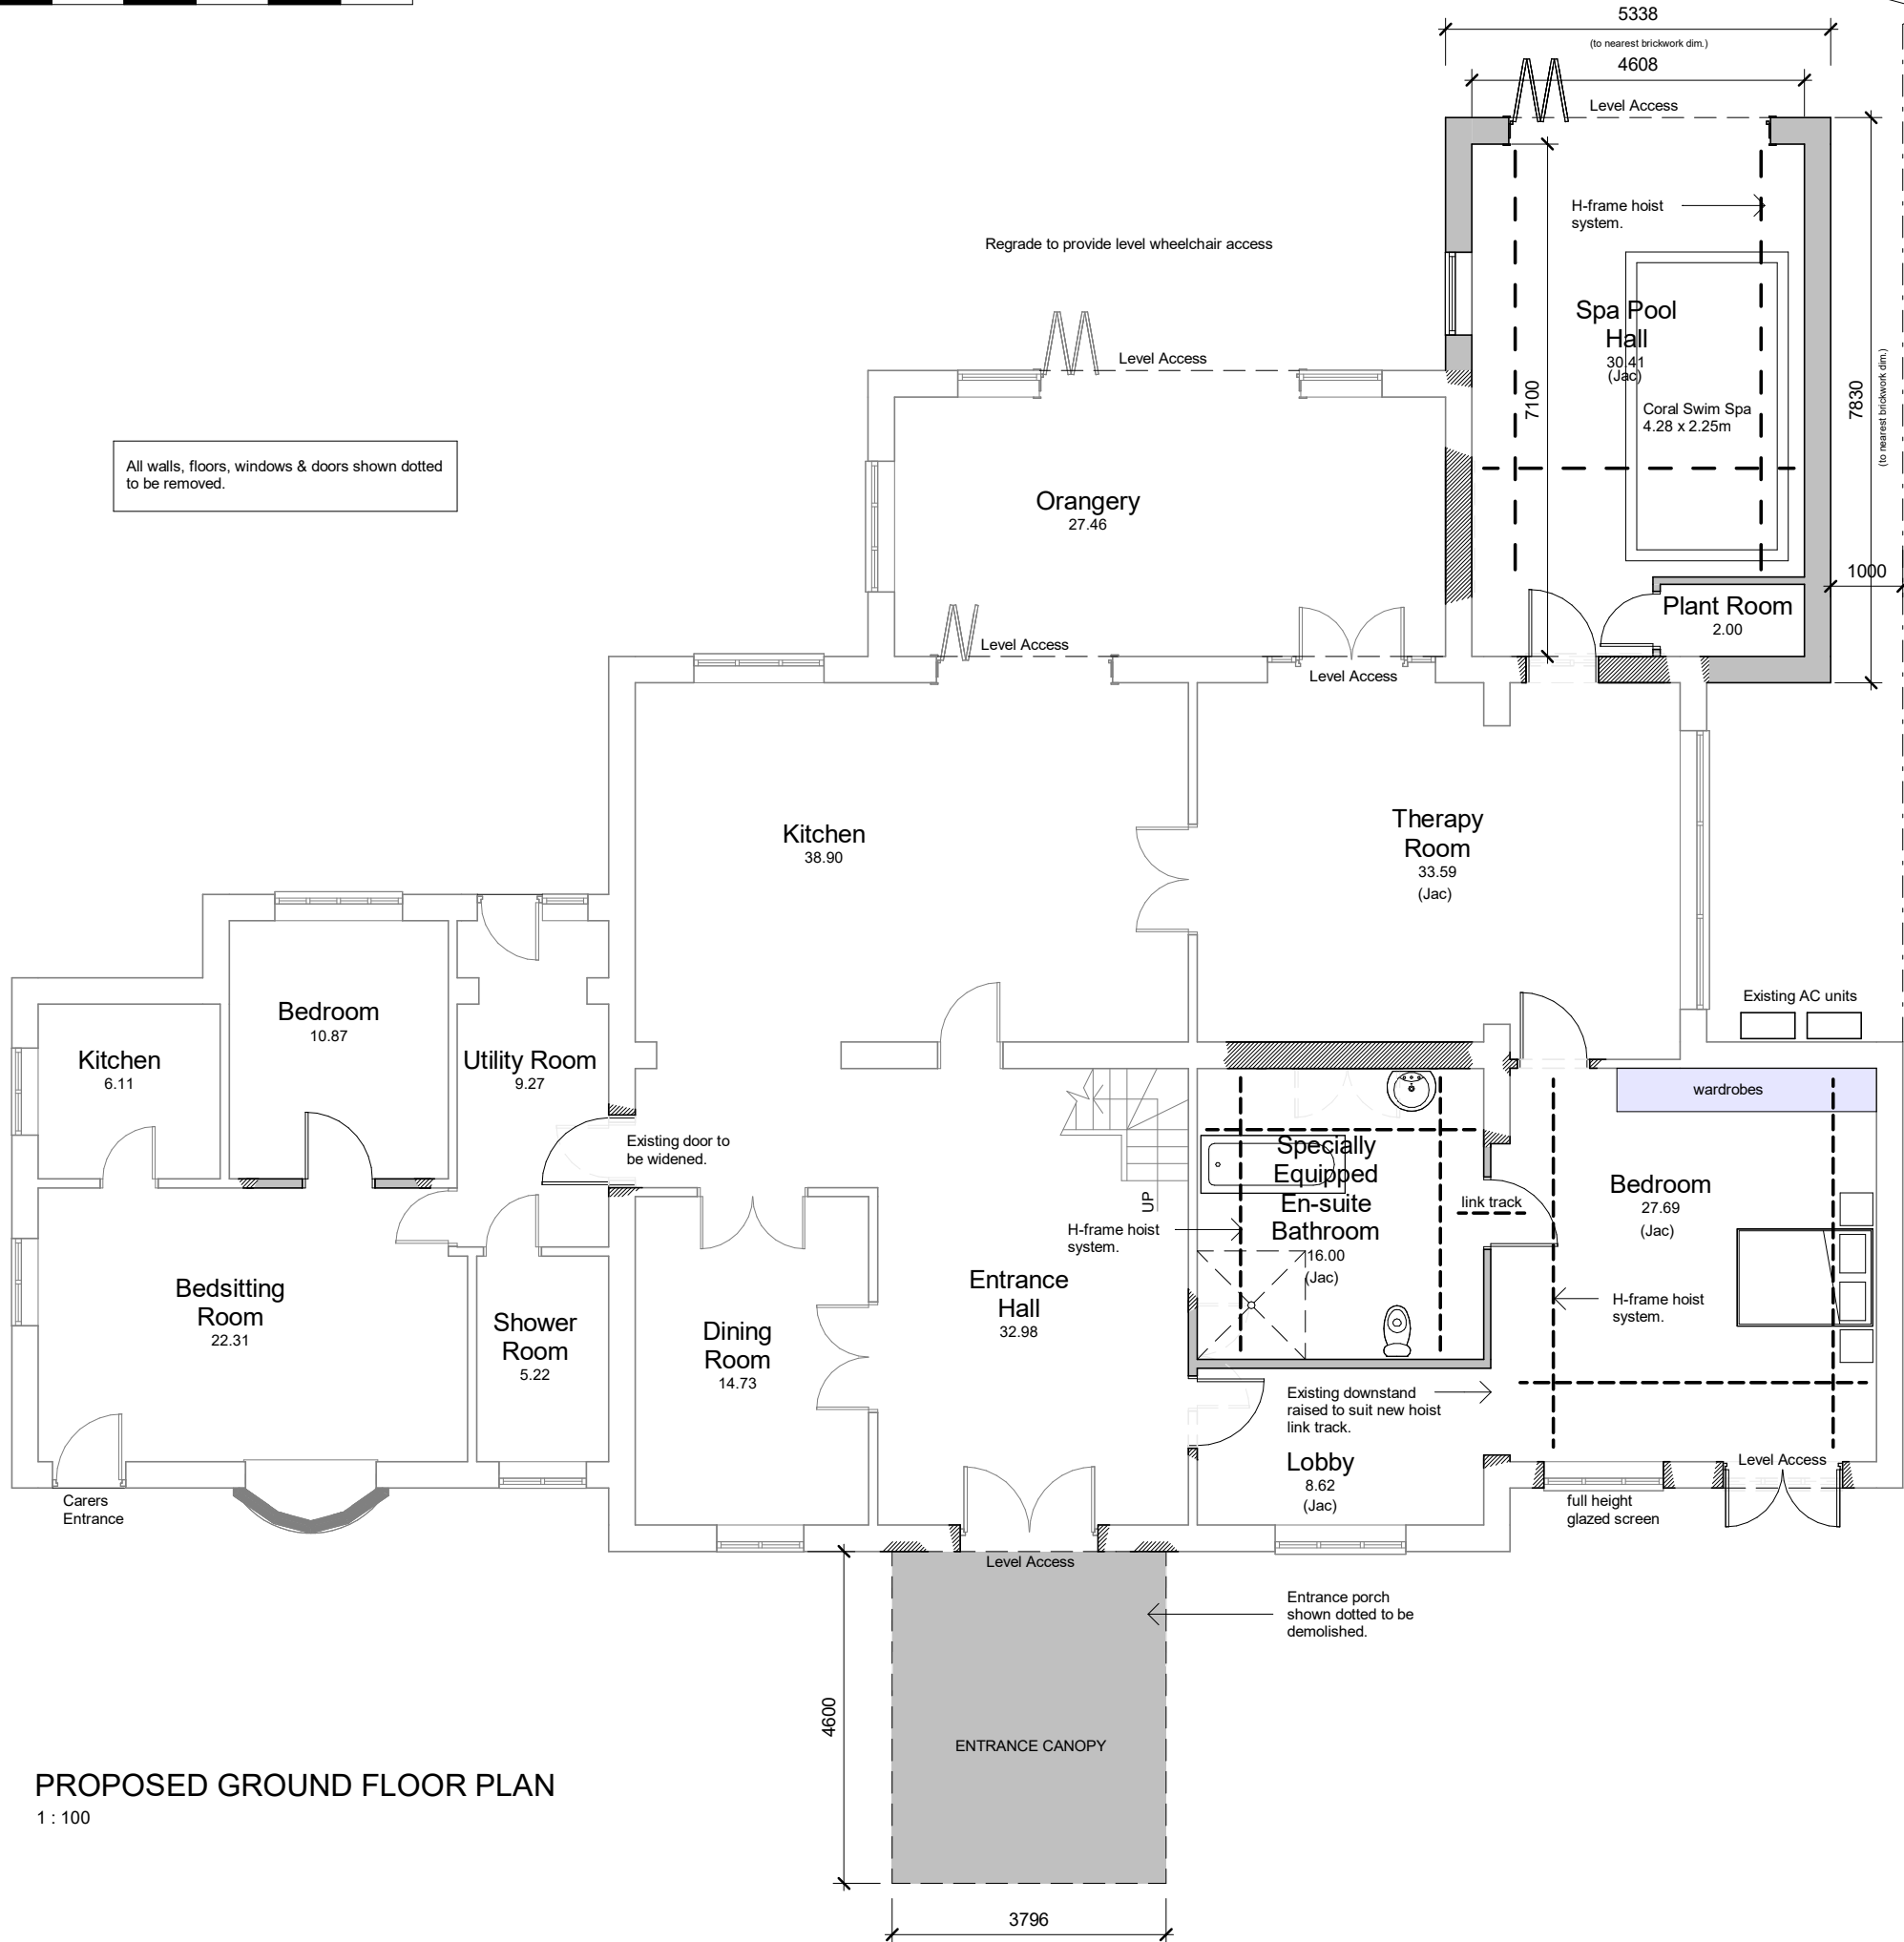

PROPOSED GROUND FLOOR PLAN
1 : 100

PLANNING DRAWING


A 10/08/22 GF Plant room added with spa room extended to suit.



Accommodation Experts

Park House, Parkway, Holmes Chapel
Cheshire, CW4 7BA
W: www.stevendocker.co.uk T: 01477 544499
E: info@stevendocker.co.uk F: 01477 544433

Client Mr Jac Skyrme		
Address Cwrt Buchan Lane, Margam, Port Talbot, South Wales		
Drawing Proposed Ground Floor Layout Plan		
Drawn by GF	Checked by JPC	Date Aug 2022
Drawing No D&PM 4026 - 007A	Rev	Scale 1 : 100
		Size A3
COPYRIGHT This Drawing, design proposal and its content are protected by copyright and can only be used under license and with the expressed authority of Steven Docker Associates.		

 

PLANNING DRAWING



PROPOSED FIRST FLOOR PLAN
1 : 100

A 10/08/22 GF Plant room added with spa room extended to suit.



Accommodation Experts
Park House, Parkway, Holmes Chapel
Cheshire, CW4 7BA
W: www.stevendocker.co.uk **T:** 01477 544499
E: info@stevendocker.co.uk **F:** 01477 544433

Client Mr Jac Skyrme		
Address Cwrt Buchan Lane, Margam, Port Talbot, South Wales		
Drawing Proposed First Floor Layout Plan		
Drawn by GF	Checked by JPC	Date Aug 2022
Drawing No D&PM 4026 - 008A	Rev	Scale 1 : 100
		Size A3
COPYRIGHT This Drawing, design proposal and its content are protected by copyright and can only be used under license and with the expressed authority of Steven Docker Associates.		